


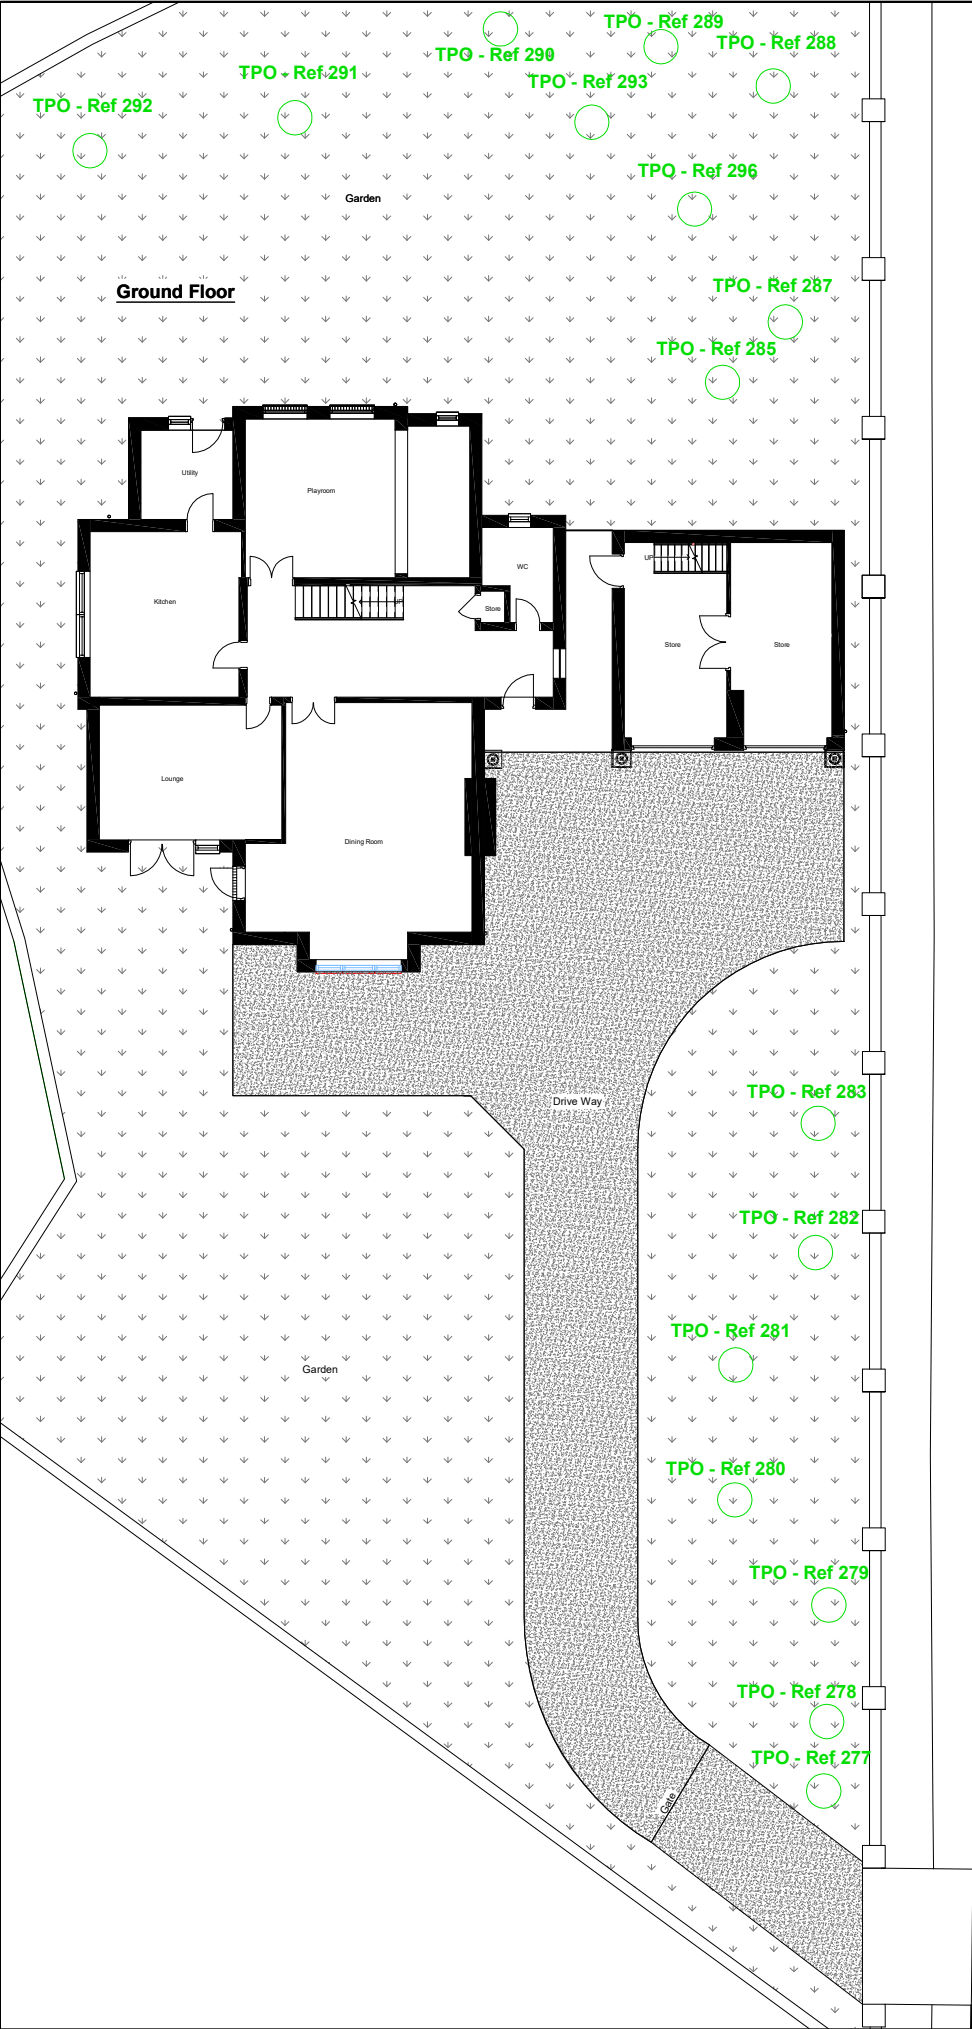

Stand Lane

NOTES:

Existing - Floor Plans



Contacts:

Tel: 07376 928 789

E-Mail: joel.gray@greatplans.co.uk

Client:

Location:

298 Stand Lane
Radcliffe
Whitefield
Manchester
M26 1JB

Scale: 1:200 @ A4
Scale: 1:100 @ A2

0 2M 8M



Date:

16-01-23

Drawn By:

Joel Gray

Drg No:

01