




Proposed Rear Elevation

3 PROPOSED REAR ELEVATION
Scale: 1:100

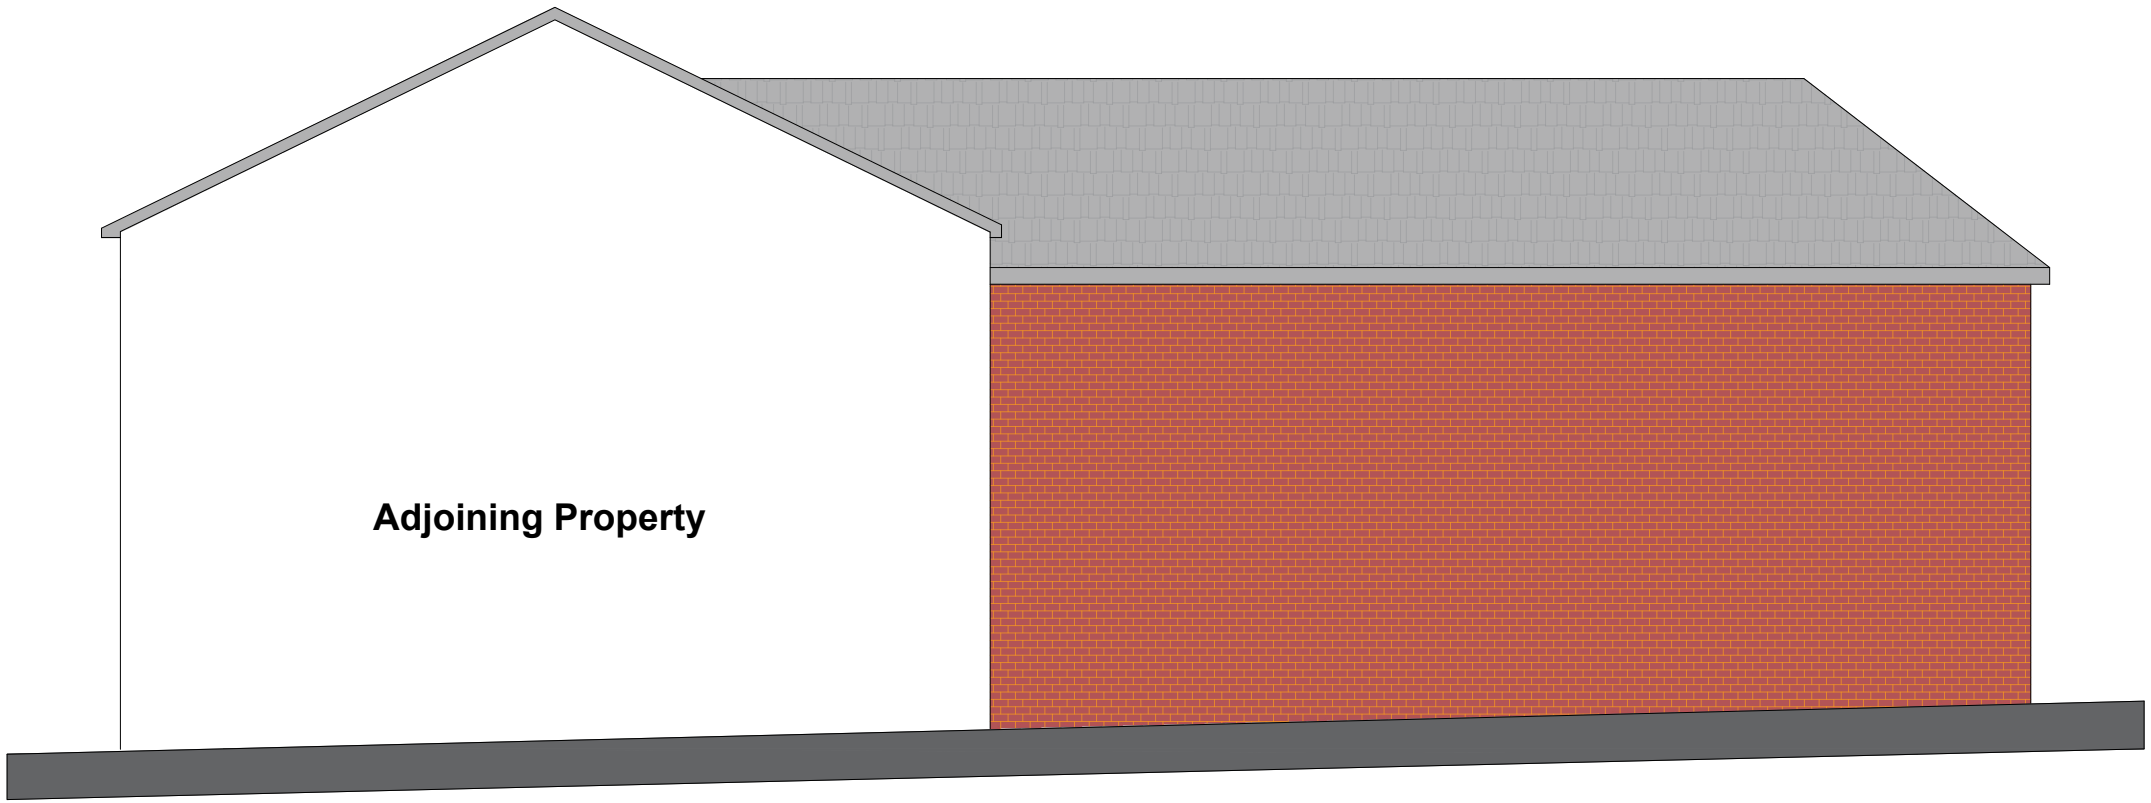

Proposed Side Elevation

4 PROPOSED SIDE ELEVATION
Scale: 1:100



10a Goose Green,
Altrincham,
Cheshire, WA14 1DW
T: 0333 3580202, E:info@redside.org.uk

Blackburn Street, Radcliffe

127 Blackburn Steet
Radcliffe
Manchester,
M26 3WQ

Proposed Rear and Side Elevation

Drawing No: RCRPLN.08
Scale: 1:100 @ A3
Issue Date: 11.01.2023
Drawn: UBED
Checked: --

Revision Notes			
Date	Rev	By	Description



Notes
This drawing is the copyright of RedSide Capital Resources Ltd. No reproduction of this drawing is allowed without prior permission. All Drawings must be checked and verified prior to commencement of work on site. All dimensions are in millimeters, unless otherwise stated. Anyone using this drawing (e.g. Contractor, Client, Supplier) is to check all dimensions on site prior to carrying out work or ordering of materials.