




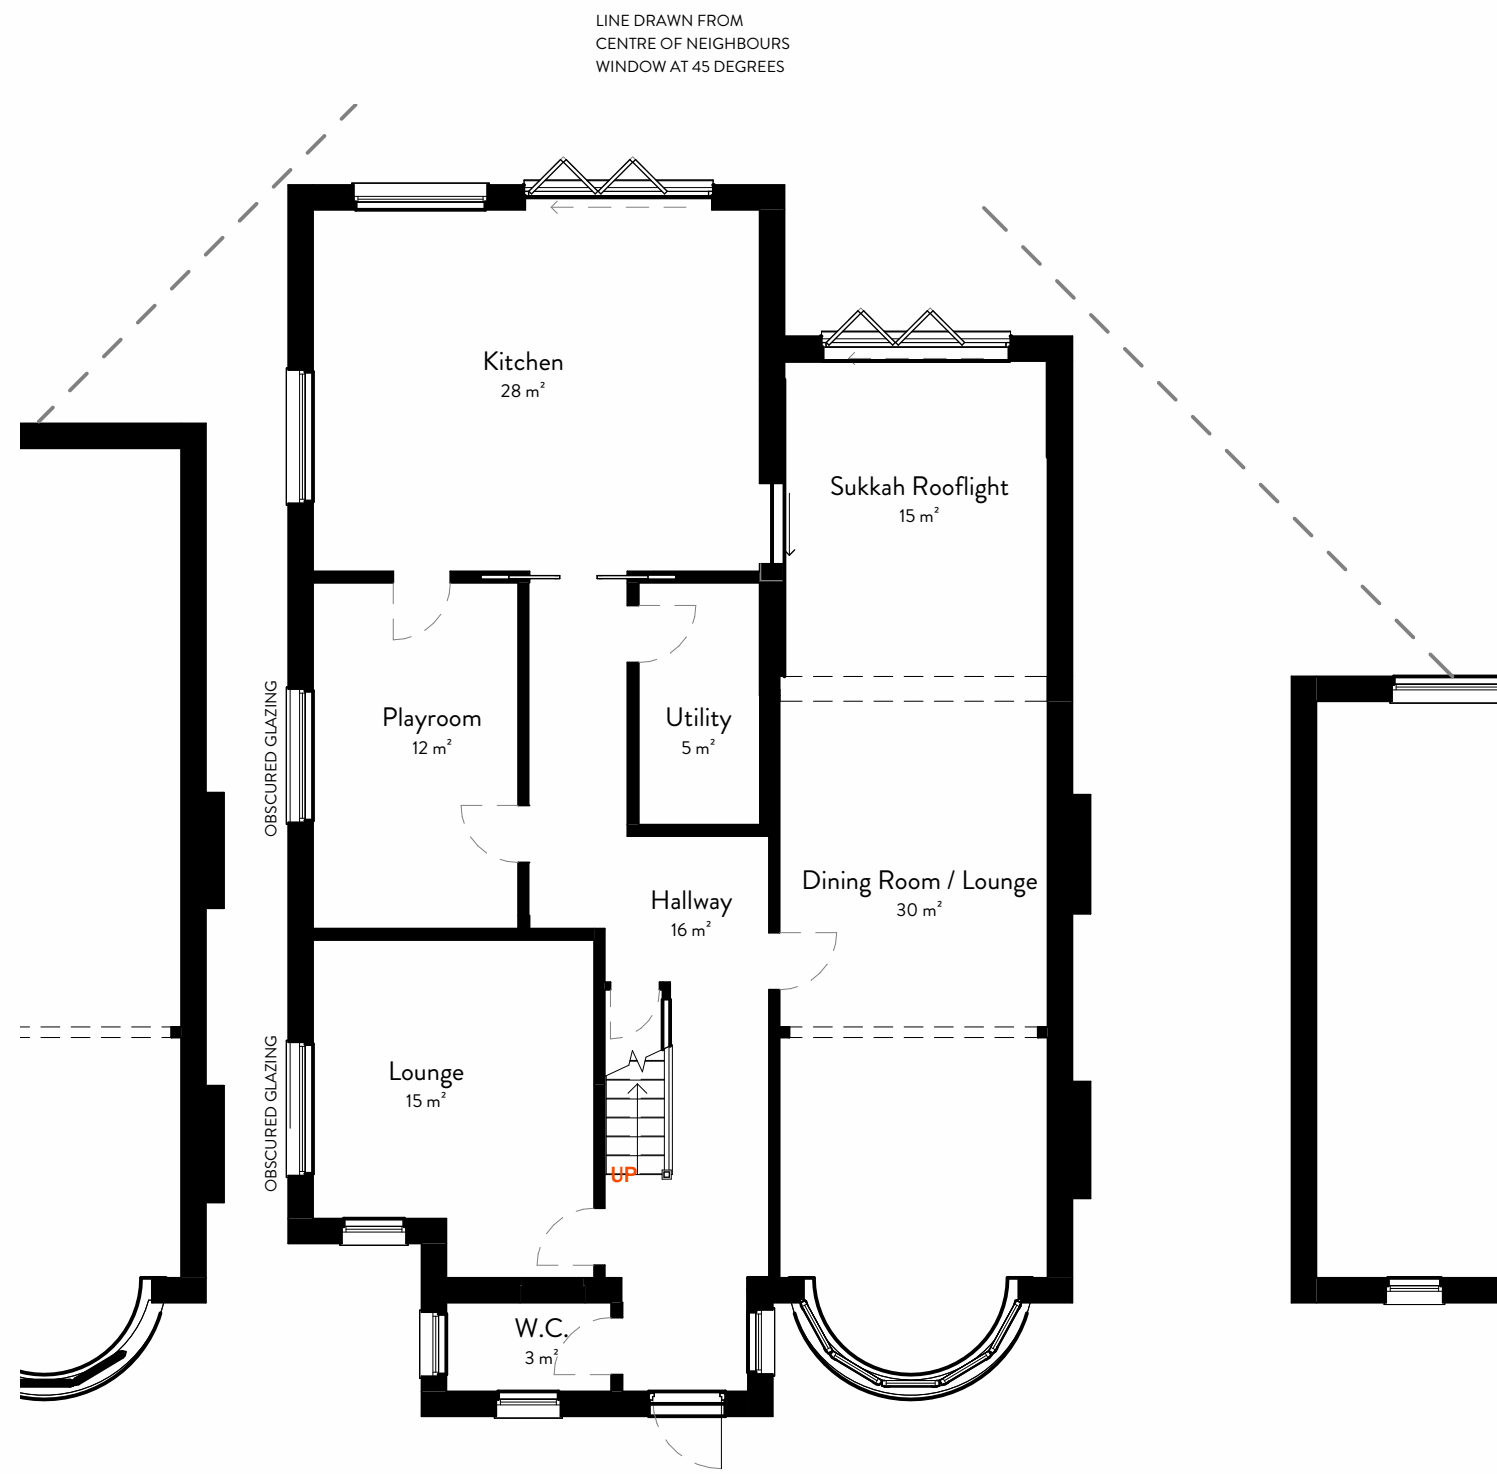

1 Ground Floor - Proposed  
1:100

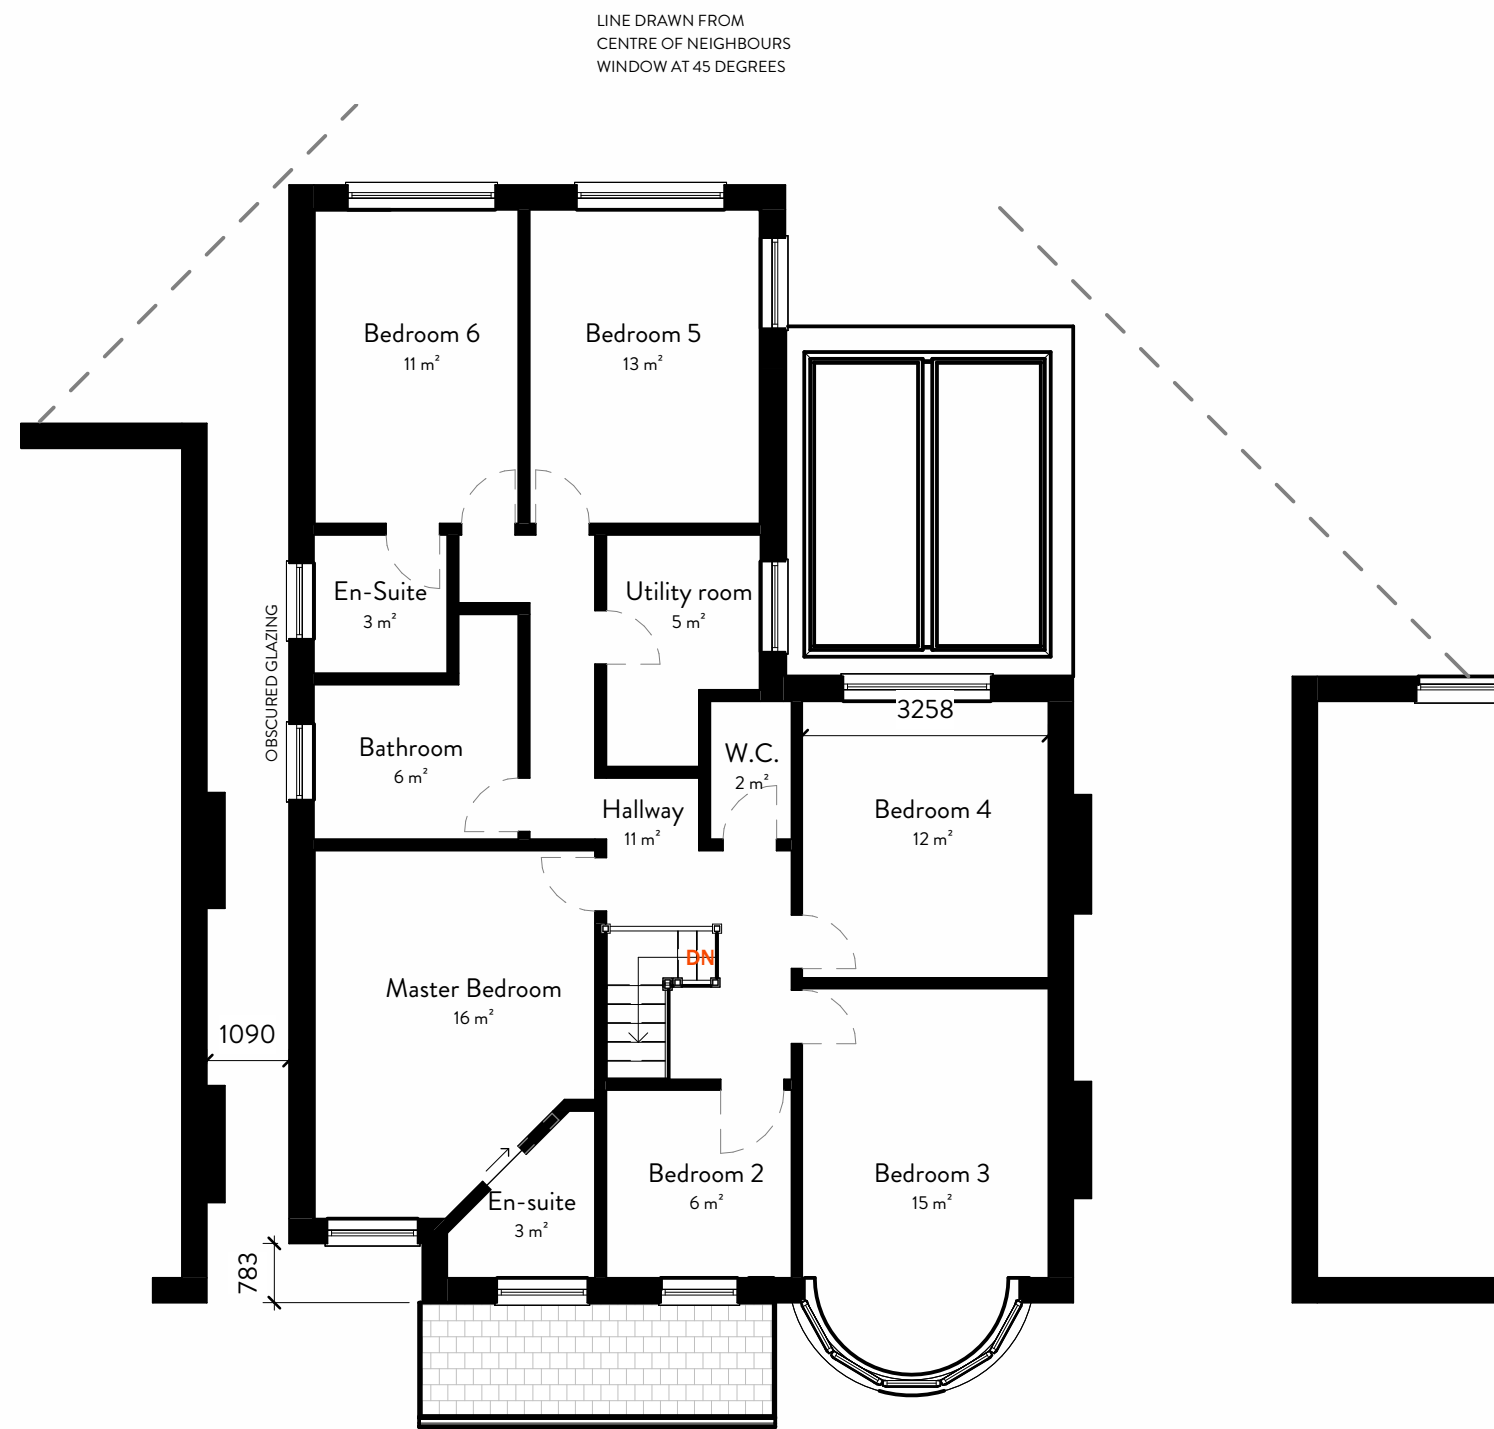


2 First Floor - Proposed  
1:100

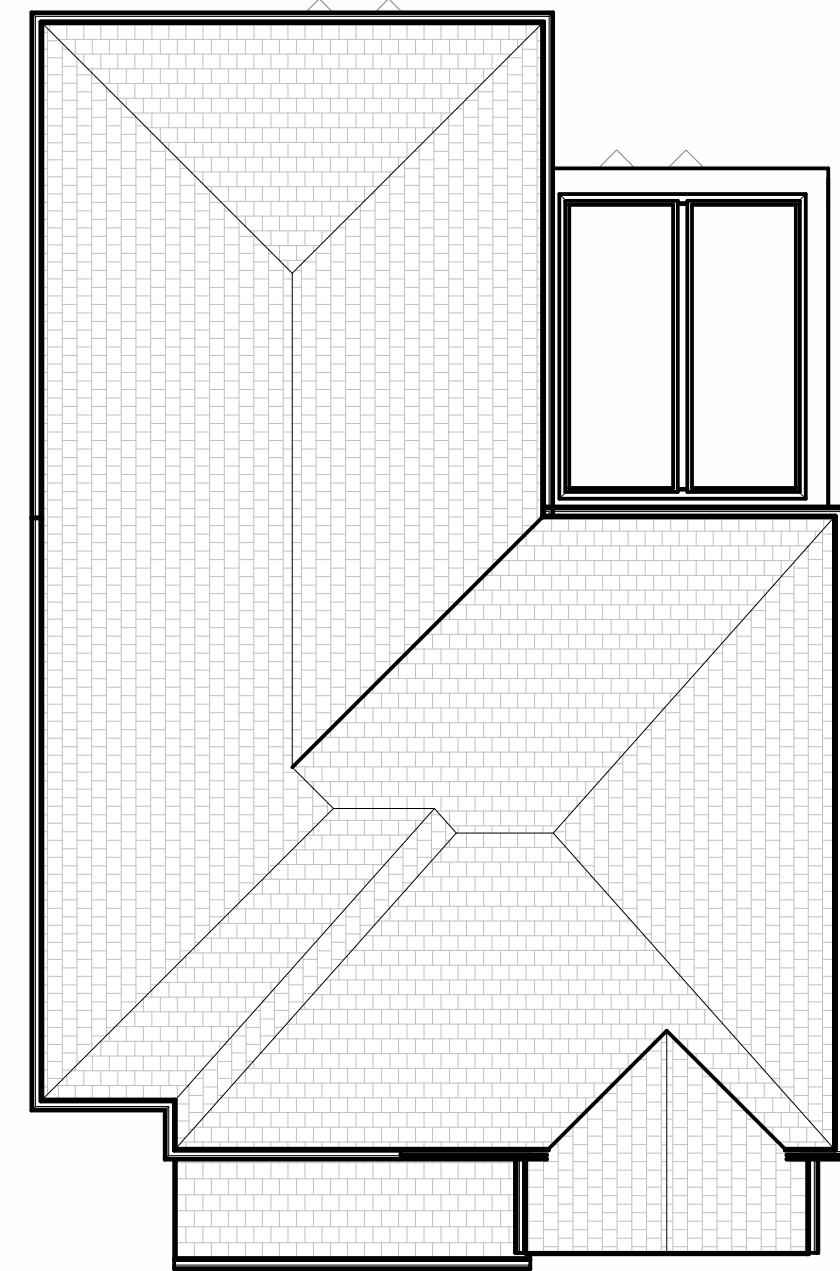

3 Roof - Proposed  
1:100



5 South - Proposed  
1:100

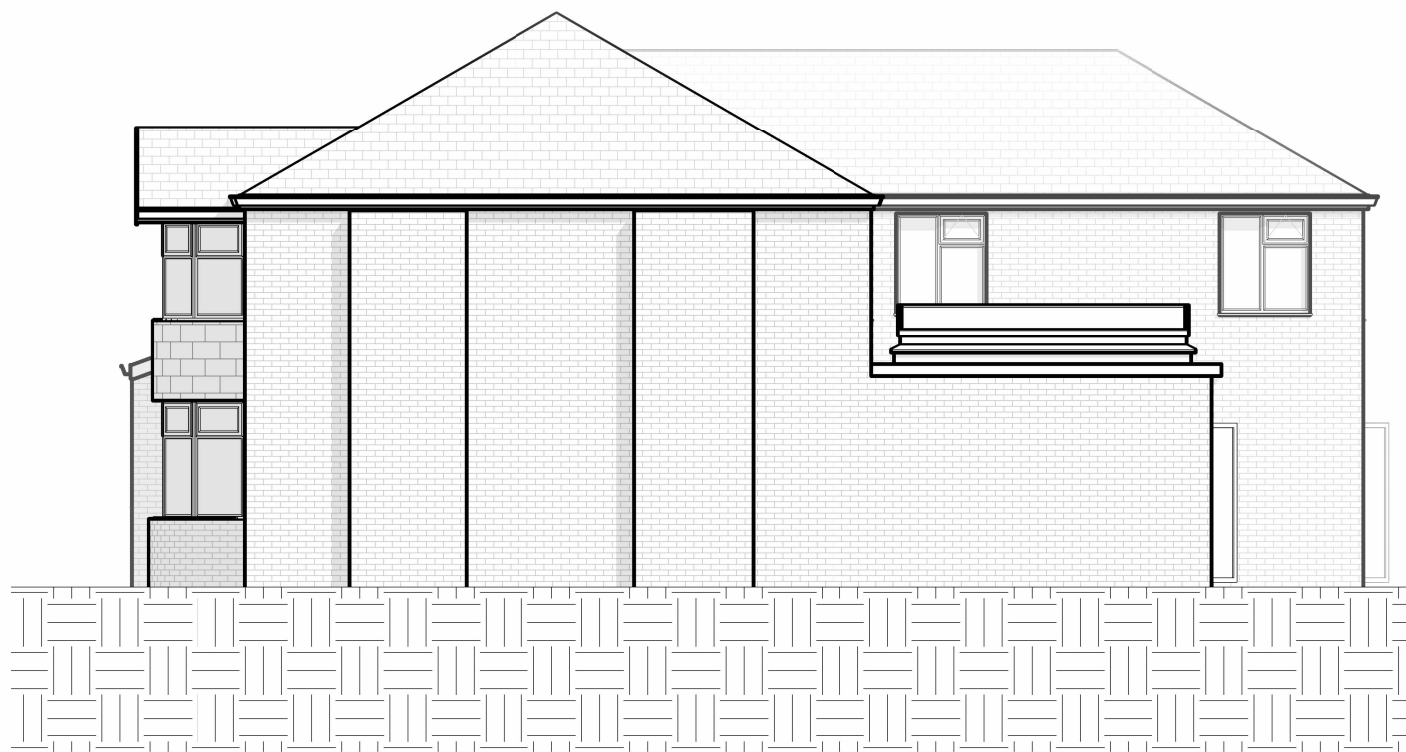


6 East - Proposed  
1:100



7 North - Proposed  
1:100



8 West - Proposed  
1:100

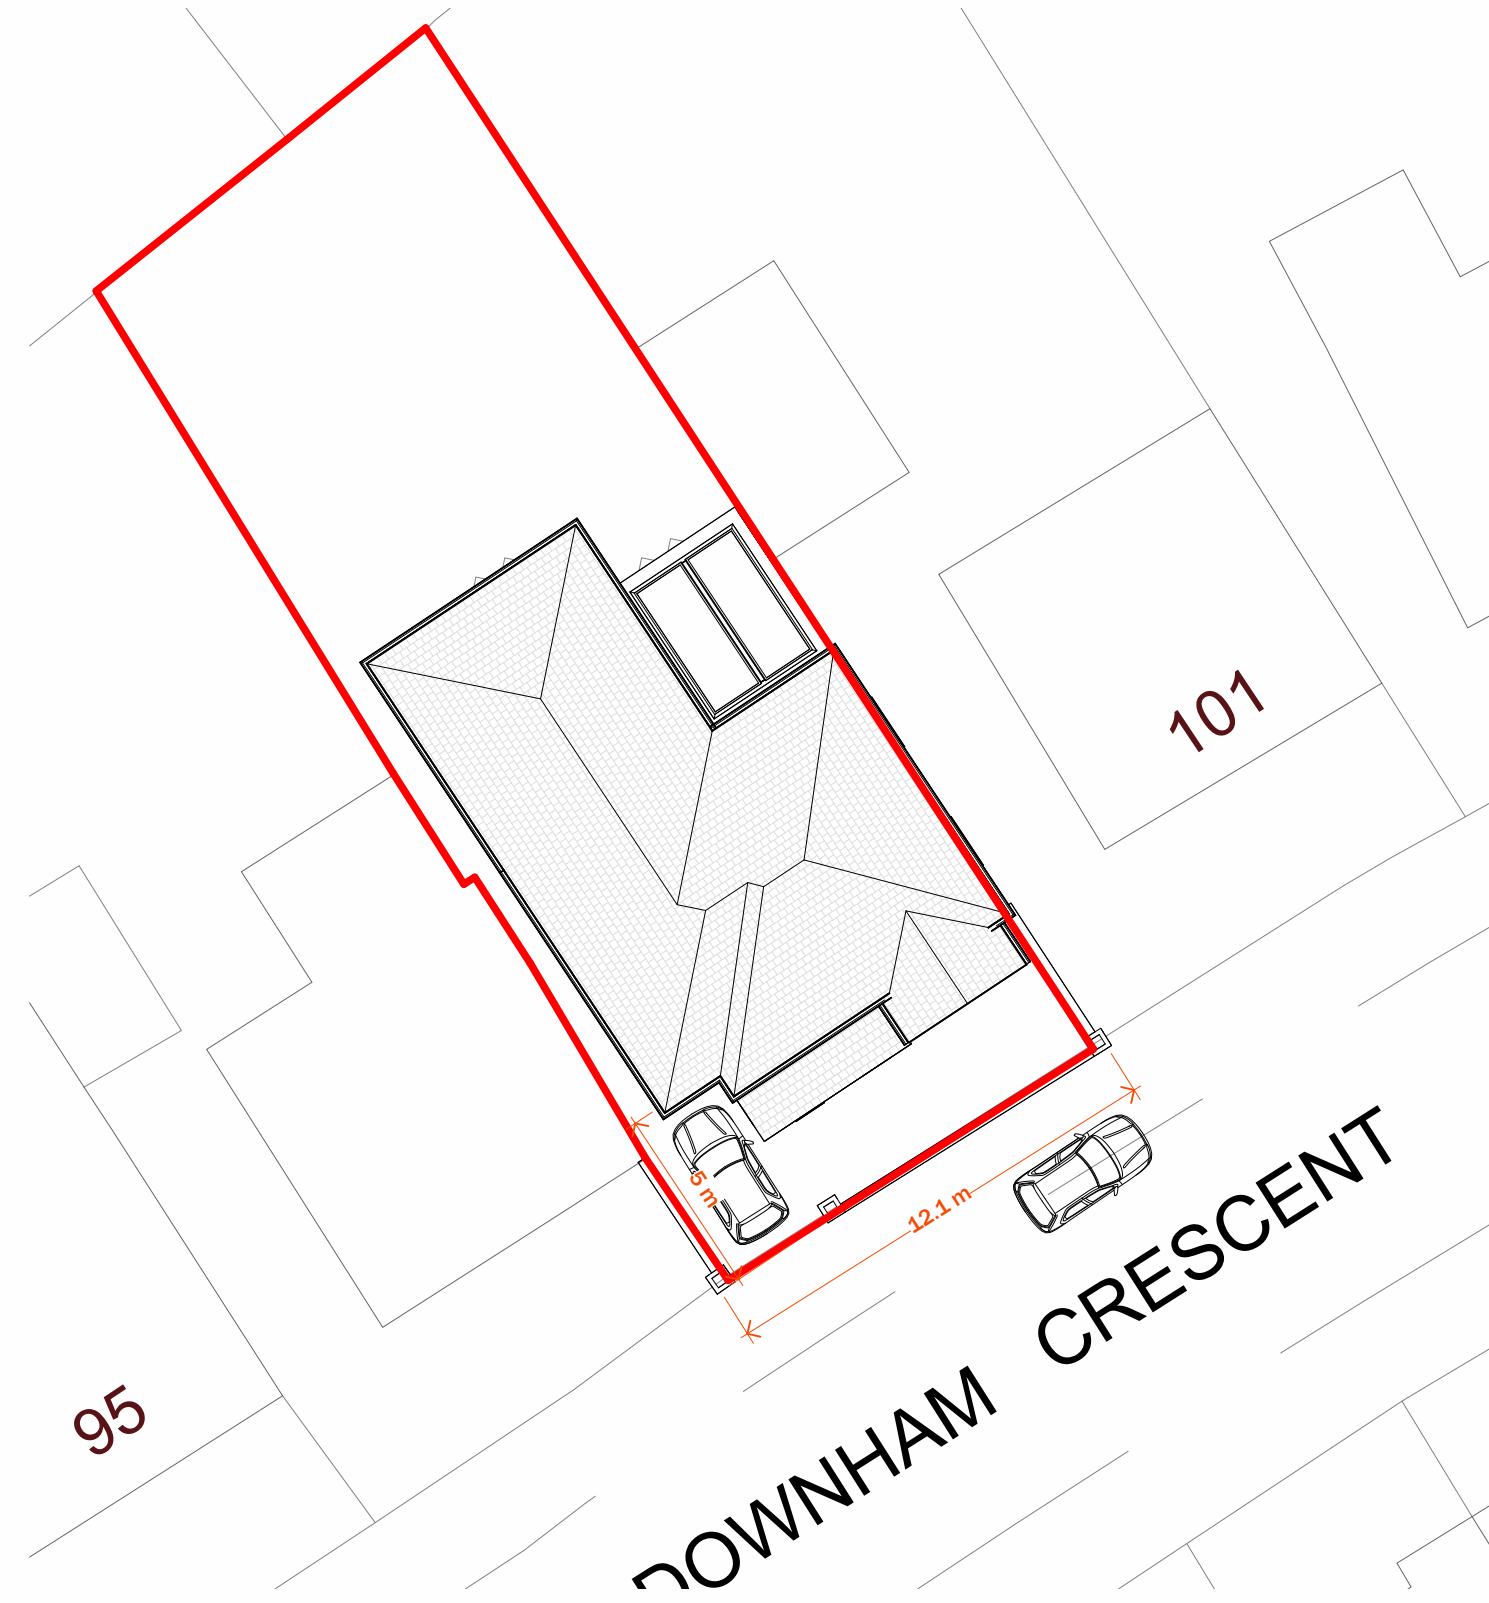

9 Block Plan - Proposed  
1:200



10 Site Plan - Proposed  
1:1250

|     |                     |          |
|-----|---------------------|----------|
| PL5 | Issued for Planning | 08 12 22 |
| PL4 | Issued for Planning | 06 12 22 |
| PL3 | Issued for Planning | 05 12 22 |
| PL2 | Issued for Planning | 27 10 22 |
| PL1 | Issued for Planning | 28 09 22 |

| No.       | Details | By | Date |
|-----------|---------|----|------|
| Revisions |         |    |      |




Project:  
**99 Downham Crescent**

DRAWING TITLE:  
**PROPOSED GA  
PLANS AND  
ELEVATIONS**

DRAWING No.  
**A1.2**

Project Address  
99 Downham Crescent, Prestwich, M25 0BG  
Project No. JC\_007  
Drawn by: AH  
Checked by: JC  
Scale on A1: As indicated  
Date: 28 09 22

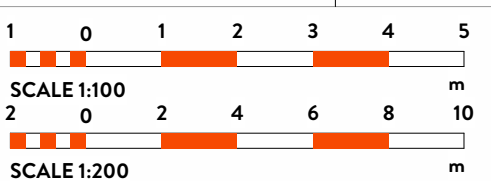

NOTES:  
THIS DRAWING IS COPYRIGHT AND IS SENT TO YOU IN CONFIDENCE. IT MUST NOT BE COPIED, USED OR DISCLOSED IN WHOLE OR IN PART TO THIRD PARTIES WITHOUT OUR WRITTEN PERMISSION. IT REMAINS THE PROPERTY OF JC DESIGN GROUP AND MUST BE RETURNED ON REQUEST.