


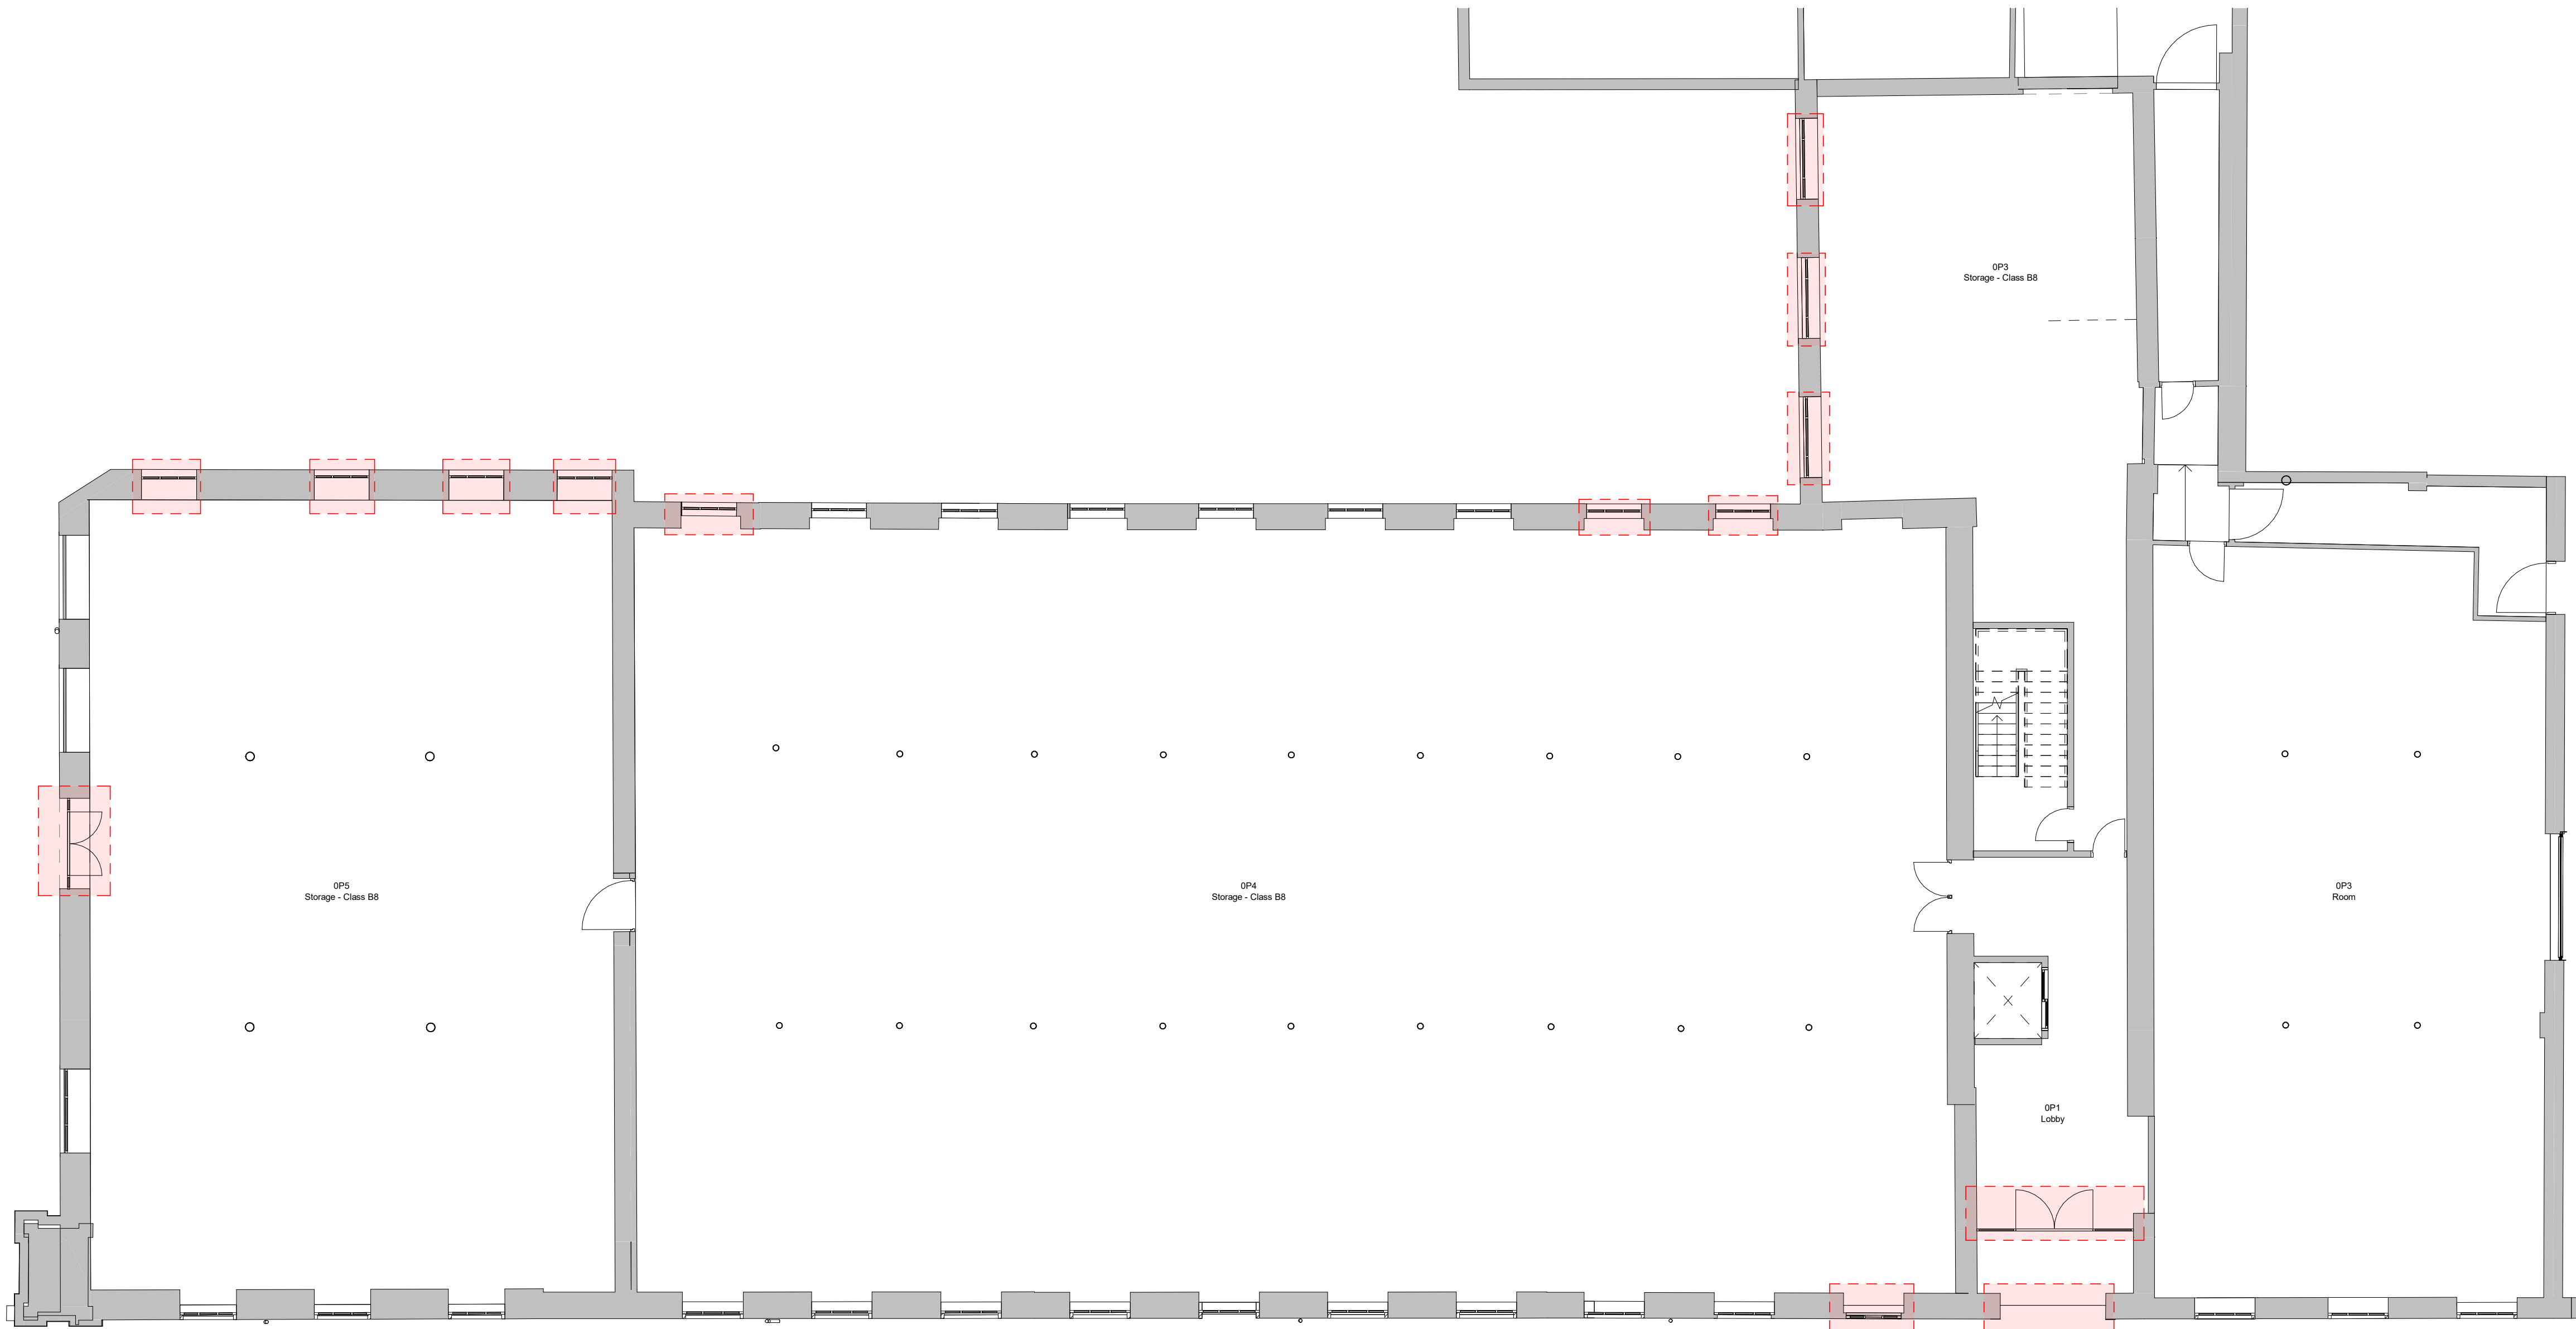


1 Level 0 - Proposed
1 : 100


Planning notes

New Window / Door / Skylight / Opening

- Replace all existing windows with powder coated aluminium windows - Mullions to match existing

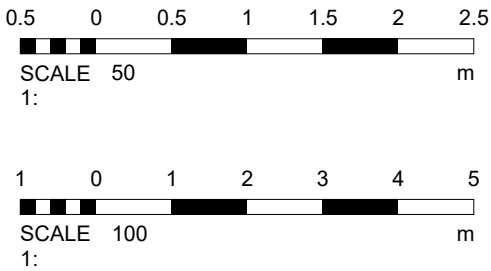

Planning - Revised		16/04/2024	
No. Description		Date	
PROJECT			
Albion Mill			
TITLE			
Proposed Plans - Ground Floor			
CLIENT			
STATUS			
DESIGN			
DRAWN BY	DATE	SCALE (@ A1)	
TP	17/11/2023	As indicated	
PROJECT NUMBER	DRAWING NUMBER	REV	
GSS23089.2	003	1	
GOLD SKETCH S T U D I O S www.goldsketch.co.ukinfo@goldsketch.co.uk0161 792 9595 NOTES © COPYRIGHT - ALL RIGHTS RESERVED. THIS DRAWING MUST NOT BE REPRODUCED WITHOUT PRIOR WRITTEN CONSENT. DRAWING TO BE USED FOR THE STATUS INDICATED ONLY - CONFIRMED ON SITE. ANY DISCREPANCIES TO BE REPORTED TO THE ALL DIMENSIONS ARE TO FACE UNLESS OTHERWISE SPECIFIED. ALL DIMENSIONS ARE IN MILLIMETERS UNLESS LOCATIONS, RELEVANT CODES OF PRACTICE AND BRITISH STANDARDS. ALL DIMENSIONS ON THIS DRAWING ARE IN MILLIMETERS UNLESS OTHERWISE STATED.			

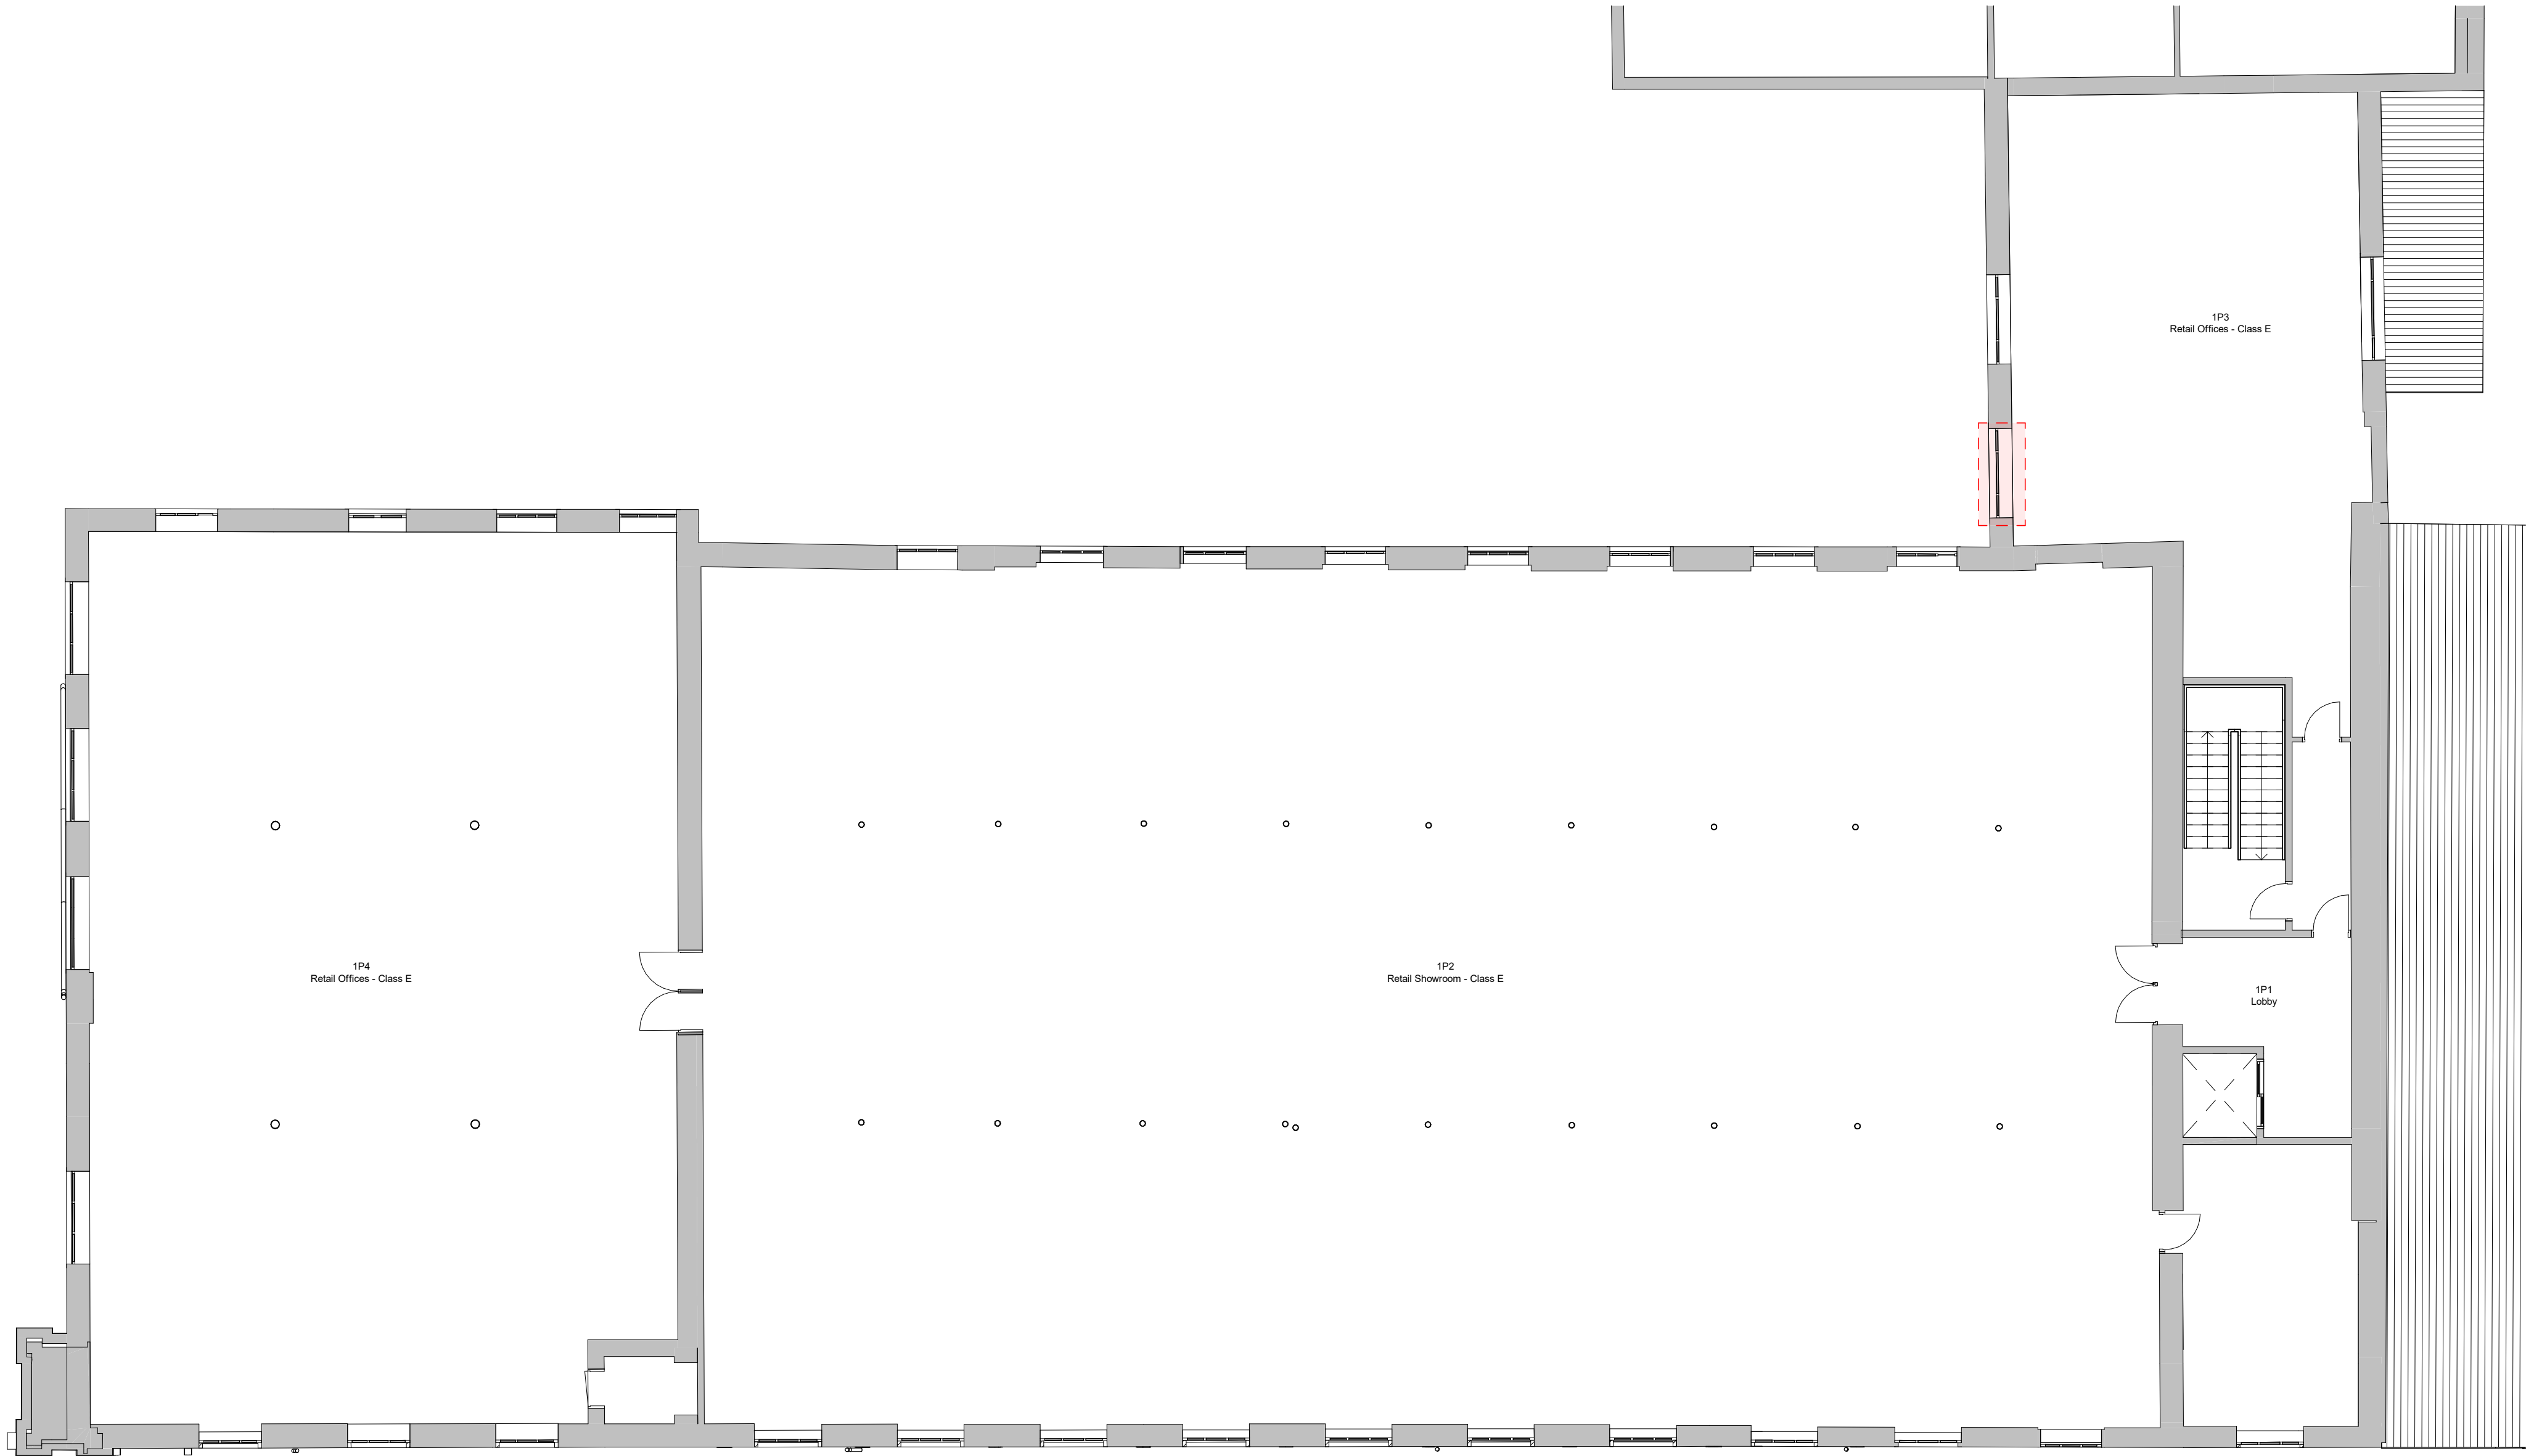


1 Level 1 - Proposed
1 : 100

Planning notes


New Window / Door / Skylight / Opening



- Replace all existing windows with powder coated aluminium windows - Mullions to match existing

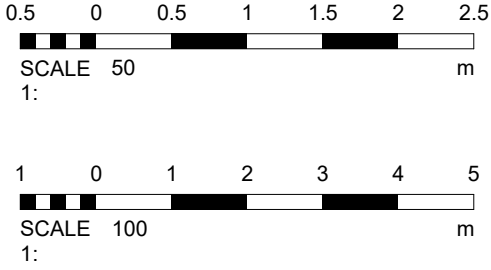

1	Planning - Revised	16/04/2024
No.	Description	Date
PROJECT		
Albion Mill		
TITLE		
Proposed Plans - First Floor		
CLIENT		
STATUS		
DESIGN		
DRAWN BY	DATE	SCALE (@ A1)
TP	17/11/2023	As indicated
PROJECT NUMBER	DRAWING NUMBER	REV
GSS23089.2	003A	1
GOLD SKETCH		
S T U D I O S		
www.goldsketch.co.uk info@goldsketch.co.uk 0161 792 9595		
NOTES		
© COPYRIGHT - ALL RIGHTS RESERVED. THIS DRAWING MUST NOT BE REPRODUCED WITHOUT PRIOR WRITTEN COMMENT. DRAWING TO BE USED FOR THE STATUS INDICATED ONLY. ALL DIMENSIONS ARE TO THE DIMENSION LINES UNLESS OTHERWISE SPECIFIED. ALL DIMENSIONS ARE IN METERS UNLESS OTHERWISE SPECIFIED. ALL DIMENSIONS ON THIS DRAWING ARE IN METERS UNLESS OTHERWISE SPECIFIED.		

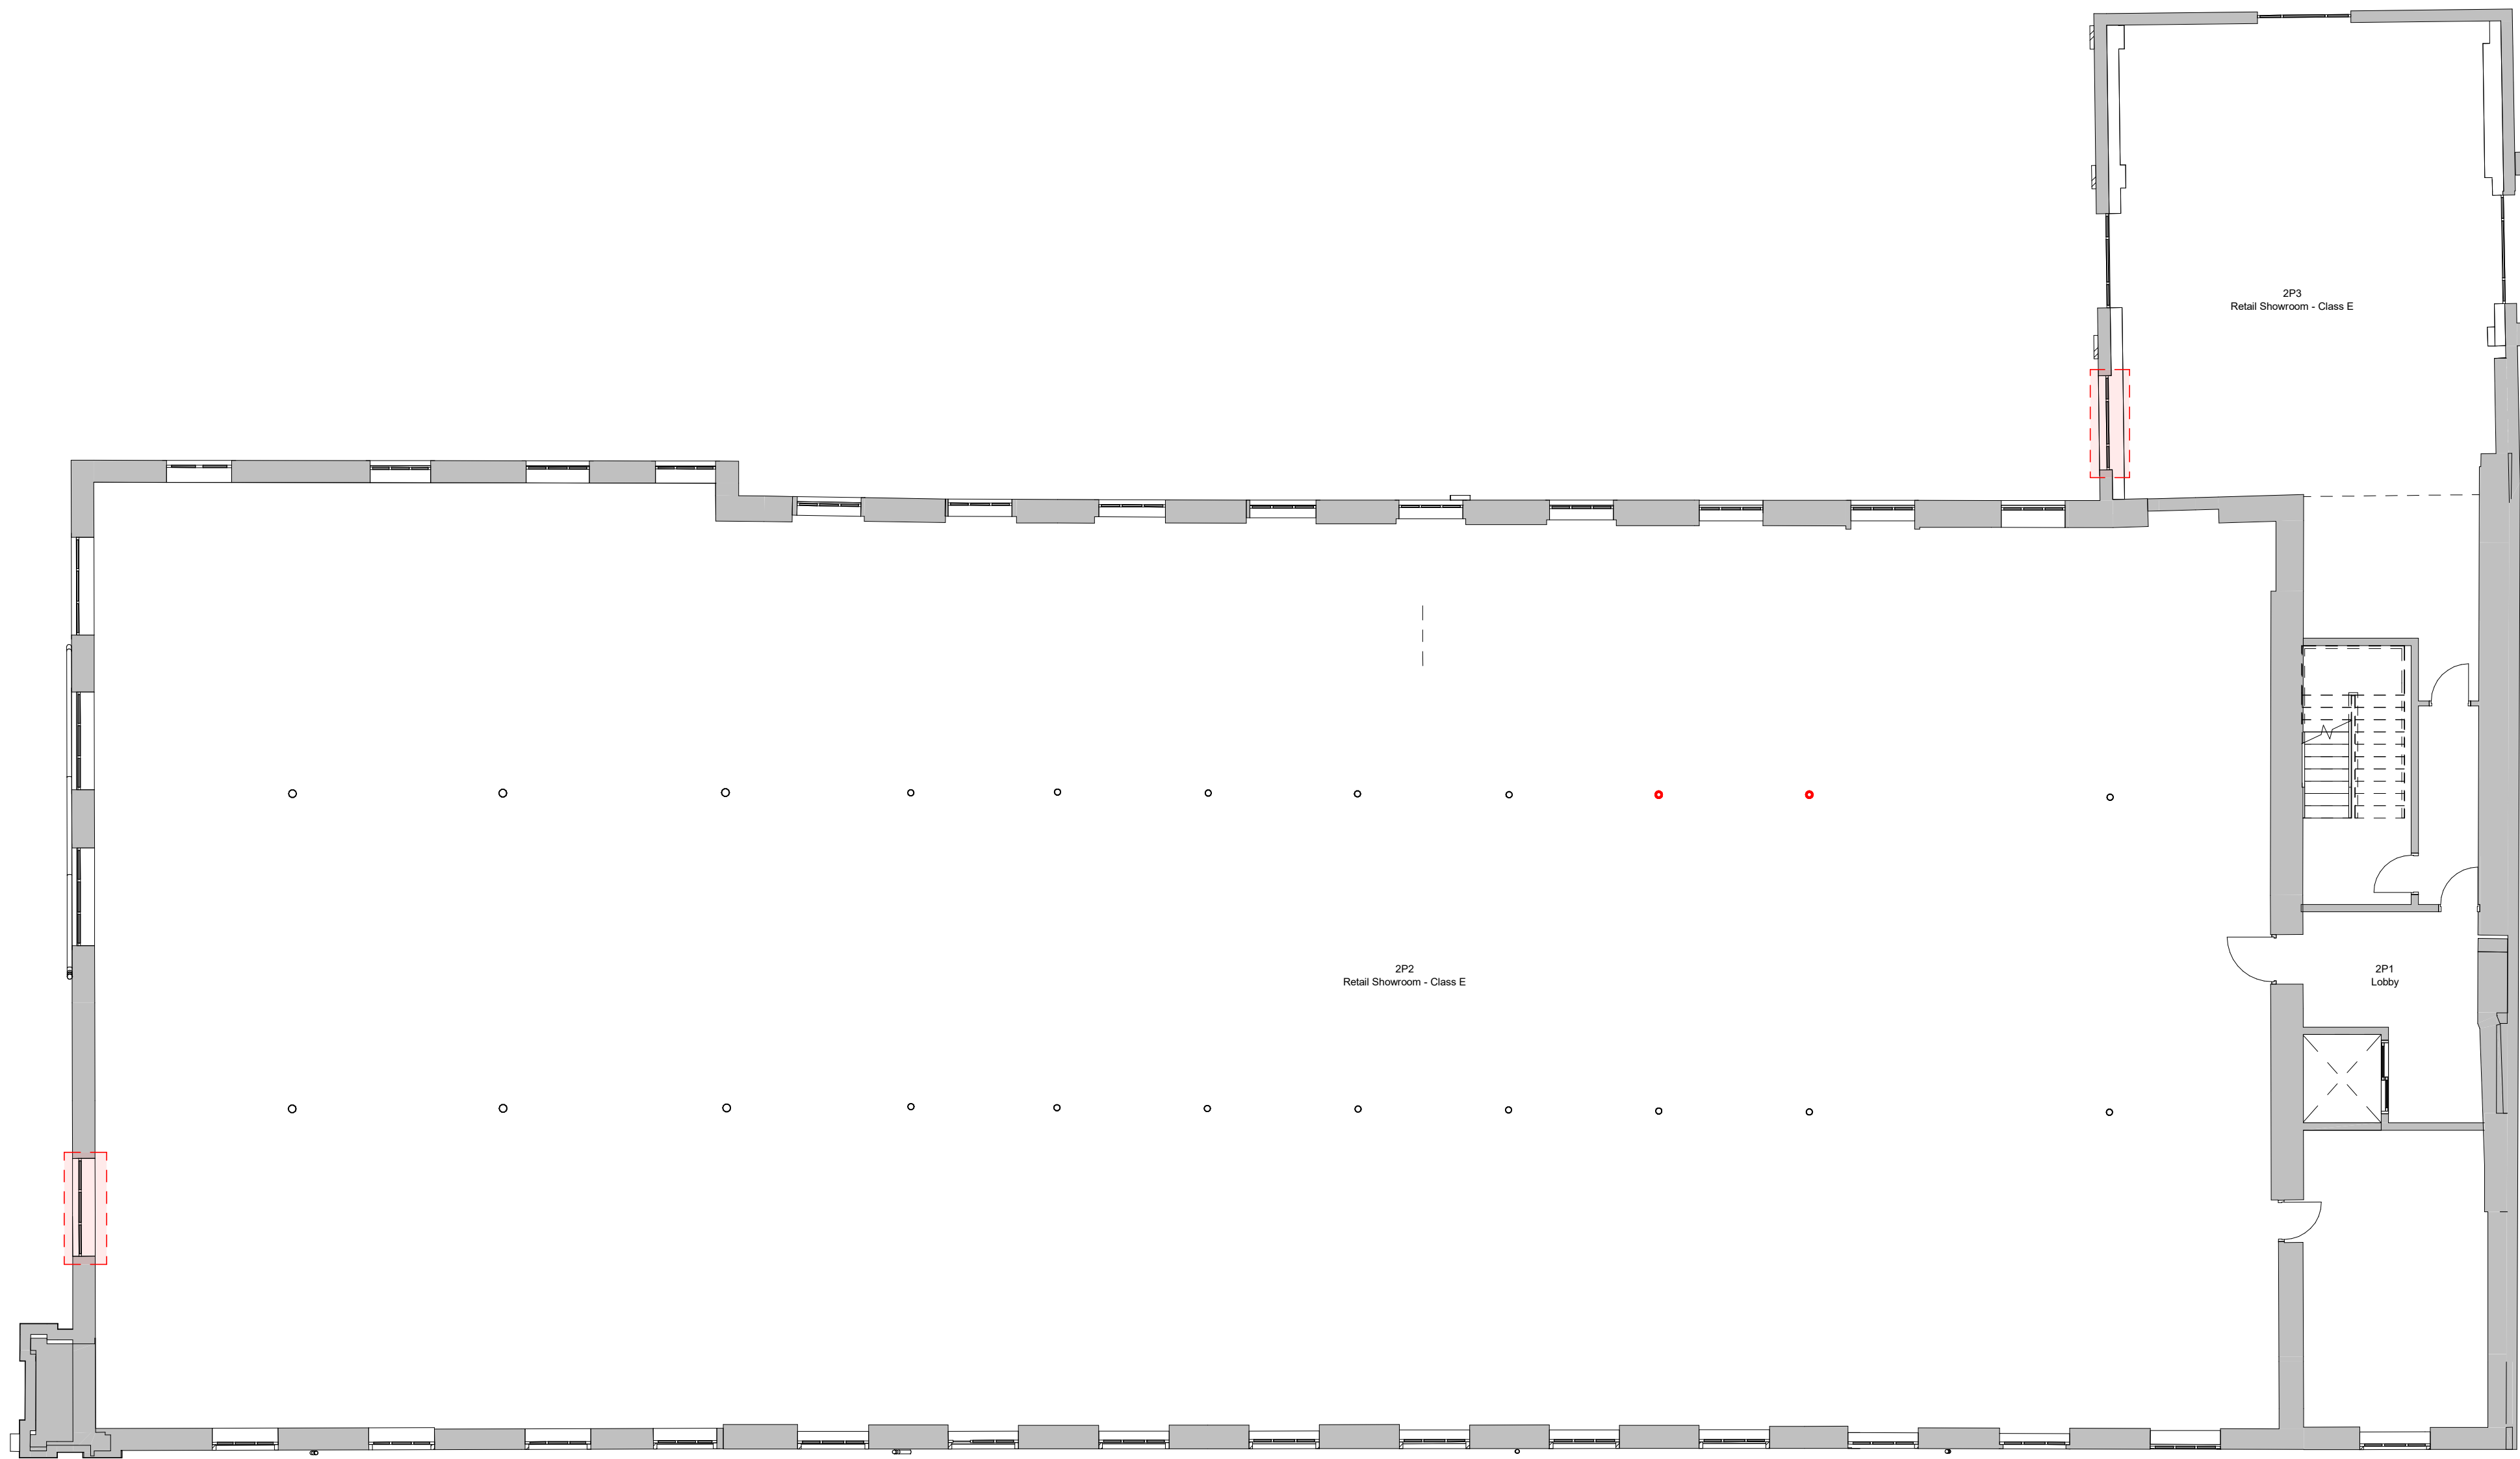


1 Level 2 - Proposed
1 : 100


Planning notes

New Window / Door / Skylight / Opening

- Replace all existing windows with powder coated aluminium windows - Mullions to match existing

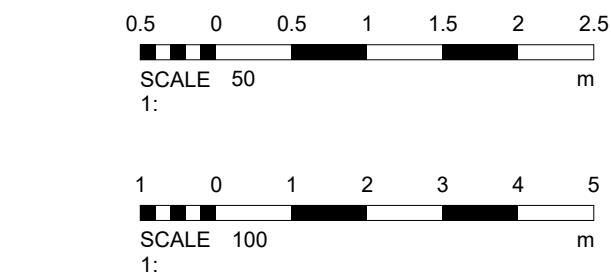


1	Planning - Revised	16/04/2024
No.	Description	Date
PROJECT		
Albion Mill		
TITLE		
Proposed Plans - Second Floor		
CLIENT		
STATUS		
DESIGN		
DRAWN BY	DATE	SCALE (@ A1)
TP	17/11/2023	As indicated
PROJECT NUMBER	DRAWING NUMBER	REV
GSS23089.2	003B	1
GOLD SKETCH		
S T U D I O S		
www.goldsketch.co.uk info@goldsketch.co.uk 0161 792 9595		
NOTES		
© COPYRIGHT - ALL RIGHTS RESERVED. THIS DRAWING MUST NOT BE REPRODUCED WITHOUT PRIOR WRITTEN CONSENT. DRAWING TO BE USED FOR THE STATUS INDICATED ONLY. ALL DIMENSIONS ARE TO THE CENTERLINE UNLESS OTHERWISE SPECIFIED. ALL DIMENSIONS ARE TO BE ACCORDANCE WITH CURRENT BUILDING REGULATIONS, RELEVANT CODES OF PRACTICE AND BRITISH STANDARDS. ALL DIMENSIONS ON THIS DRAWING ARE IN MILLIMETERS UNLESS OTHERWISE STATED.		

 

New Window / Door / Skylight / Opening

- _____



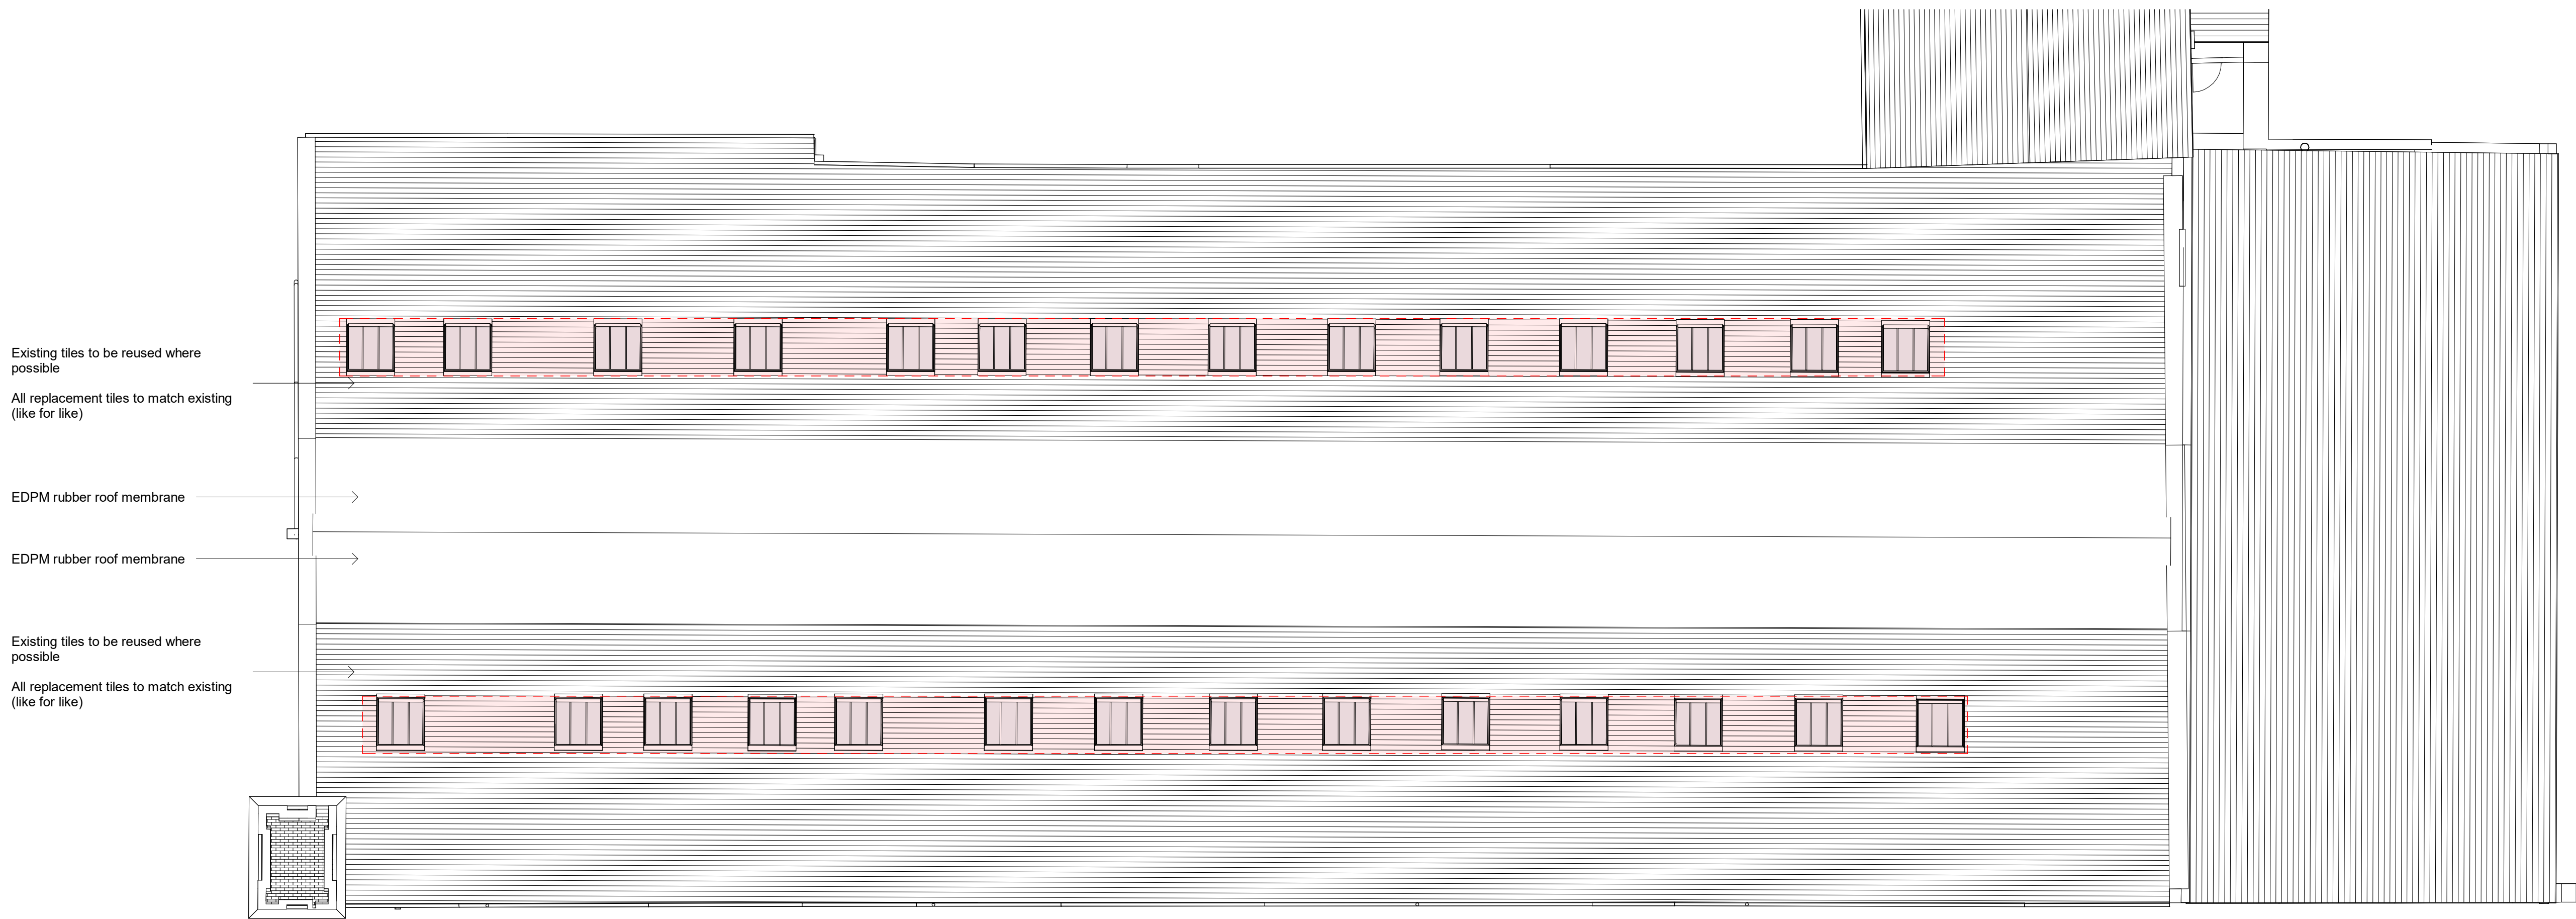


1 Roof Plan - Proposed
1 : 100

Planning notes

New Window / Door / Skylight / Opening



- Replace all existing windows with powder coated aluminium windows - Mullions to match existing

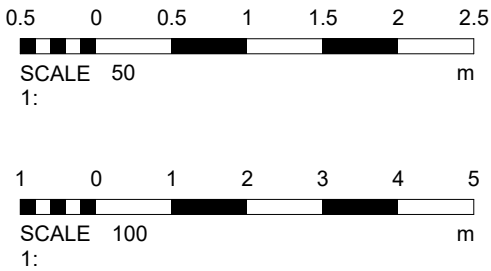

1	Planning - Revised	16/04/2024
No.	Description	Date
PROJECT		
Albion Mill		
TITLE		
Proposed Plans - Roof Plan		
CLIENT		
STATUS		
DESIGN		
DRAWN BY	DATE	SCALE (@ A1)
TP	17/11/2023	As indicated
PROJECT NUMBER	DRAWING NUMBER	REV
GSS23089.2	003D	1
GOLD SKETCH		
S T U D I O S		
www.goldsketch.co.uk info@goldsketch.co.uk 0161 792 9595		
NOTES		
© COPYRIGHT ALL RIGHTS RESERVED. THIS DRAWING MUST NOT BE REPRODUCED WITHOUT WRITTEN CONSENT. DRAWING TO BE USED FOR THE STATUS INDICATED ONLY. ALL DIMENSIONS ARE TO THE DIMENSION LINE UNLESS OTHERWISE SPECIFIED. ALL DIMENSIONS ARE IN MILLIMETERS UNLESS OTHERWISE STATED.		



1 Front - Proposed
1 : 100



2 Left Side - Proposed
1 : 100

Planning notes

New Window / Door / Skylight / Opening



NOTES:

- Window reveal to match existing
- All ground floor openers to open inwards
- Replace all existing windows with ALUK aluminium 58BW ST HI (Heritage) - Design to match existing - Colour Anthracite Grey

2	Planning - Windows	02/05/2024
1	Planning - Revised	16/04/2024
No.	Description	Date


PROJECT		Albion Mill	
TITLE			
Proposed Elevations - Front & Left			
CLIENT			
STATUS			
DESIGN			
DRAWN BY		DATE	
TP		29/08/2023	
		SCALE (@ A1)	
		As indicated	
PROJECT NUMBER		DRAWING NUMBER	
GSS23089.2		005A	
		REV	
		2	
GOLD SKETCH			
S T U D I O S			
www.goldsketch.co.uk		info@goldsketch.co.uk	
0161 792 9595			
NOTES			
© COPYRIGHT - ALL RIGHTS RESERVED.			
THIS DRAWING MUST NOT BE REPRODUCED WITHOUT PRIOR WRITTEN COMMENT.			
DRAWING TO BE USED FOR THE STATUS INDICATED ONLY.			
ALL DIMENSIONS ARE SETTING OUT DIMENSIONS. DIMENSIONS ARE CONFIRMED ON SITE. ANY DISCREPANCIES TO BE REPORTED TO THE			
BEFORE PRIOR TO THE COMMENCEMENT OF ANY WORK. ALL WORK AND MATERIALS TO BE IN ACCORDANCE WITH CURRENT STATUTORY			
LEGISLATION, RELEVANT CODES OF PRACTICE AND BRITISH STANDARDS. ALL DIMENSIONS ON THIS DRAWING ARE IN MILLIMETRES UNLESS			
OTHERWISE STATED.			




PROJECT			
Albion Mill			
TITLE			
Proposed Elevations - Rear & Right			
CLIENT			
STATUS			
DESIGN			
DRAWN BY		SCALE (@ A1)	
TP		As indicated	
DATE			
29/08/2023			
PROJECT NUMBER		REV	
GSS23089.2		005B	
		2	
GOLD SKETCH			
S T U D I O S			
www.goldsketch.co.uk		info@goldsketch.co.uk 0161 792 9595	
NOTES			
©COPYRIGHT © ALL RIGHTS RESERVED. NO PART OF THIS DRAWING MAY BE REPRODUCED OR TRANSMITTED IN ANY FORM OR BY ANY MEANS WITHOUT PRIOR WRITTEN CONSENT. DRAWING TO BE USED FOR THE EXACT PURPOSES ONLY. ALL DIMENSIONS ARE BY THE CUT UNLESS OTHERWISE SPECIFIED AND CONFIRMED ON SITE. ANY DISCREPANCIES TO BE REPORTED TO THE ARCHITECT IMMEDIATELY UPON DETECTION. THIS DRAWING IS THE PROPERTY OF GOLD SKETCH STUDIOS. IT IS TO BE USED FOR THE EXACT PURPOSES ONLY. IT IS NOT TO BE REPRODUCED OR TRANSMITTED IN ANY FORM OR BY ANY MEANS WITHOUT PRIOR WRITTEN CONSENT. ALL DIMENSIONS ARE BY THE CUT UNLESS OTHERWISE SPECIFIED AND CONFIRMED ON SITE. ANY DISCREPANCIES TO BE REPORTED TO THE ARCHITECT IMMEDIATELY UPON DETECTION.			



1 Section A - Existing
1 : 100

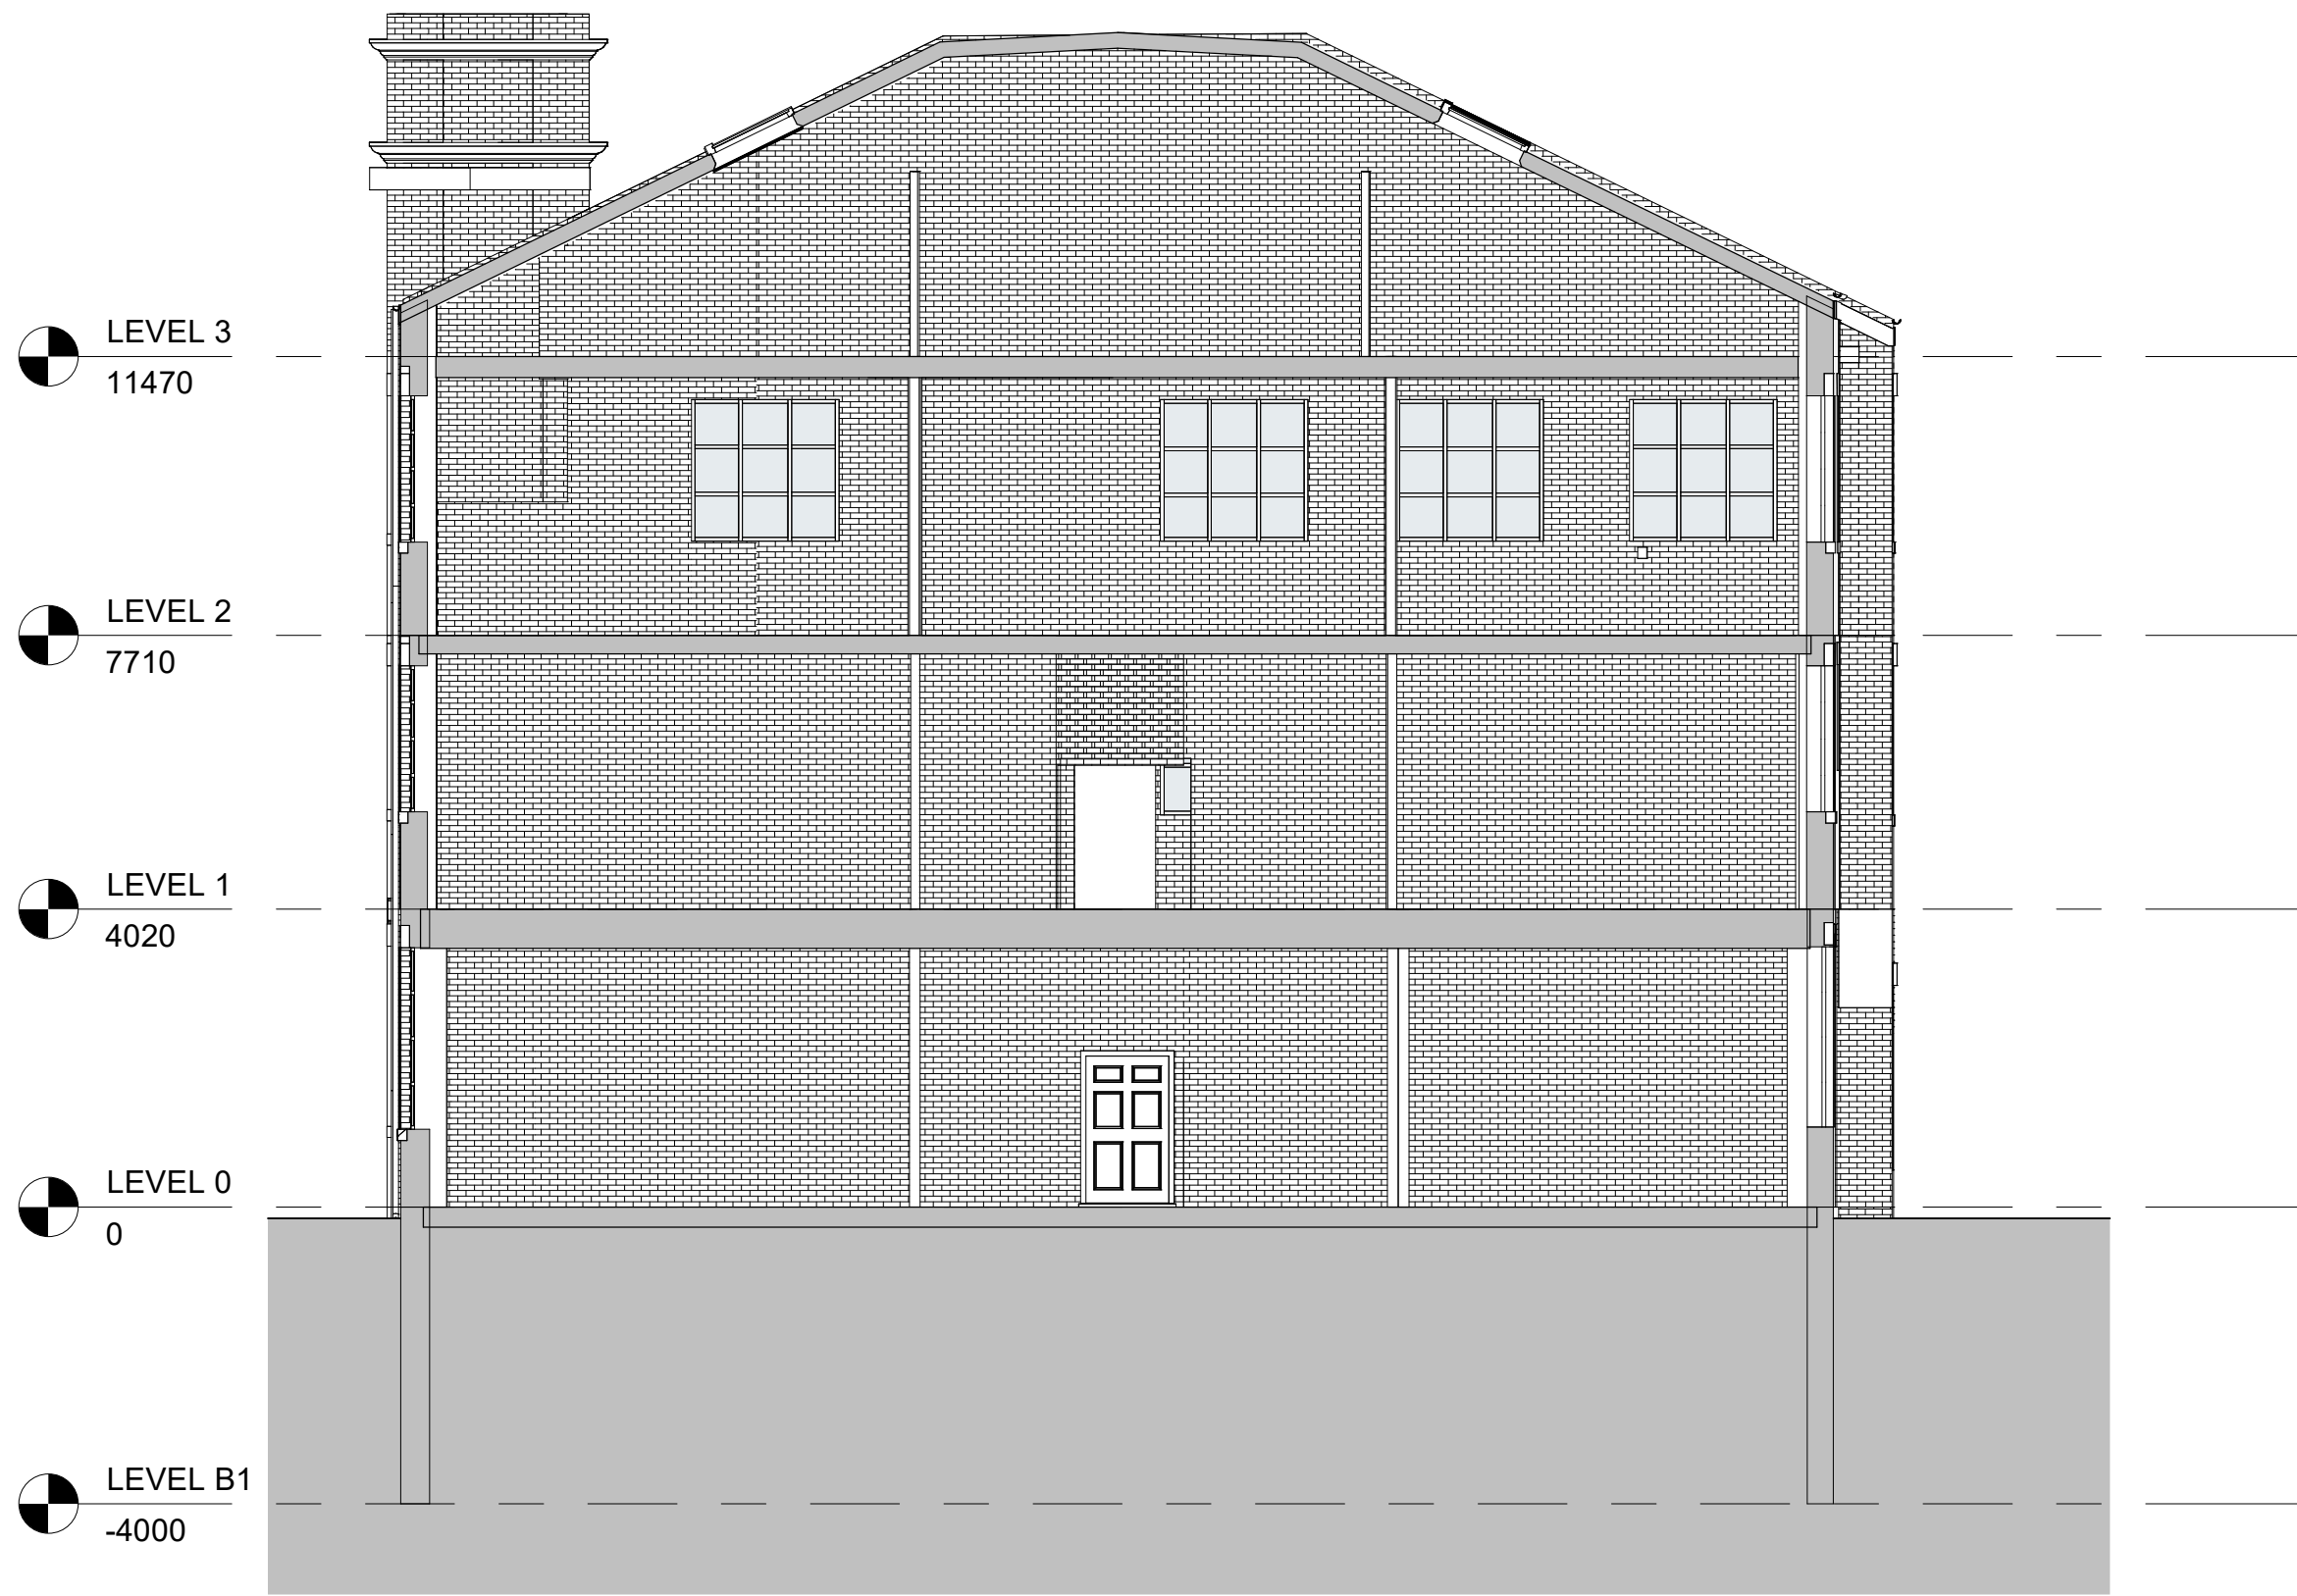

2 Section A - Proposed
1 : 100

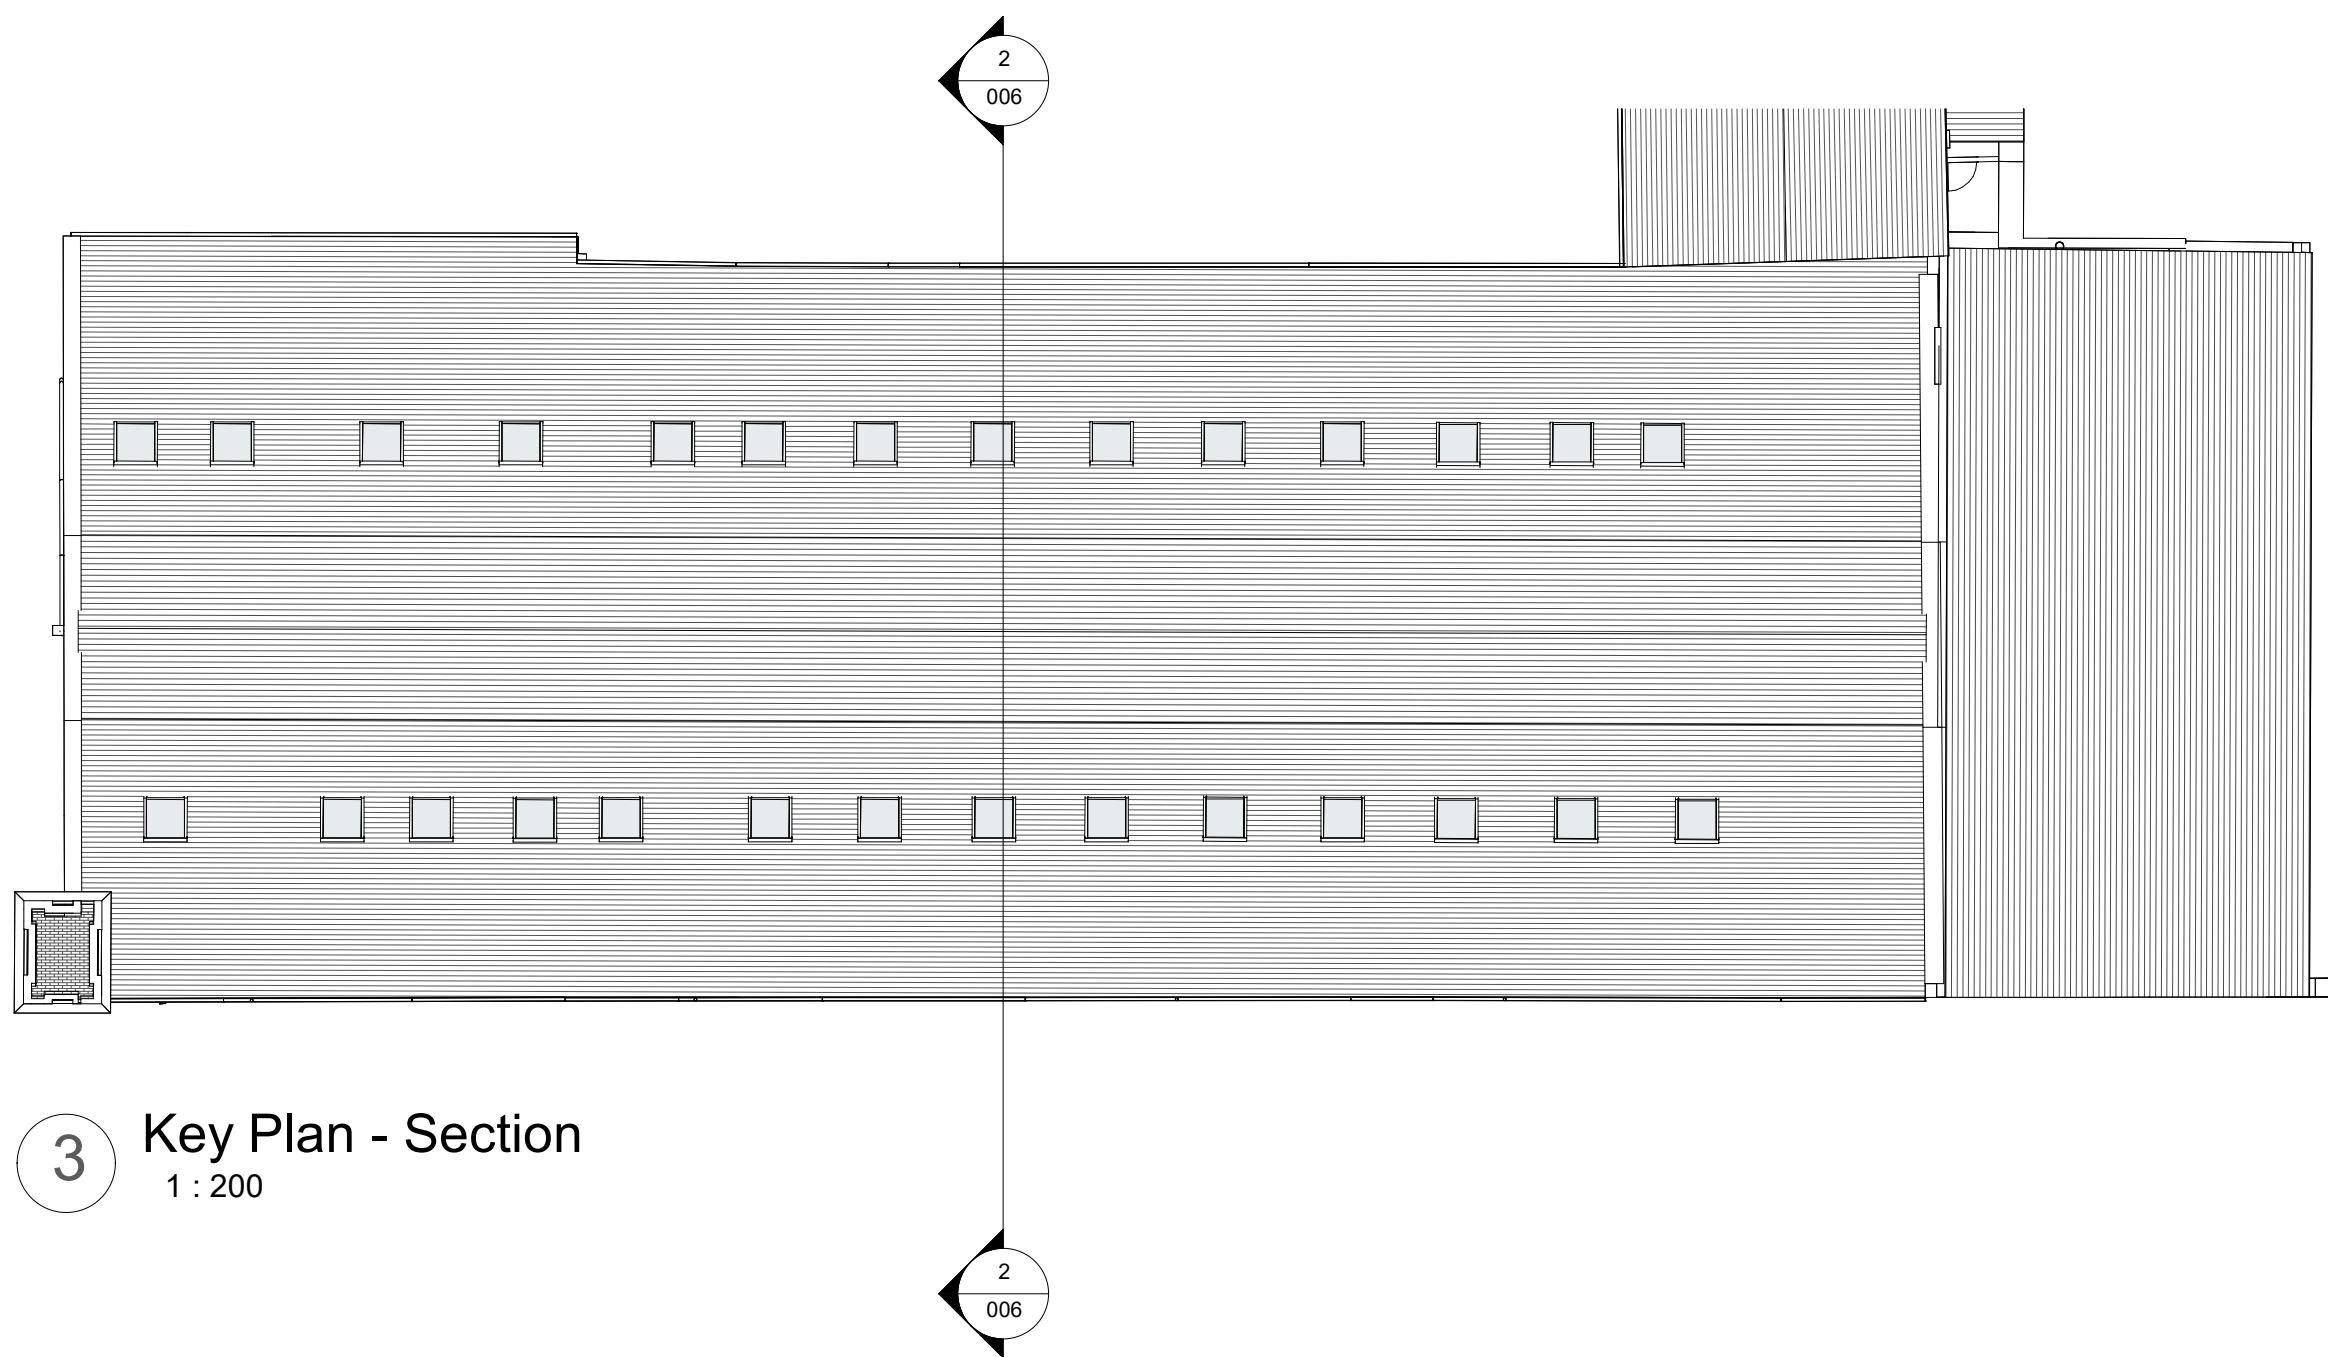

3 Key Plan - Section
1 : 200

No.	Description	Date
-----	-------------	------

PROJECT	Albion Mill
---------	-------------

TITLE	Existing and Proposed Sections
-------	--------------------------------

CLIENT	
--------	--




STATUS	DESIGN
--------	--------

DRAWN BY	DATE	SCALE (@ A1)
TP	29/08/2023	As indicated

PROJECT NUMBER	DRAWING NUMBER	REV
GSS23089.2	006	

GOLD SKETCH
S T U D I O S
www.goldsketch.co.uk info@goldsketch.co.uk 0161 792 9595

NOTES
© COPYRIGHT ALL RIGHTS RESERVED.
THIS DOCUMENT IS NOT TO BE REPRODUCED WITHOUT WRITTEN COMMENT.
DRAWING TO BE USED FOR THE STATUS INDICATED ONLY. COPIED/REPRODUCED OR USED FOR ANY OTHER PURPOSE WITHOUT THE WRITTEN CONSENT OF GOLD SKETCH STUDIOS IS PROHIBITED.
ALL DIMENSIONS ARE TO THE EXTERIOR UNLESS OTHERWISE SPECIFIED. ALL DIMENSIONS ARE TO BE ACCORDANCE WITH CURRENT STATUTORY REQUIREMENTS.
LOCAL AUTHORITY, RELEVANT CODES OF PRACTICE AND BRITISH STANDARDS. ALL DIMENSIONS ON THIS DRAWING ARE IN MILLIMETERS UNLESS OTHERWISE STATED.

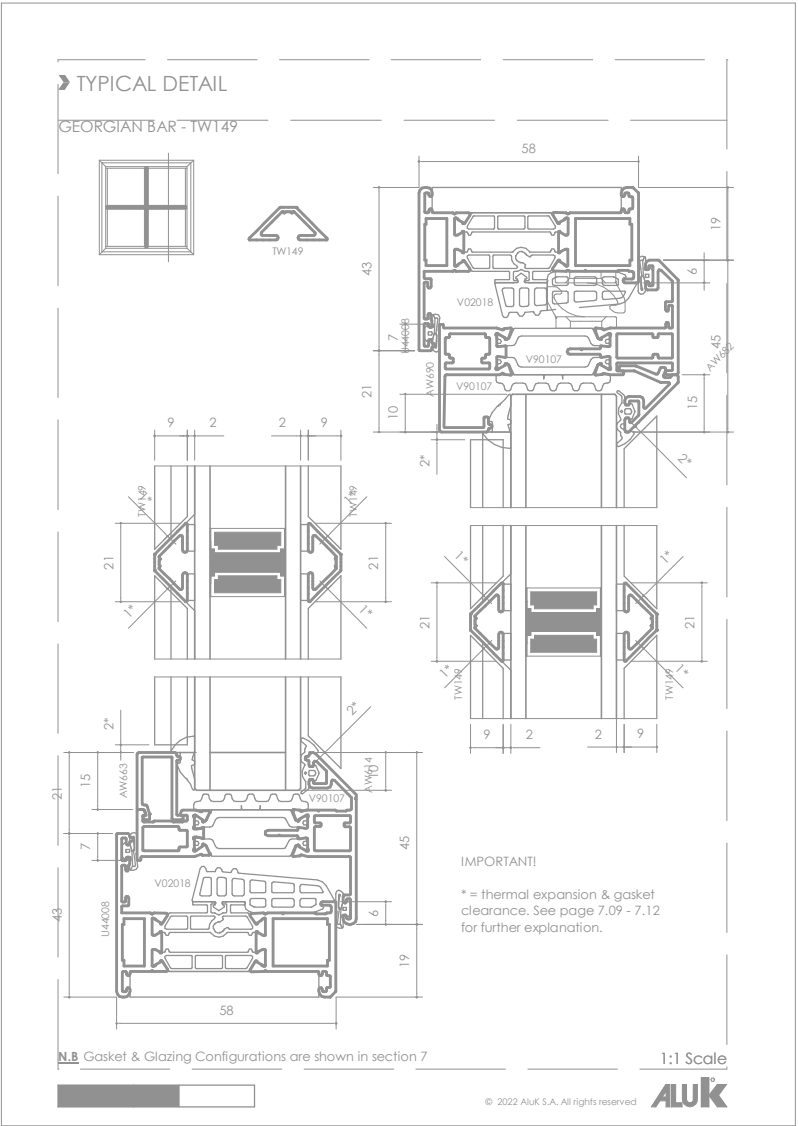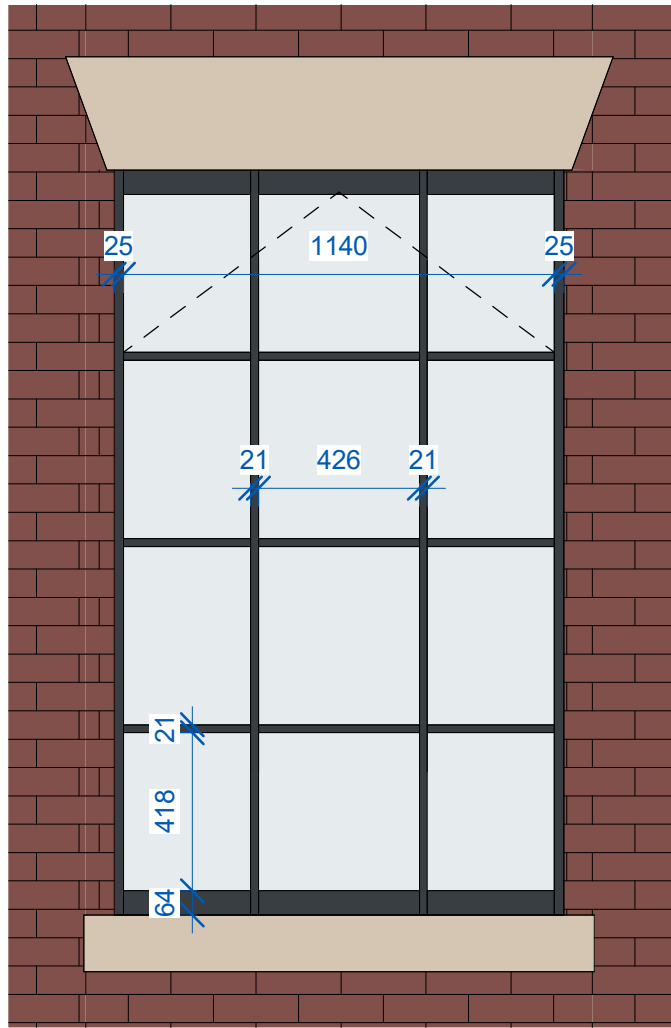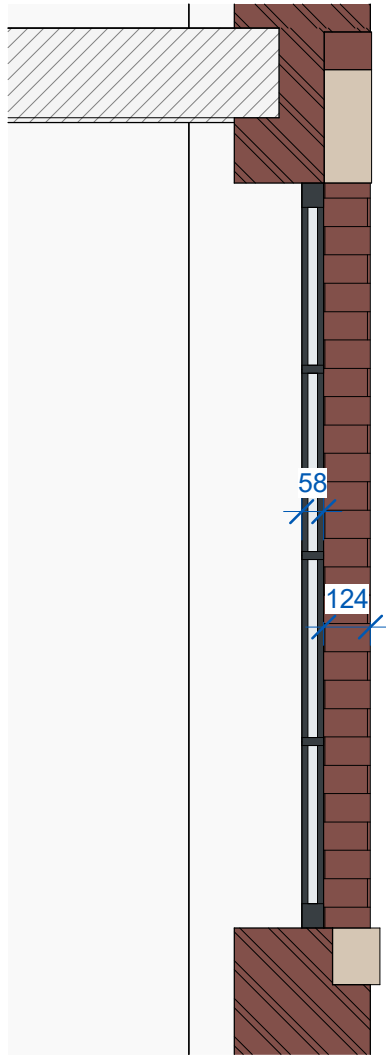


1 Section - Typical Window - Proposed
1 : 20

2 Elevation - Typical Window - Proposed
1 : 20

3 Window Section Detail
1 : 2

- NOTES:
- Window reveal to match existing
 - All ground floor openers to open inwards
 - Replace all existing windows with ALUK aluminium 58BW ST HI (Heritage) - Design to match existing - Colour Anthracite Grey

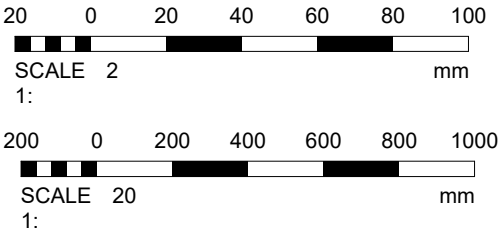

PROJECT	Albion Mill	PROJECT NUMBER	GSS23089.2	DRAWING NUMBER	501	REV		No.	Description	Date
TITLE	Window Details	DRAWN BY	TP	CHECKED BY	SG	DATE	25/04/2024	SCALE (@ A1)	As indicated	
CLIENT								STATUS	PLANNING	

GOLD SKETCH

S T U D I O S

www.goldsketch.co.uk info@goldsketch.co.uk 0161 792 9595

NOTES

© COPYRIGHT : ALL RIGHTS RESERVED.
THIS DRAWING MUST NOT BE REPRODUCED WITHOUT PRIOR WRITTEN CONSENT.
DRAWING TO BE USED FOR THE STATUS INDICATED ONLY.
ALL DIMENSIONS AND SETTINGS OUT SHALL BE CHECKED AND CONFIRMED ON SITE. ANY DISCREPANCIES TO BE REPORTED TO THE DESIGNER PRIOR TO THE COMMENCEMENT OF ANY WORK. ALL WORK AND MATERIALS TO BE IN ACCORDANCE WITH CURRENT STATUTORY LEGISLATION. RELEVANT CODES OF PRACTICE AND BRITISH STANDARDS. ALL DIMENSIONS ON THIS DRAWING ARE IN MILLIMETRES (UNLESS OTHERWISE STATED).