



EAST ELEVATION
FRONTING NEW BURY ROAD

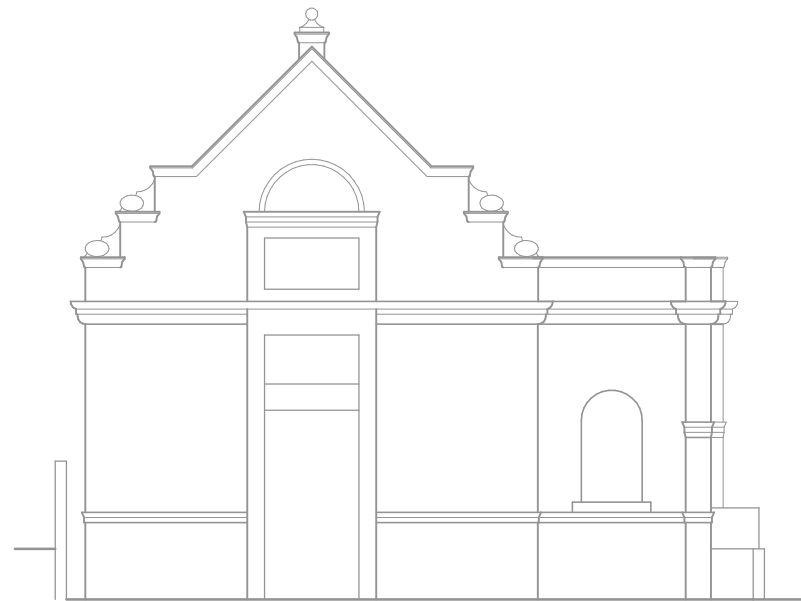

PART SOUTH ELEVATION

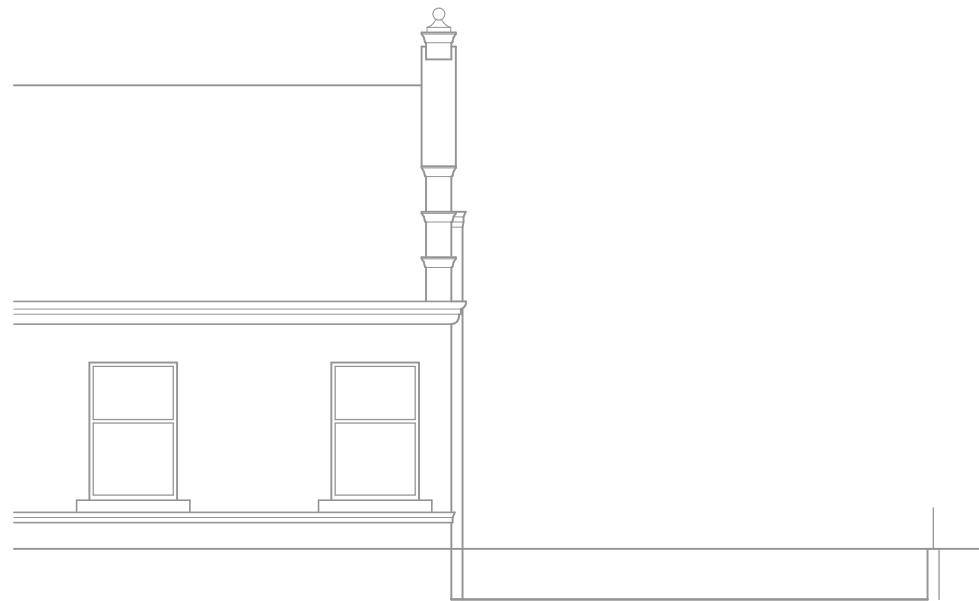

PART WEST ELEVATION



Project: PORADA WHITEFIELD, MANCHESTER M45 8QP			
Title: EXISTING ELEVATIONS			
Date: 31-03-22	Scale: 1:100 @ A3	Dwg No: 30700	
ALL DIMENSIONS ARE IN MILLIMETRES UNLESS OTHERWISE STATED peterleetechnicalservices@yahoo.com			Projection: