






PROPOSED GF PLAN 1:100

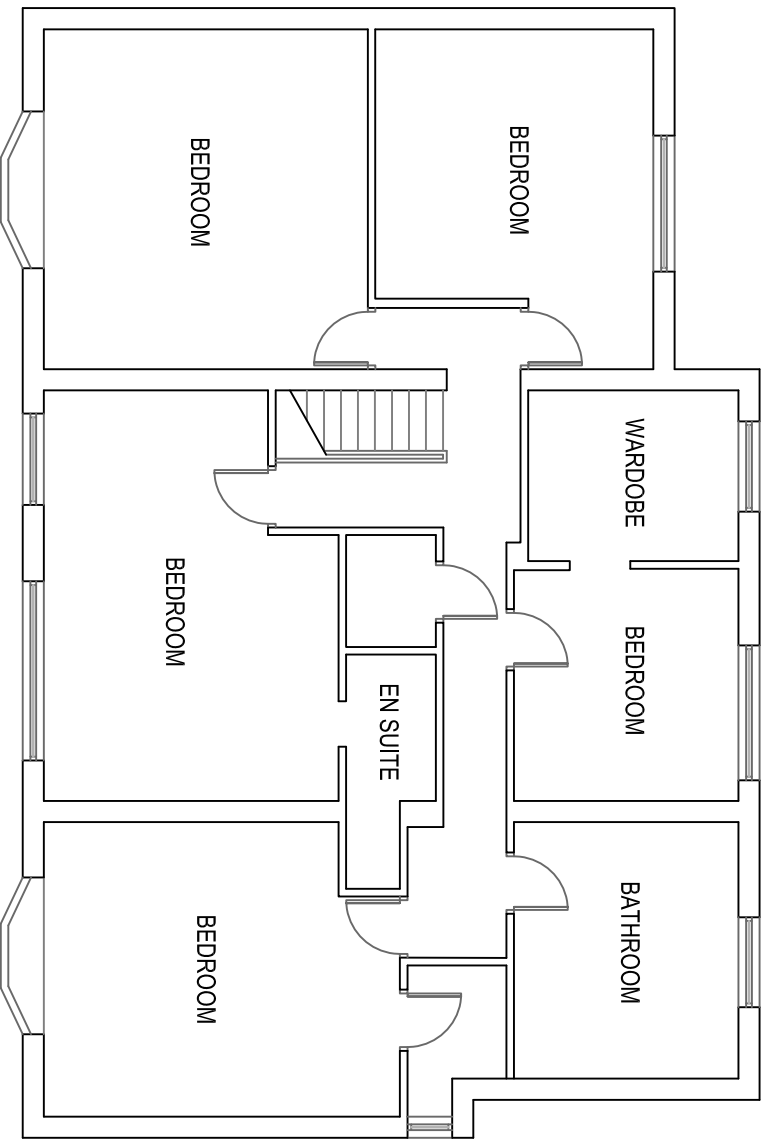


PROPOSED FF PLAN 1:100

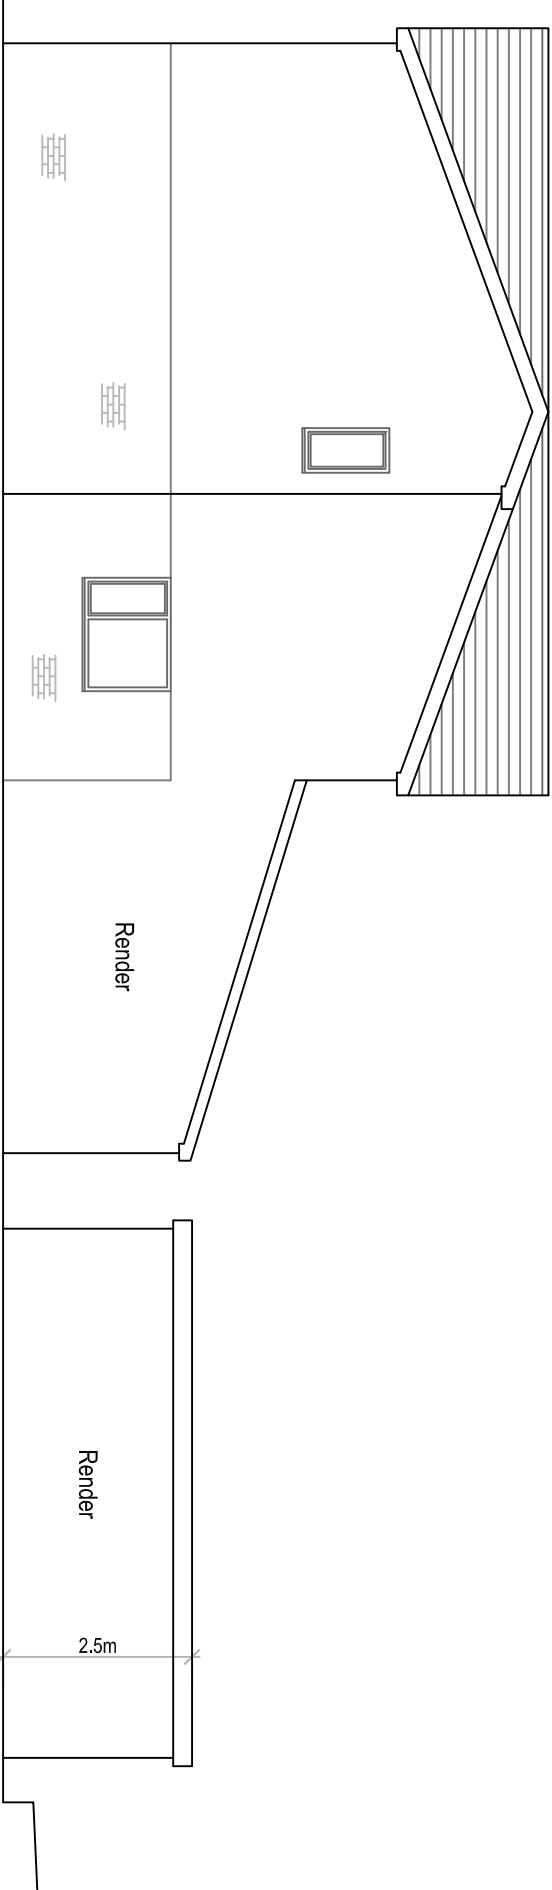


PROPOSED SIDE ELEVATION 1:100

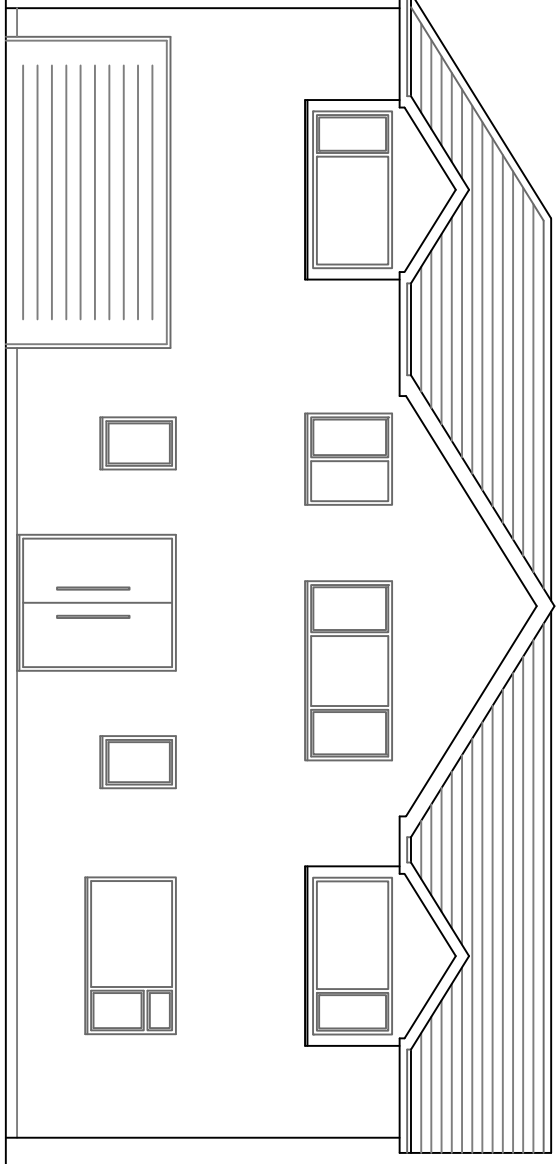


PROPOSED FRONT ELEVATION 1:100

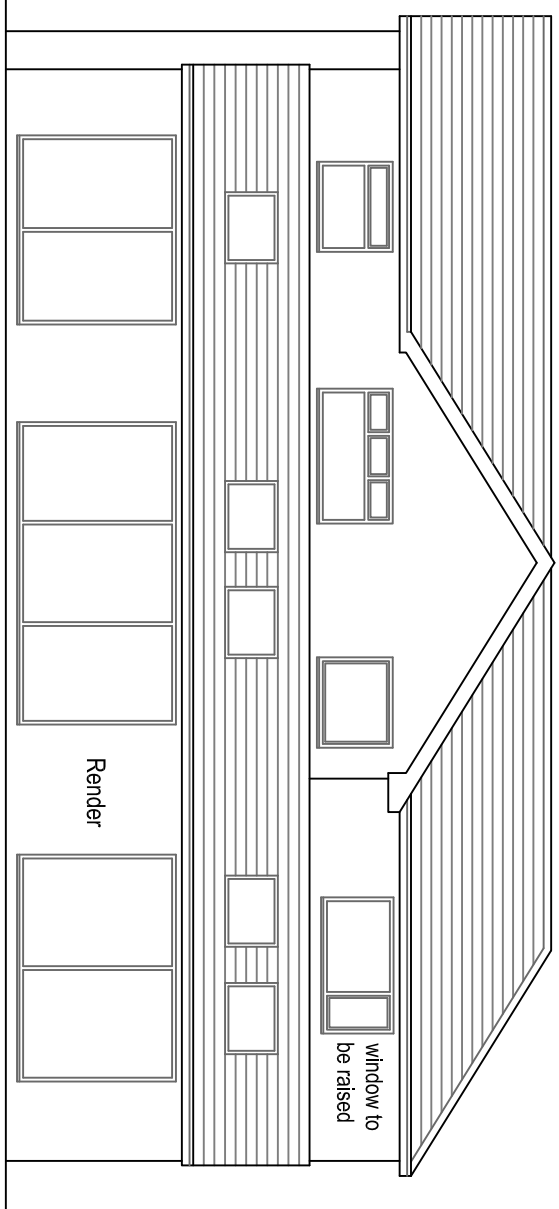


PROPOSED REAR ELEVATION 1:100

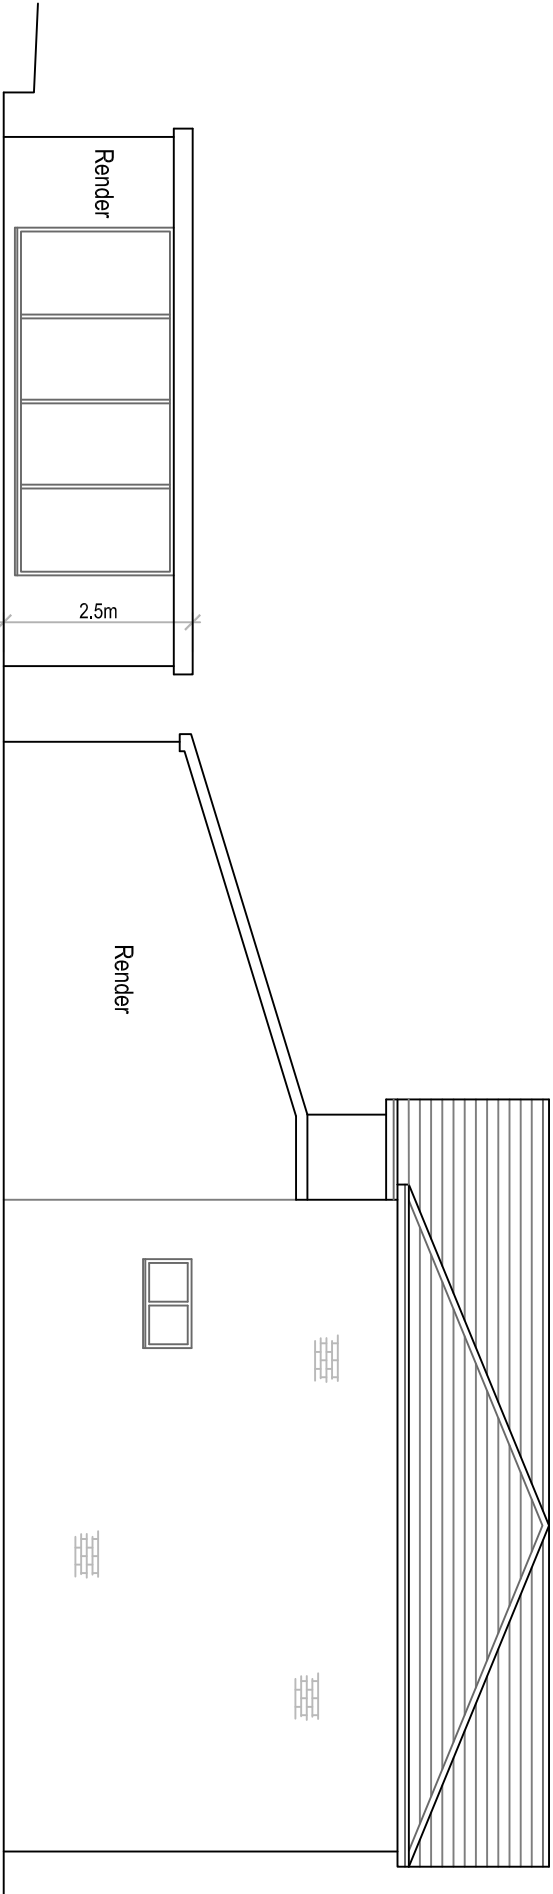


PROPOSED SIDE ELEVATION 1:100

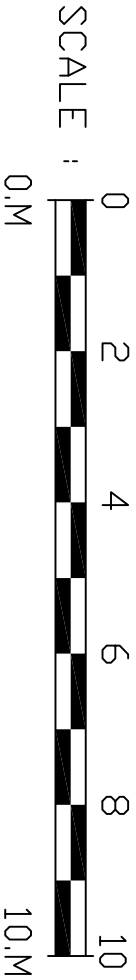

SCALE : 0 2 4 6 8 10
0M 10M

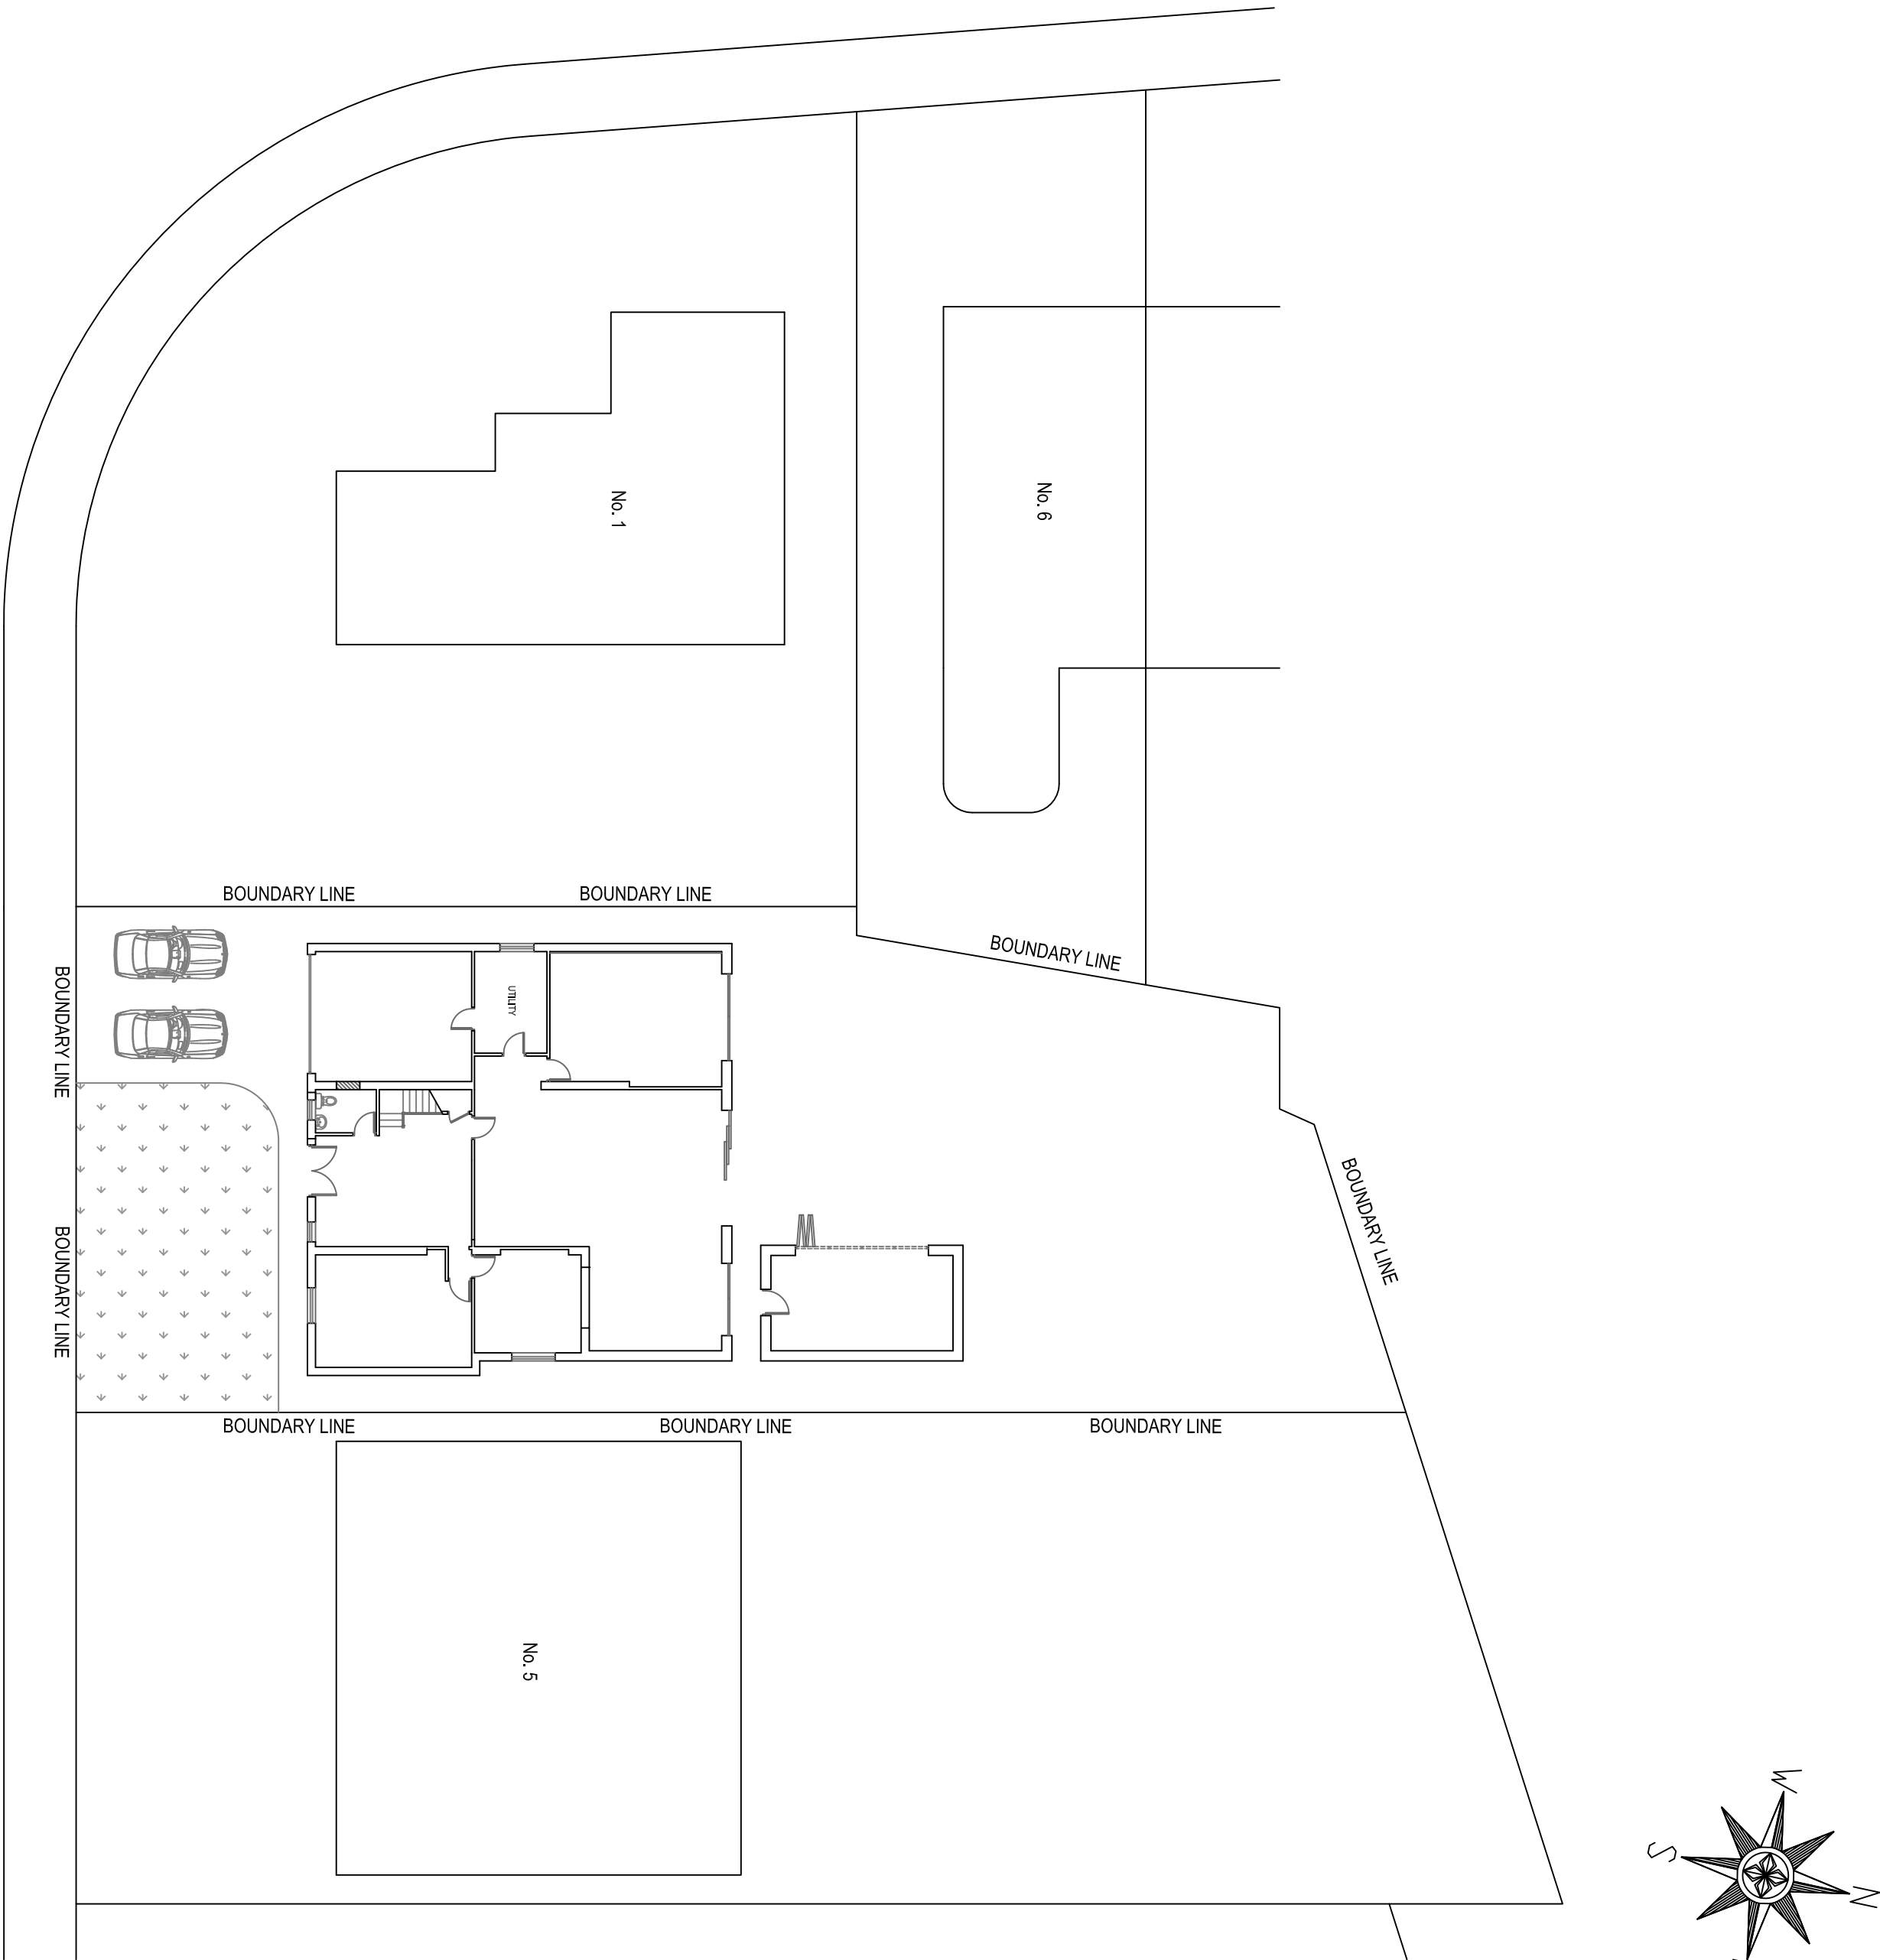

PROPOSED SITE PLAN 1:200

 

SCALE : 0 2 4 6 8 10
0M 10M

3 Sergeants Lane
Whitefield
M45 7TR

**Proposed Plans
and Elevations**

Drawn: CDW
Scale: 1:100 & 1:200 @ A1
Date: September 2025

3055_WH1_04_Planing

CDWMP
CD Wilkinson Plans

tel: 07967 522401 email: chris@cdwilkinsonplans.co.uk
5 Highmeadow, Manchester, M26 1YN