




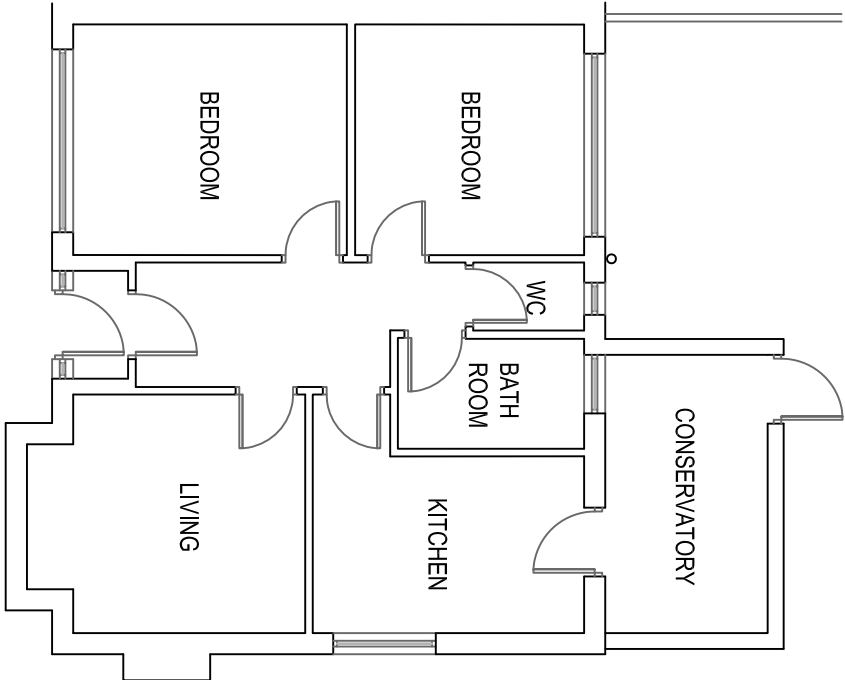


EXISTING GF PLAN 1:100

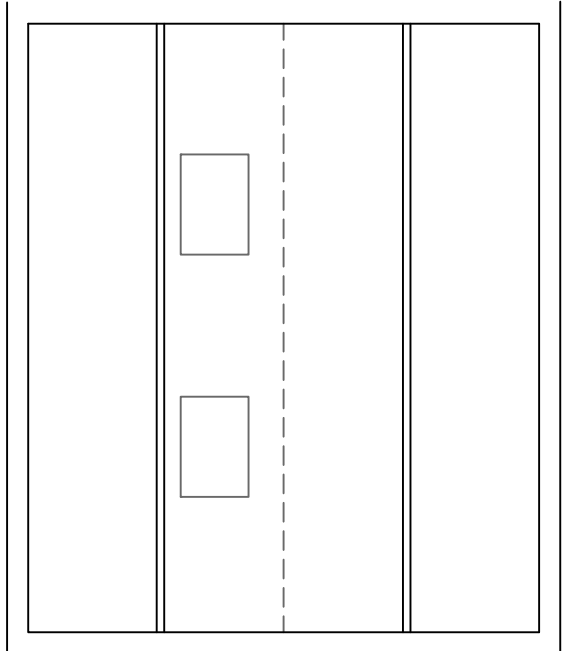


EXISTING LOFT PLAN 1:100

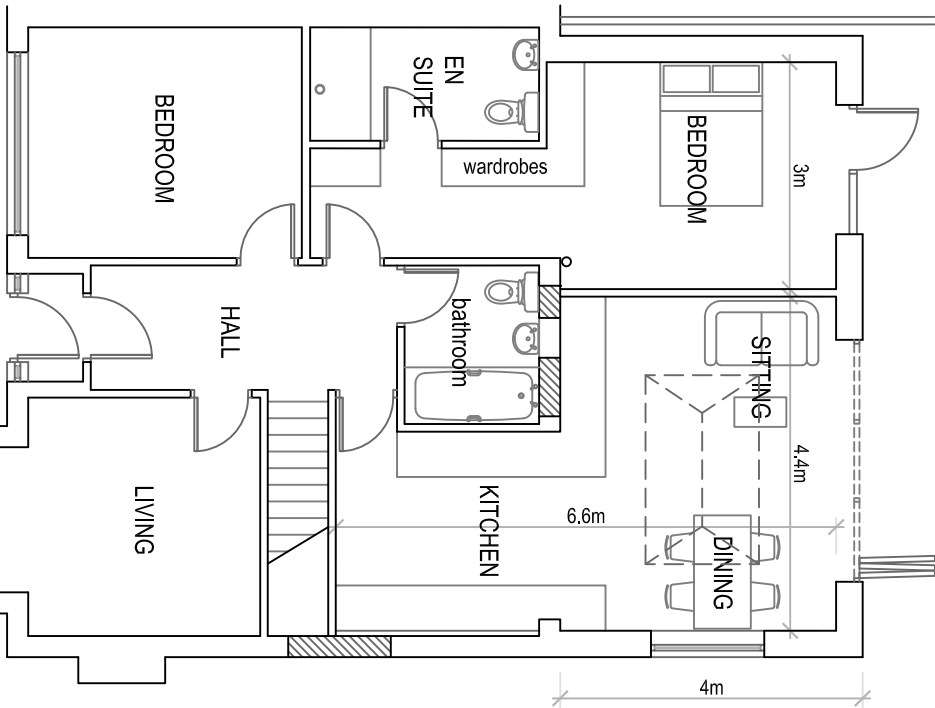


PROPOSED GF PLAN 1:100

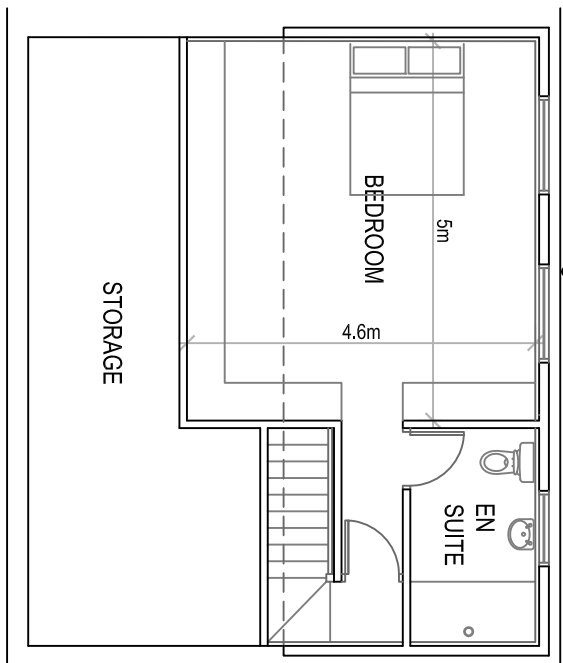


PROPOSED FF PLAN 1:100

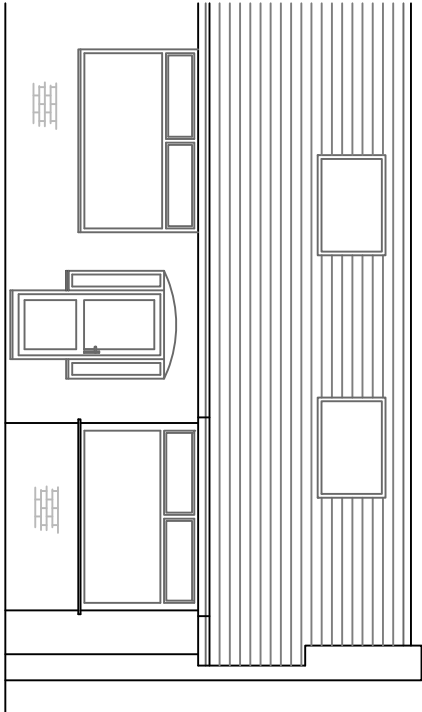


EXISTING FRONT ELEVATION 1:100

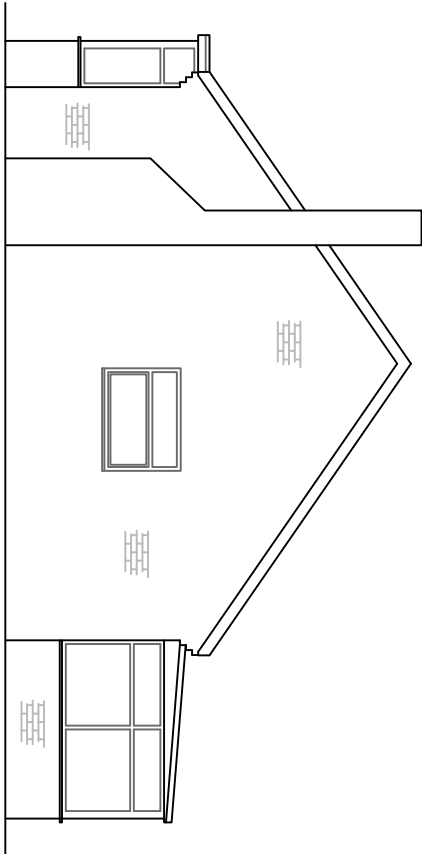


EXISTING SIDE ELEVATION 1:100

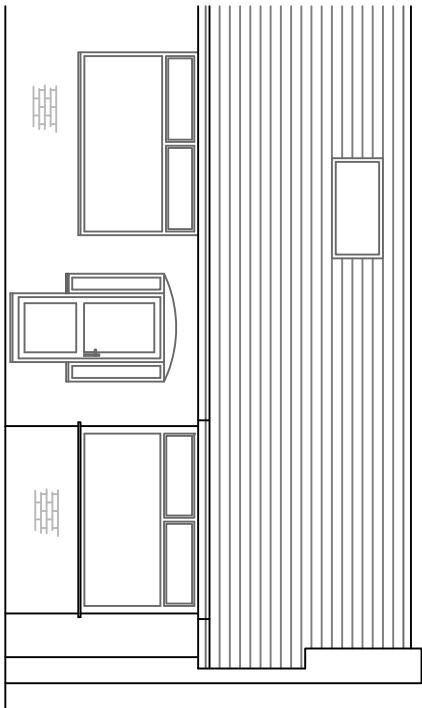


PROPOSED FRONT ELEVATION 1:100

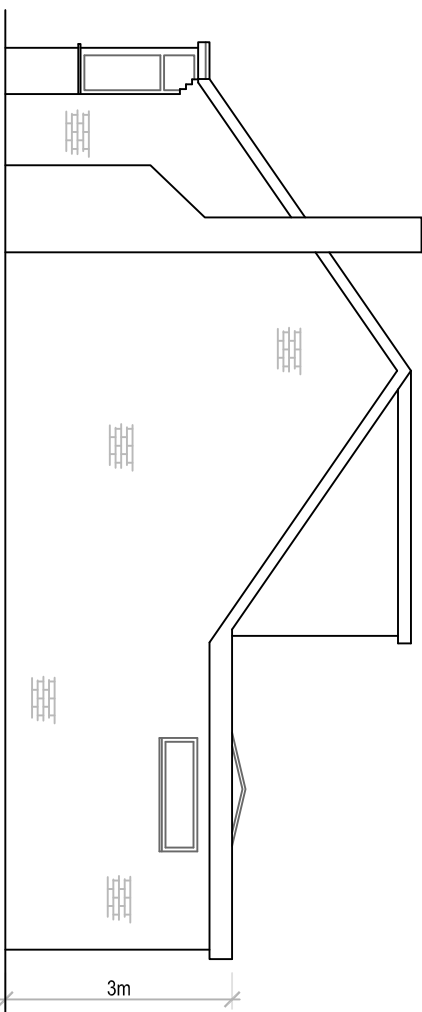


PROPOSED SIDE ELEVATION 1:100

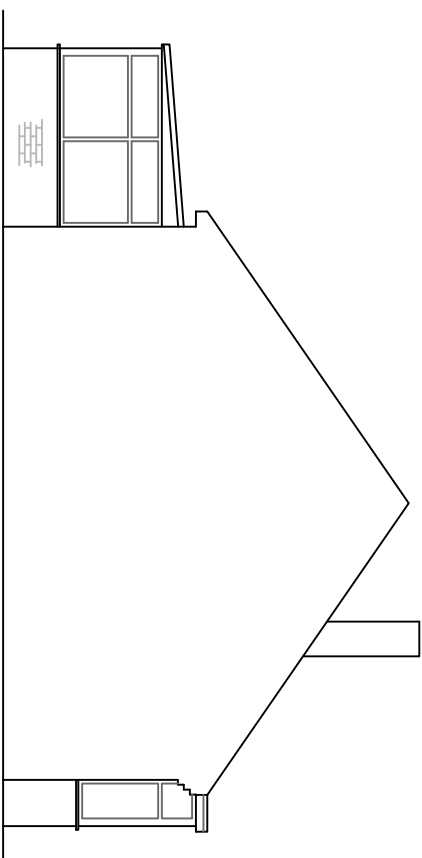


EXISTING SIDE ELEVATION 1:100

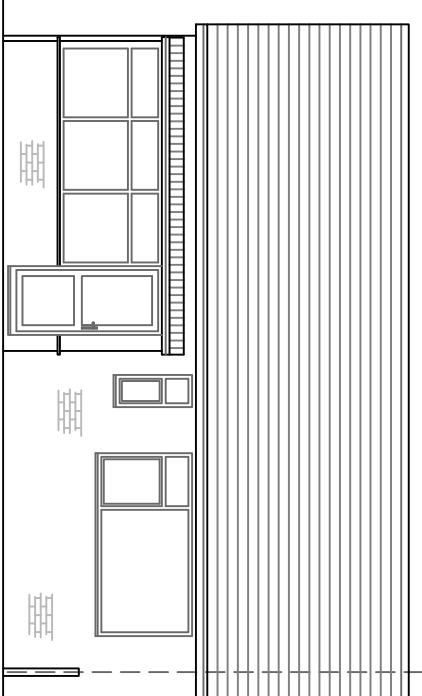


EXISTING REAR ELEVATION 1:100

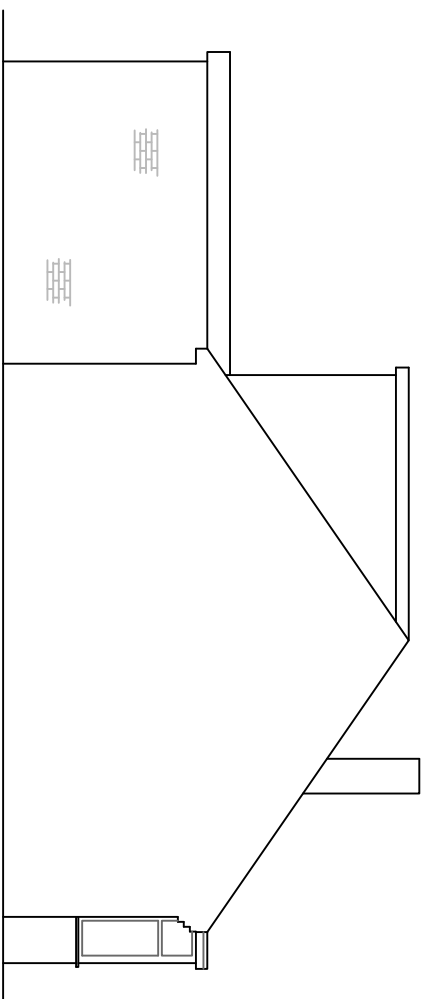




PROPOSED SIDE ELEVATION 1:100

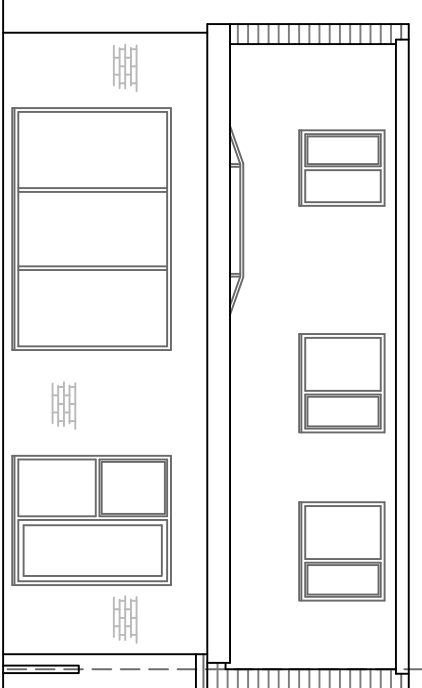



PROPOSED REAR ELEVATION 1:100

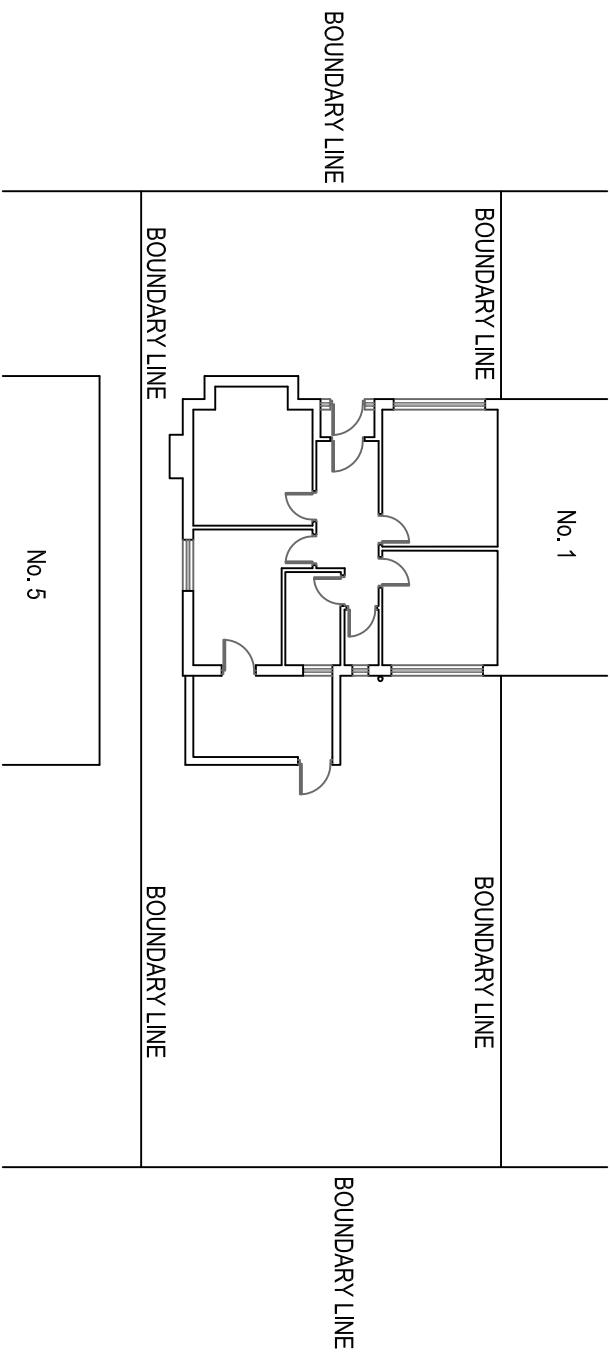

EXISTING SITE PLAN 1:200

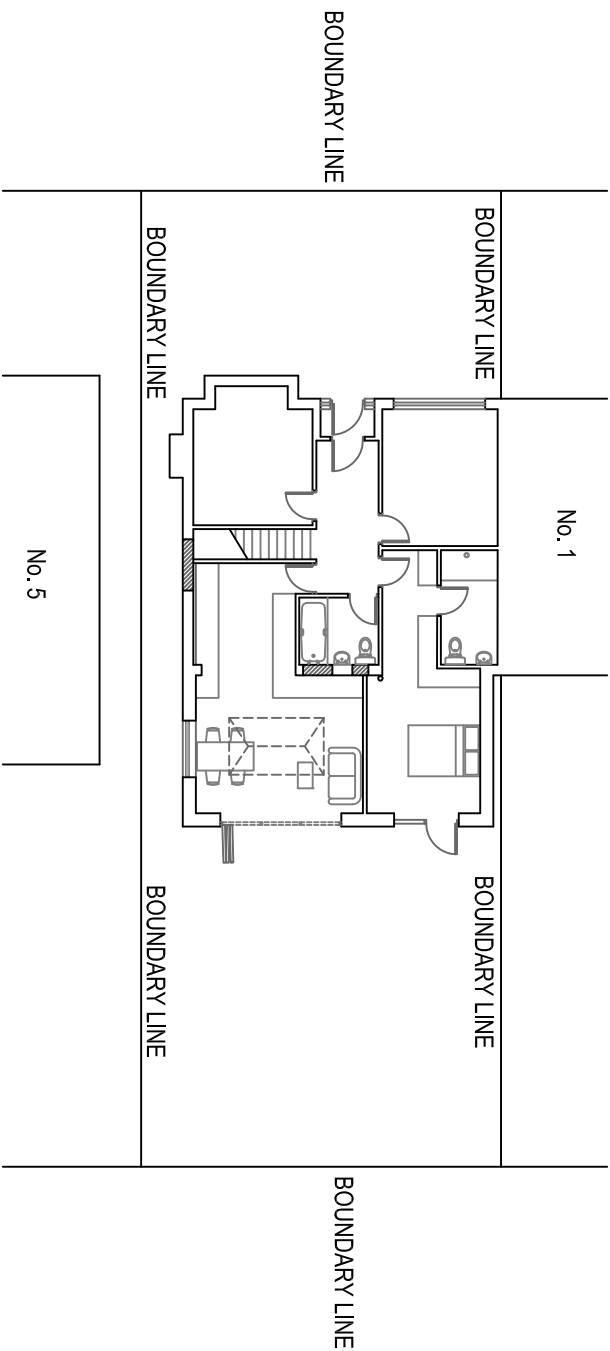 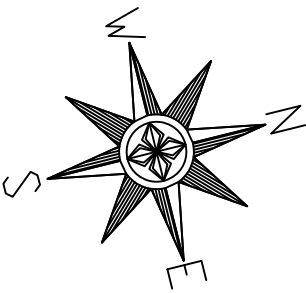

PROPOSED SITE PLAN 1:200

 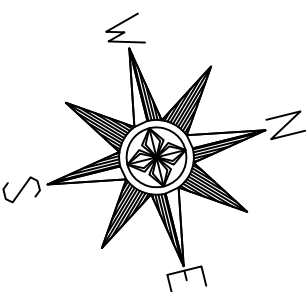

RE/A General amendments

3 Wingate Drive
Whitefield
M45 7GX

Existing & Proposed Plans
& Elevations

Drawn: CDW
Scale: 1:100 & 200 @ A1
Date: March 2026

3197_WHL_01_Planning_Rev_A