


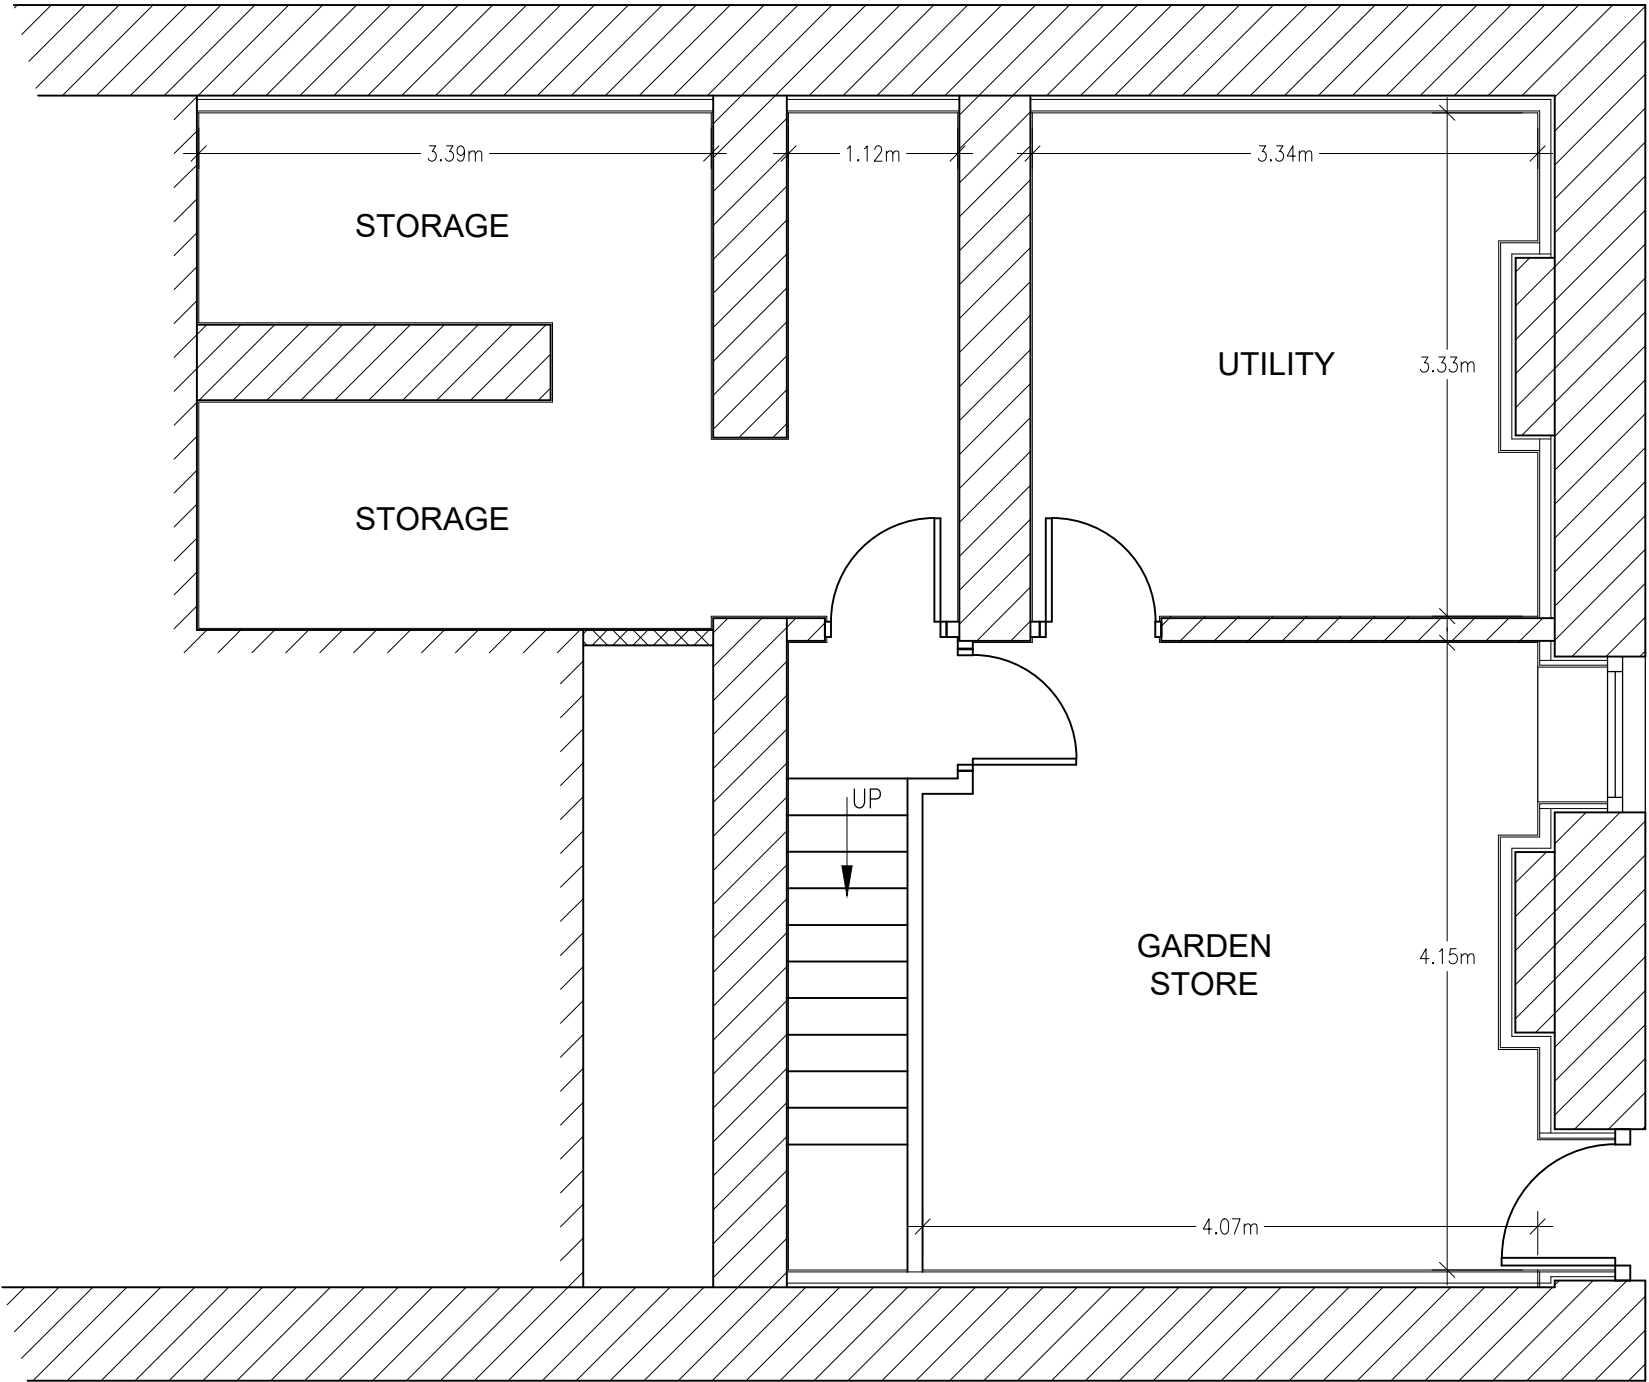

PROPOSED BASEMENT PLAN - 1:50 scale

Amendments				Project			
A	24.03.26	JPE	FLOOR PLAN LAYOUT CONFIRMED WITH CLIENT.	Title			
	15.04.26	JPE	DRAWING TITLE UPDATED.	LAWFUL DEVELOPMENT CERTIFICATE FOR TWO DWELLINGS INTO ONE, AND PROPOSED SINGLE STOREY REAR EXTENSION TO SINGLE PROPERTY WITH 2.95 METRE PROJECTION AT 233 WHALLEY ROAD, RAMSBOTTOM, BURY, BLO 0ED~			
				Client			
				MR & MRS BOOTH			
				Dwg. No.			
				26/1341/202B – PROPOSED BASEMENT PLAN			
				Date	Plot Scale	Drawn by	Status
				17.03.2026	A3@1:50	JPE	PLANNING