


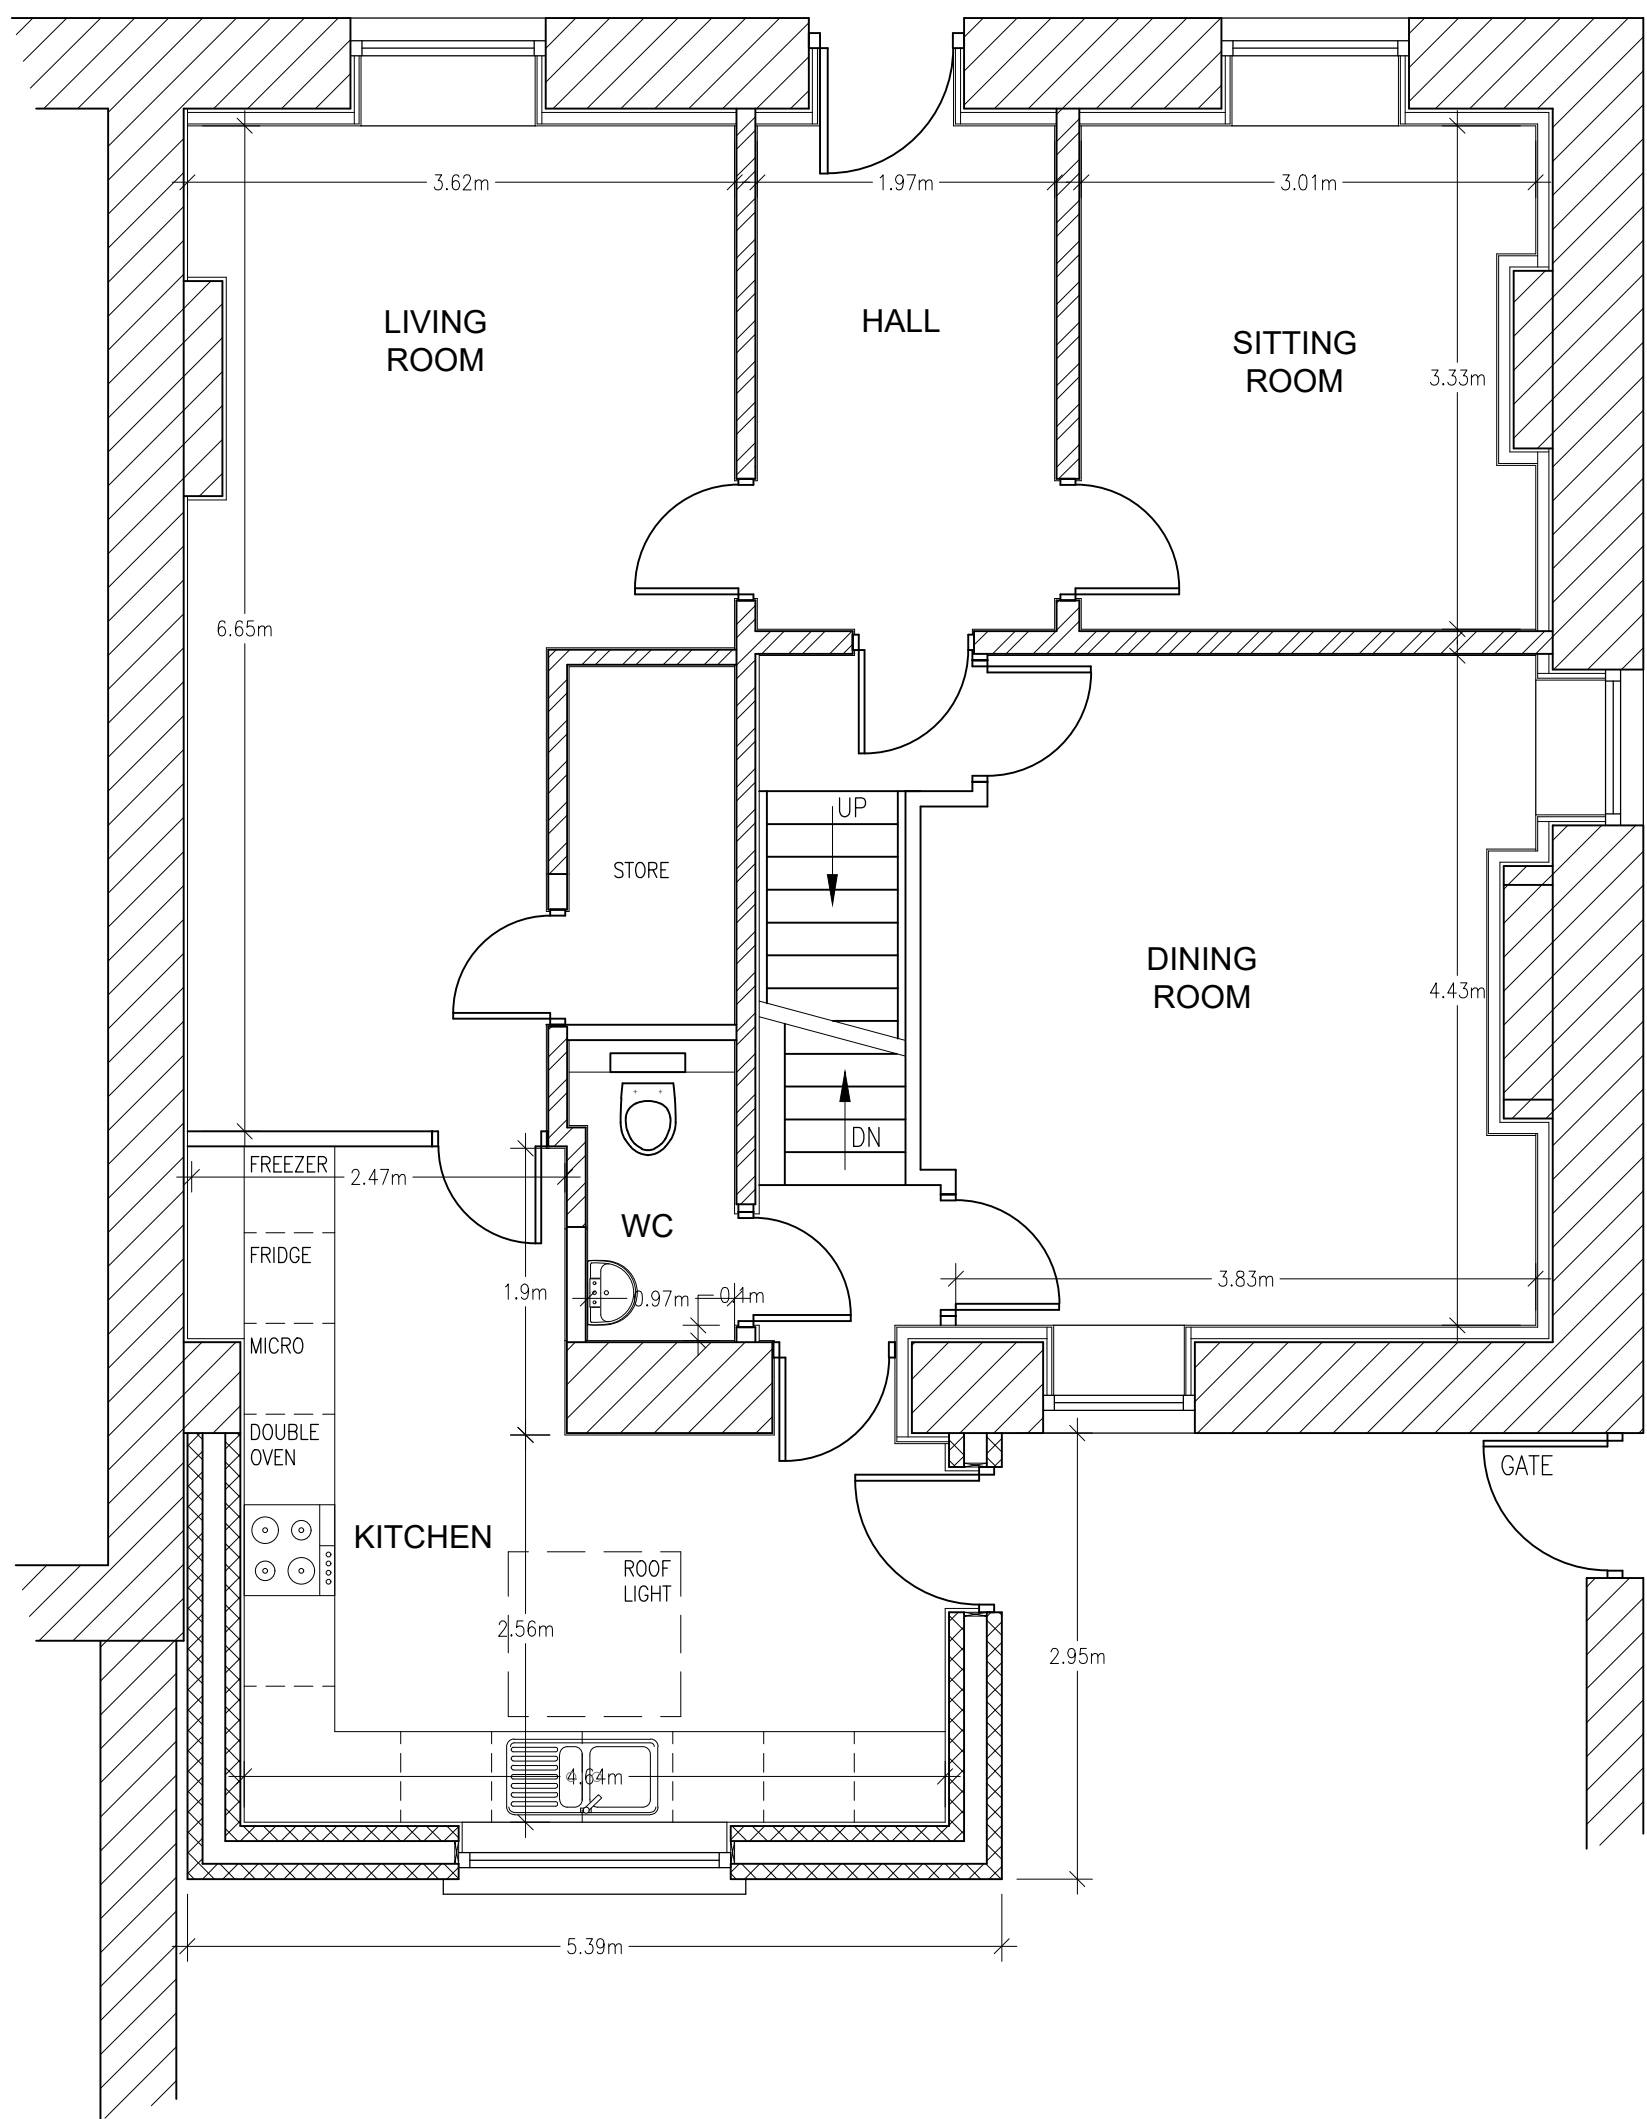

PROPOSED GROUND FLOOR PLAN - 1:50 scale

Amendments				Project			
A	24.03.26	JPE	FLOOR PLAN LAYOUT CONFIRMED WITH CLIENT.	Title LAWFUL DEVELOPMENT CERTIFICATE FOR TWO DWELLINGS INTO ONE, AND PROPOSED SINGLE STOREY REAR EXTENSION TO SINGLE PROPERTY WITH 2.95 METRE PROJECTION AT 233 WHALLEY ROAD, RAMSBOTTOM, BURY, BLO 0ED~			
B	15.04.26	JPE	DRAWING TITLE UPDATED.				
				Client MR & MRS BOOTH			
				Dwg. No. 26/1341/203B – PROPOSED GROUND FLOOR PLAN			
				Date 17.03.2026	Plot Scale A3@1:50	Drawn by JPE	Status PLANNING