



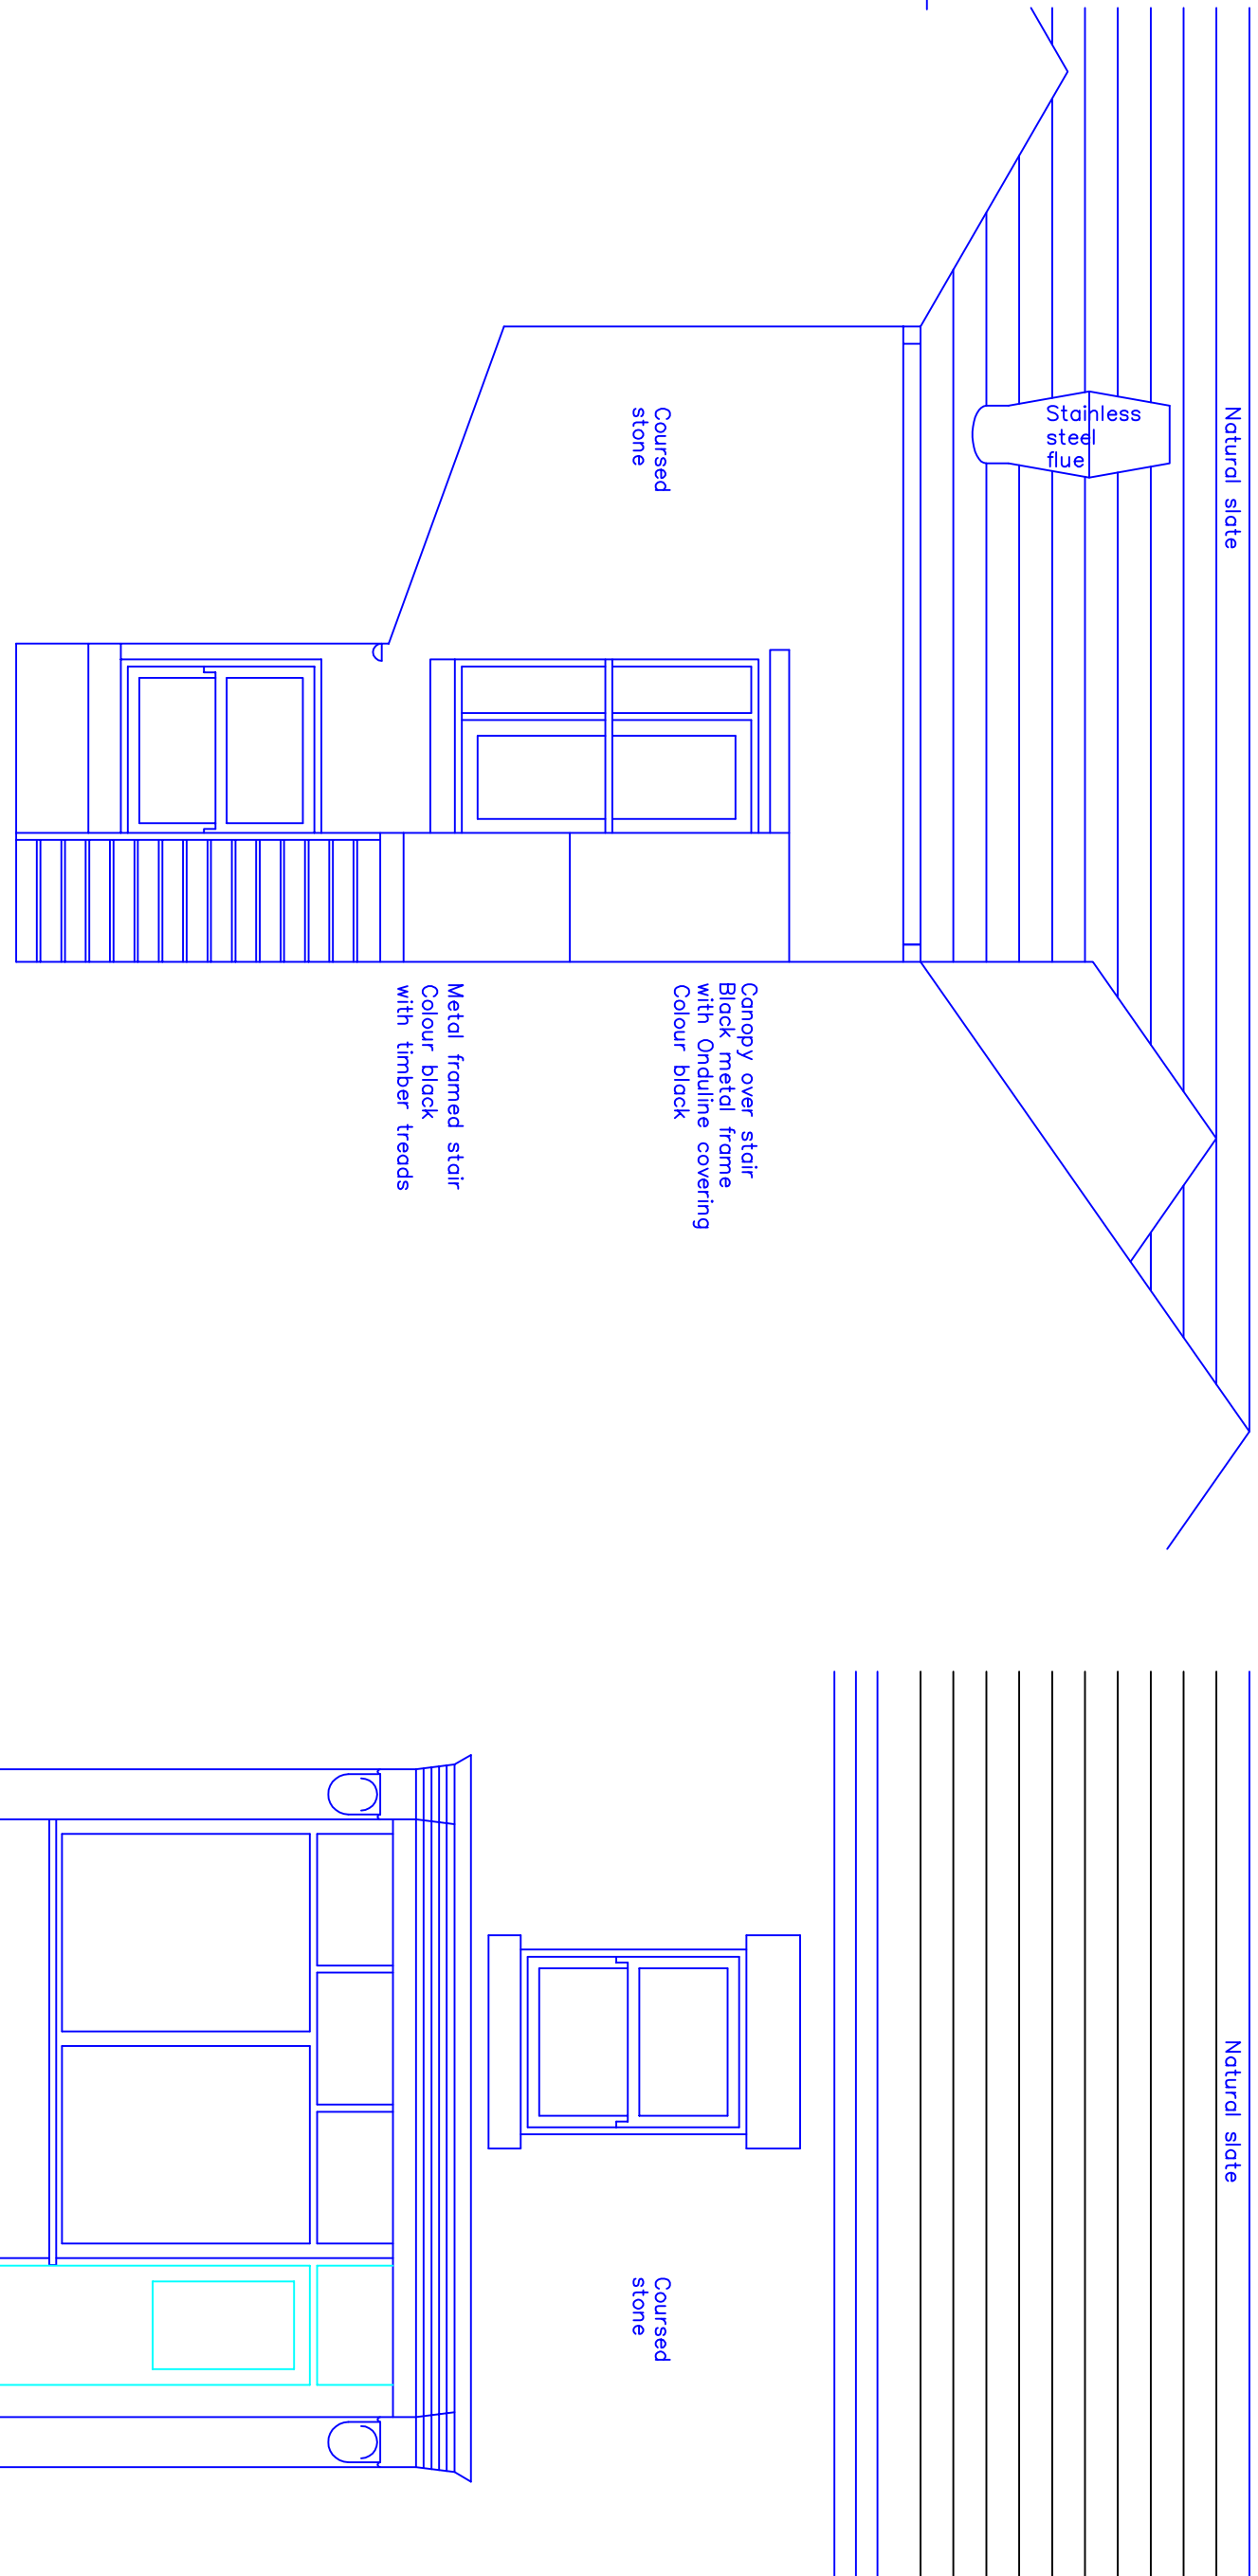


Approved Rear Elevation

Approved Front Elevation

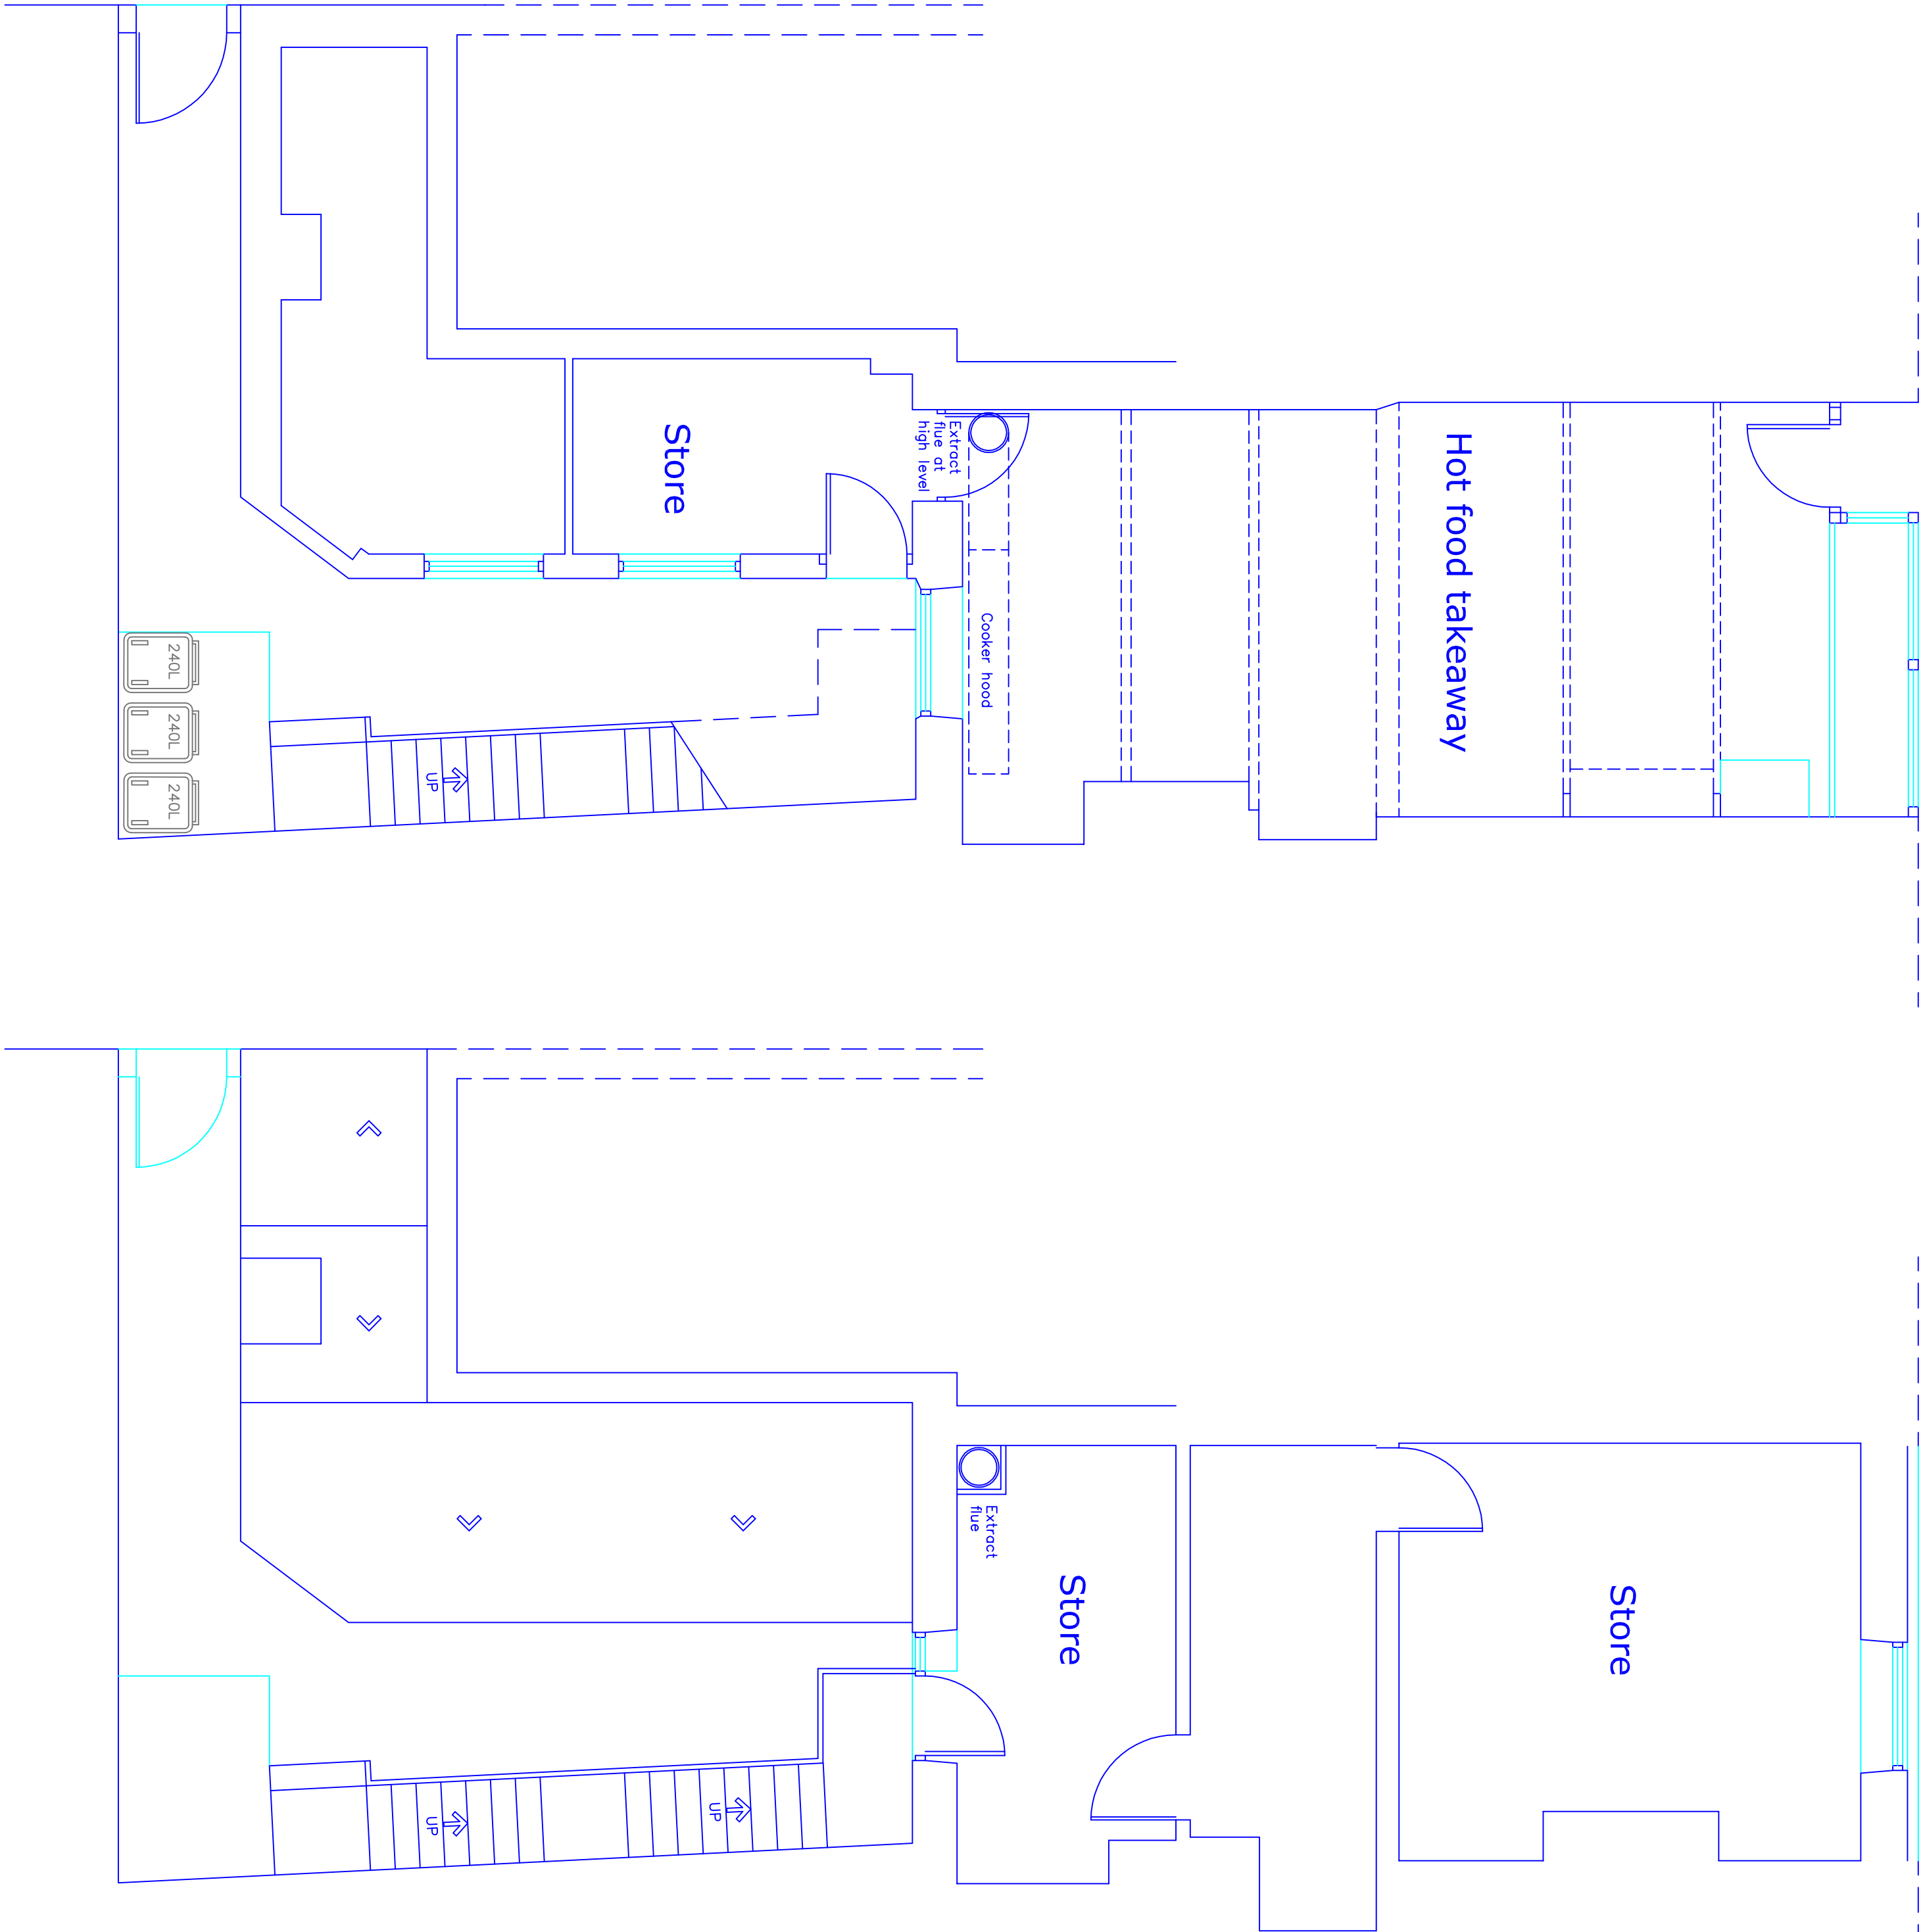


Approved Plan
Ground Floor

Approved Plan
First Floor

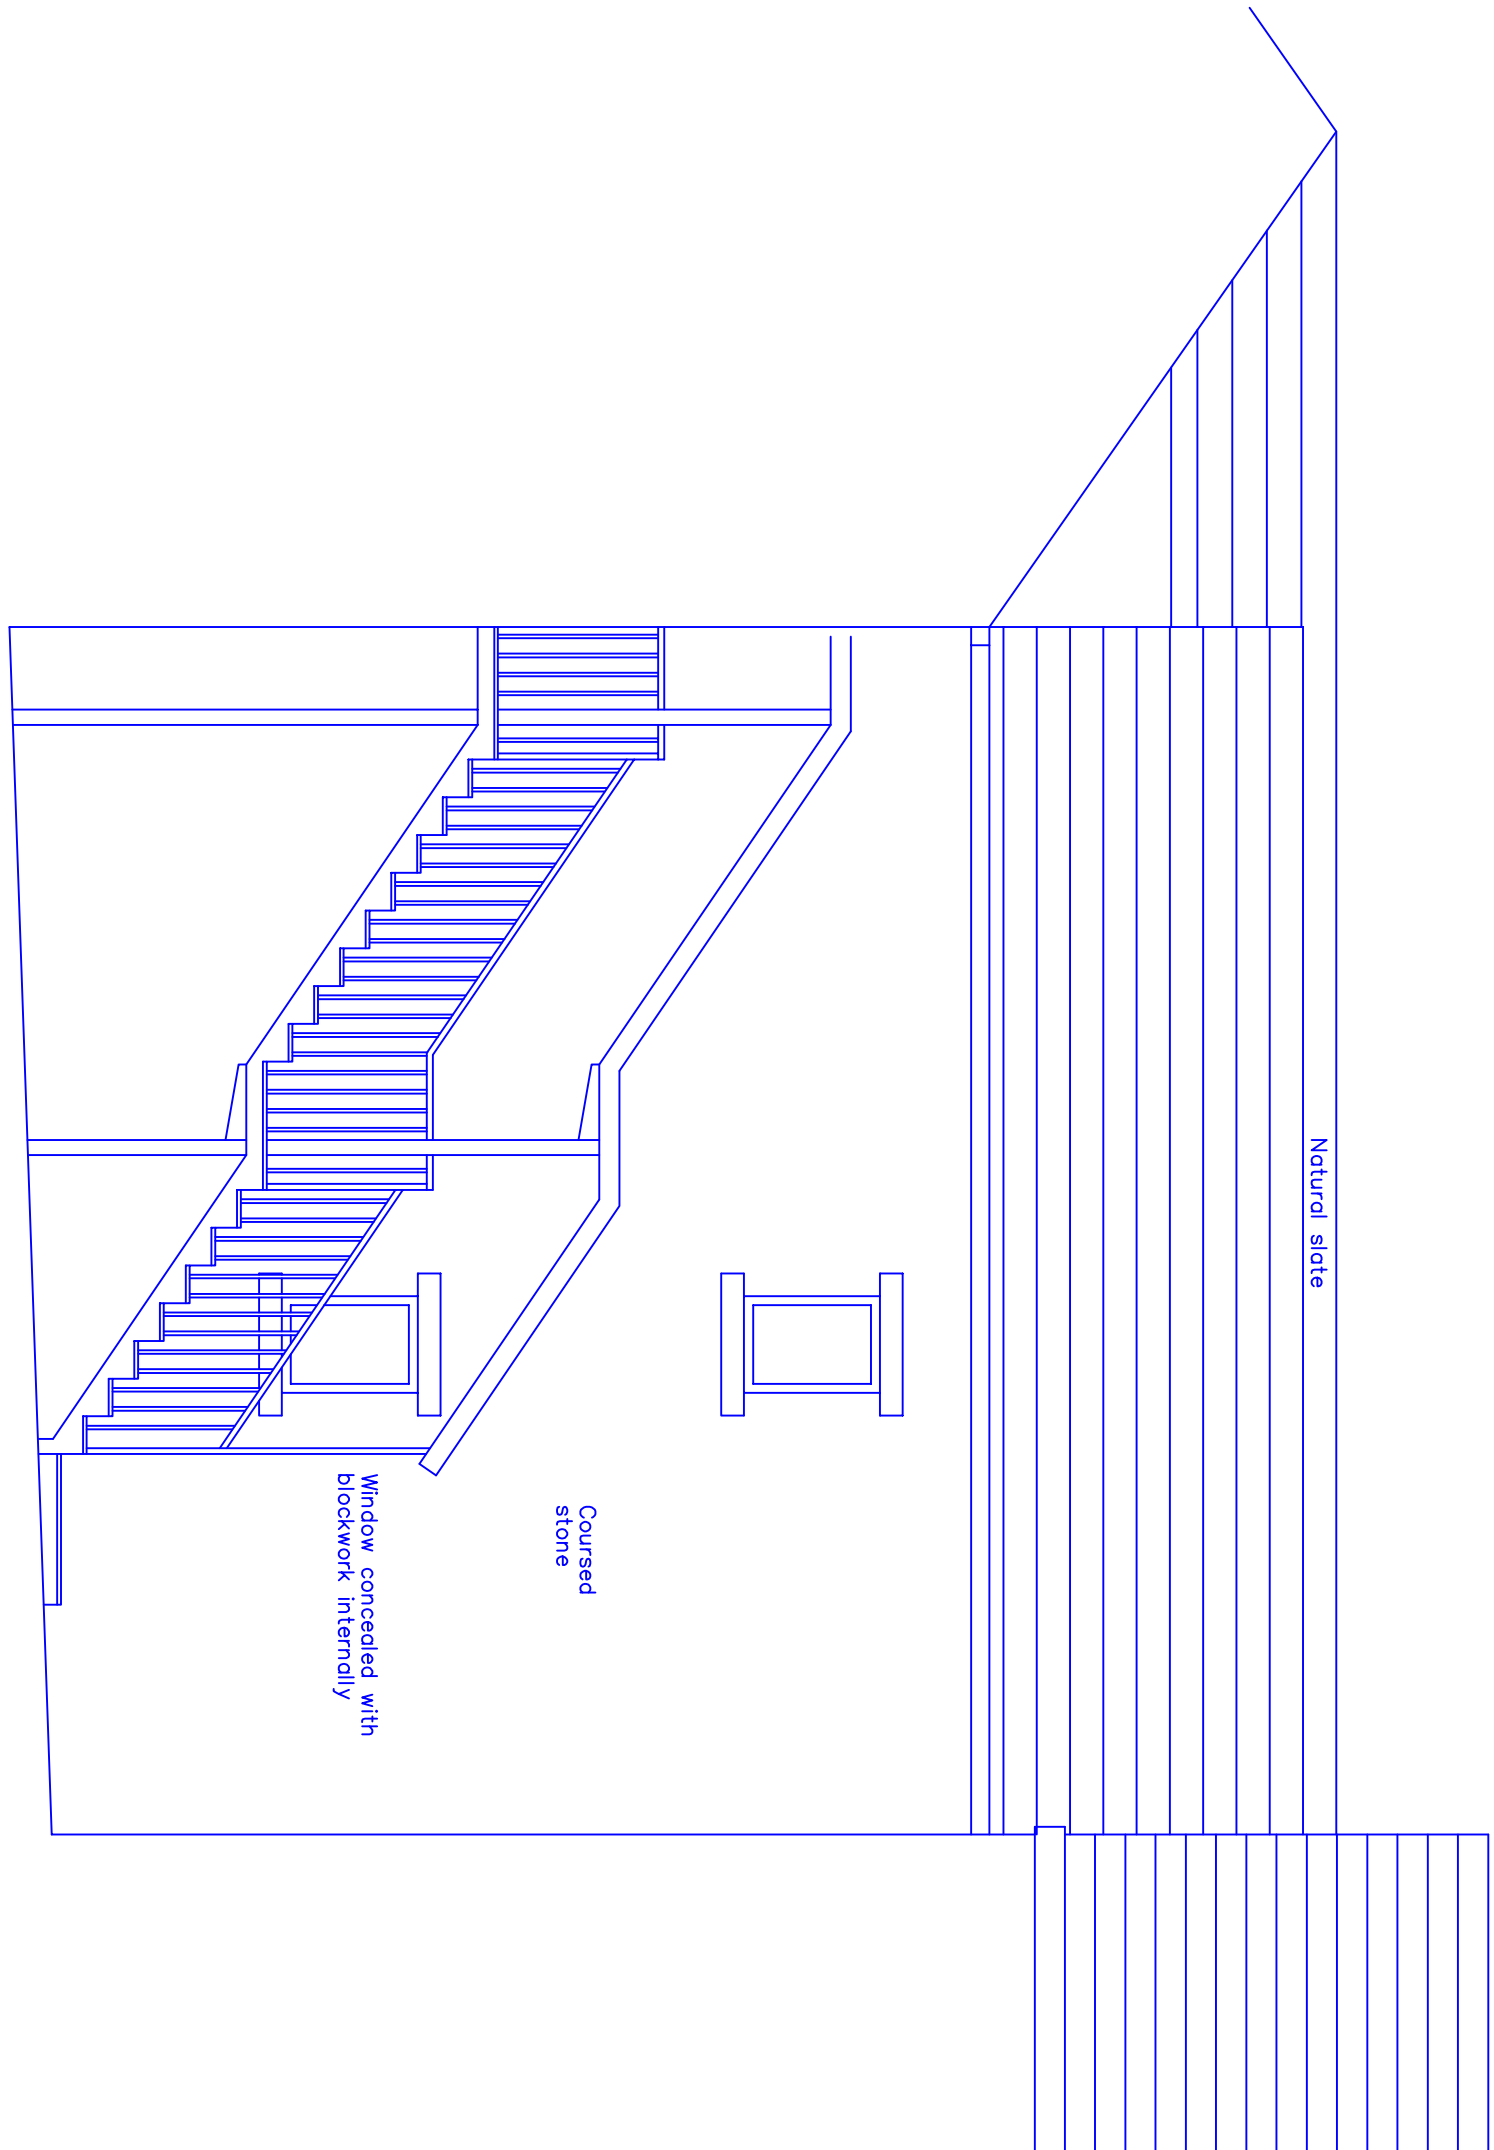

Approved Side Elevation

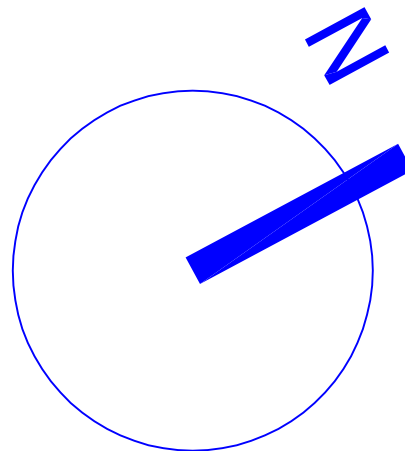

B Extract flue internal 14.09.2020
A Side elevation added with stair
Bins indicated / flue reduced in height 20.06.2020

This drawing and design concept is the property of PPV design. It should not be reproduced without written permission

0 1 2 3 m

scale 1:50 @ A1
June 2020
62 Bridge Street
Ramsbottom
BL0 9AG

PM7-02B Approved Plans & Elevations
P P V design Ltd

2 Helmshore Road, Holcombe Village
Ramsbottom, Lancashire BL8 4PA
Gary Dearden (JK home) DpArch RJBA
garden@ppv-design.co.uk www.ppv-design.co.uk
T: 0706 6227151 M: 07112 669482