



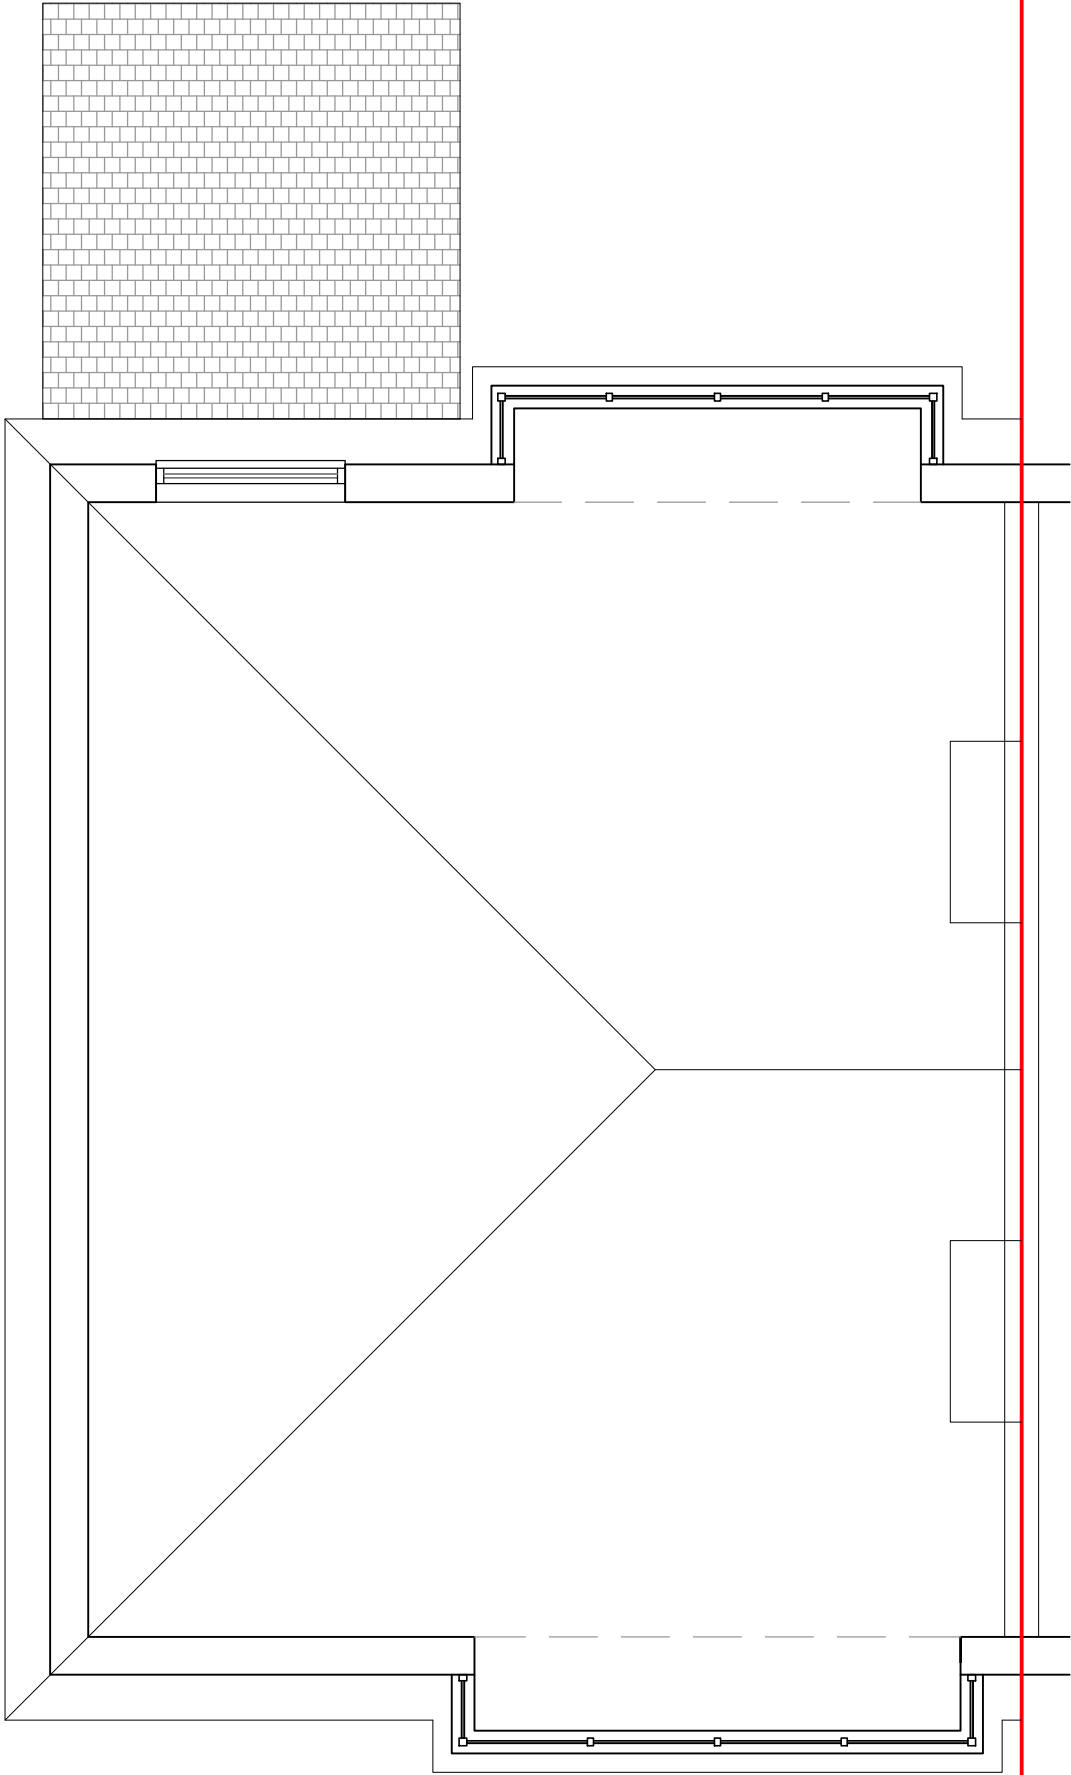

Existing Roof Plan

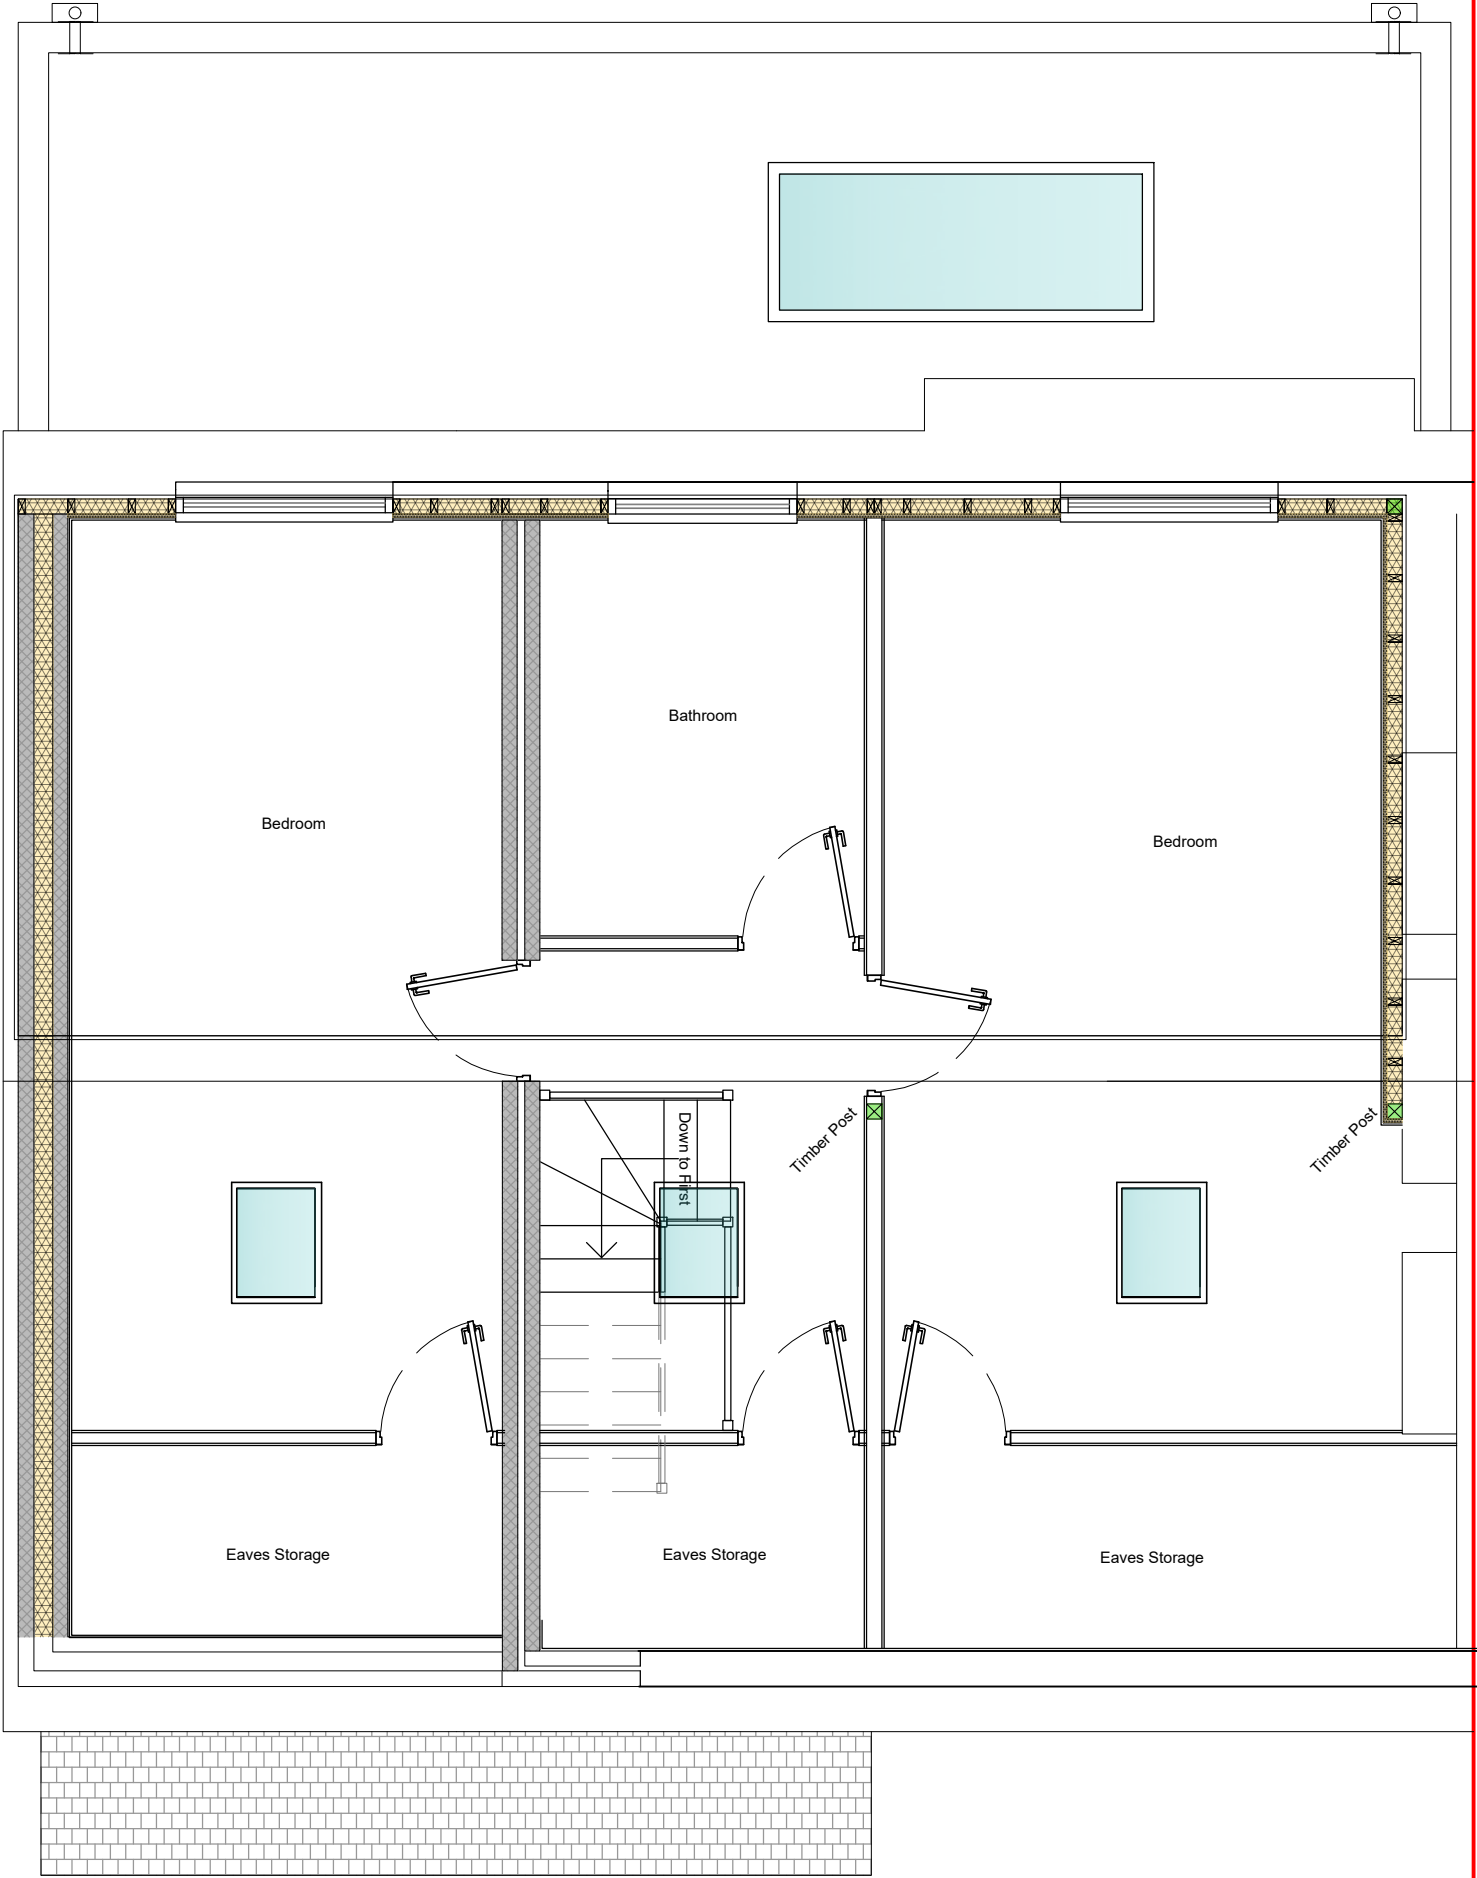

Proposed 2nd Floor / Roof Plan

P1	20.04.2024	First Issue	Planning Issue	MDJ
	Date	Description	Status	Rev. by

Project
18 Kendal Road, Bury

Title
Existing & Proposed Roof / 2nd Floor Plans

Client	Status
	Planning Issue
Scale	Date
1:50 @ A3	April 2024
Drawing Number	Rev.
1426-23-01-004	P1
This drawing is the property of Design Coordination Limited and must not be reproduced without permission.	

DC

Limited

Design Coordination Limited
200 Birkenhead Road, Meols,
Wirral, Merseyside CH47 0NF
Tel: 07813 777051
E: designcoordinationltd@gmail.com