



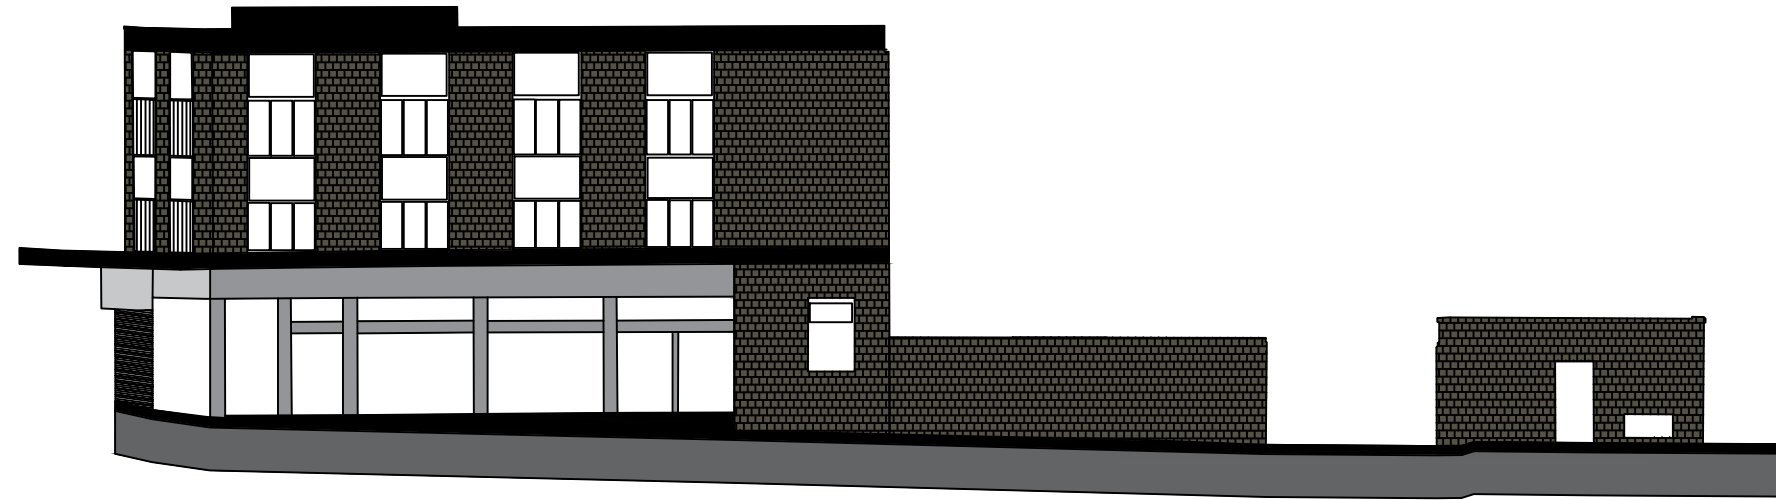

2
AA SW Elevation

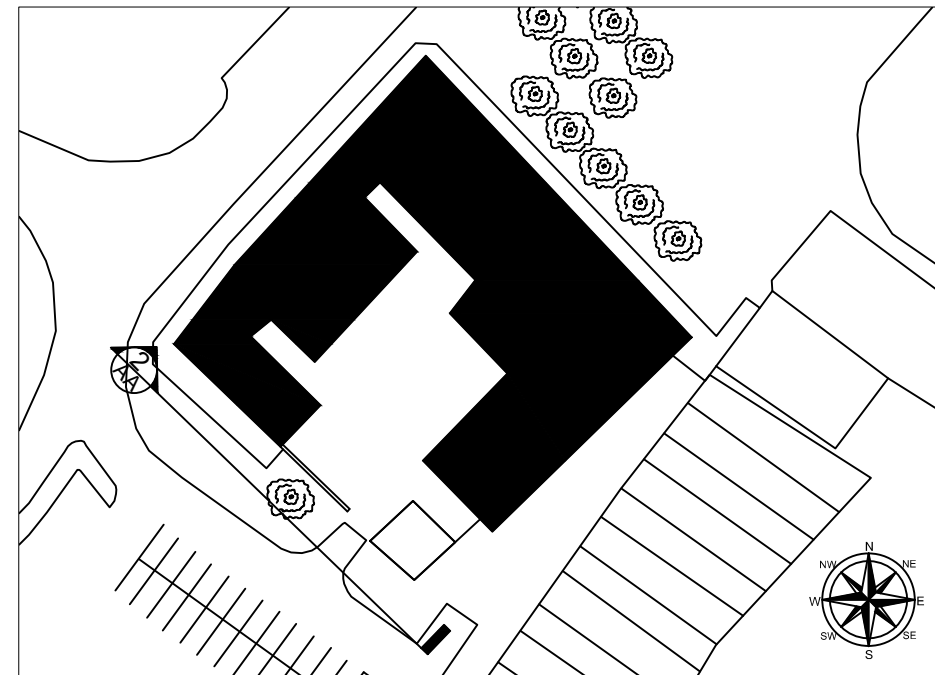

NOTES

1. This Elevation Drawing was created from a Point Cloud survey, and should only be used as a Building record for the Demolition Plan.

Project Name

Radcliffe Hub

Drawing Title

**South Block Retail & Commercial Unit
South West Elevation**

Sheet Size

A3

Scale

1:200

Date

16/12/2022

Drawing Number

RADHUB-VIN-XX-XX-DR-W-0011

Revision

P02