

NOTES

ALL DIMENSIONS AND LEVELS ARE TO BE CHECKED ON SITE


ANY DISCREPANCIES ARE TO BE REPORTED TO THE PROJECT MANAGER BEFORE ANY WORK COMMENCES

THIS DRAWING SHALL NOT BE SCALED TO ASCERTAIN ANY DIMENSIONS WORK TO FIGURED DIMS ONLY

THIS DRAWING SHALL NOT BE REPRODUCED WITHOUT EXPRESS WRITTEN PERMISSION FROM Clarkes Bespoke Design LTD.



1 Existing Rear Elevation
1 : 50

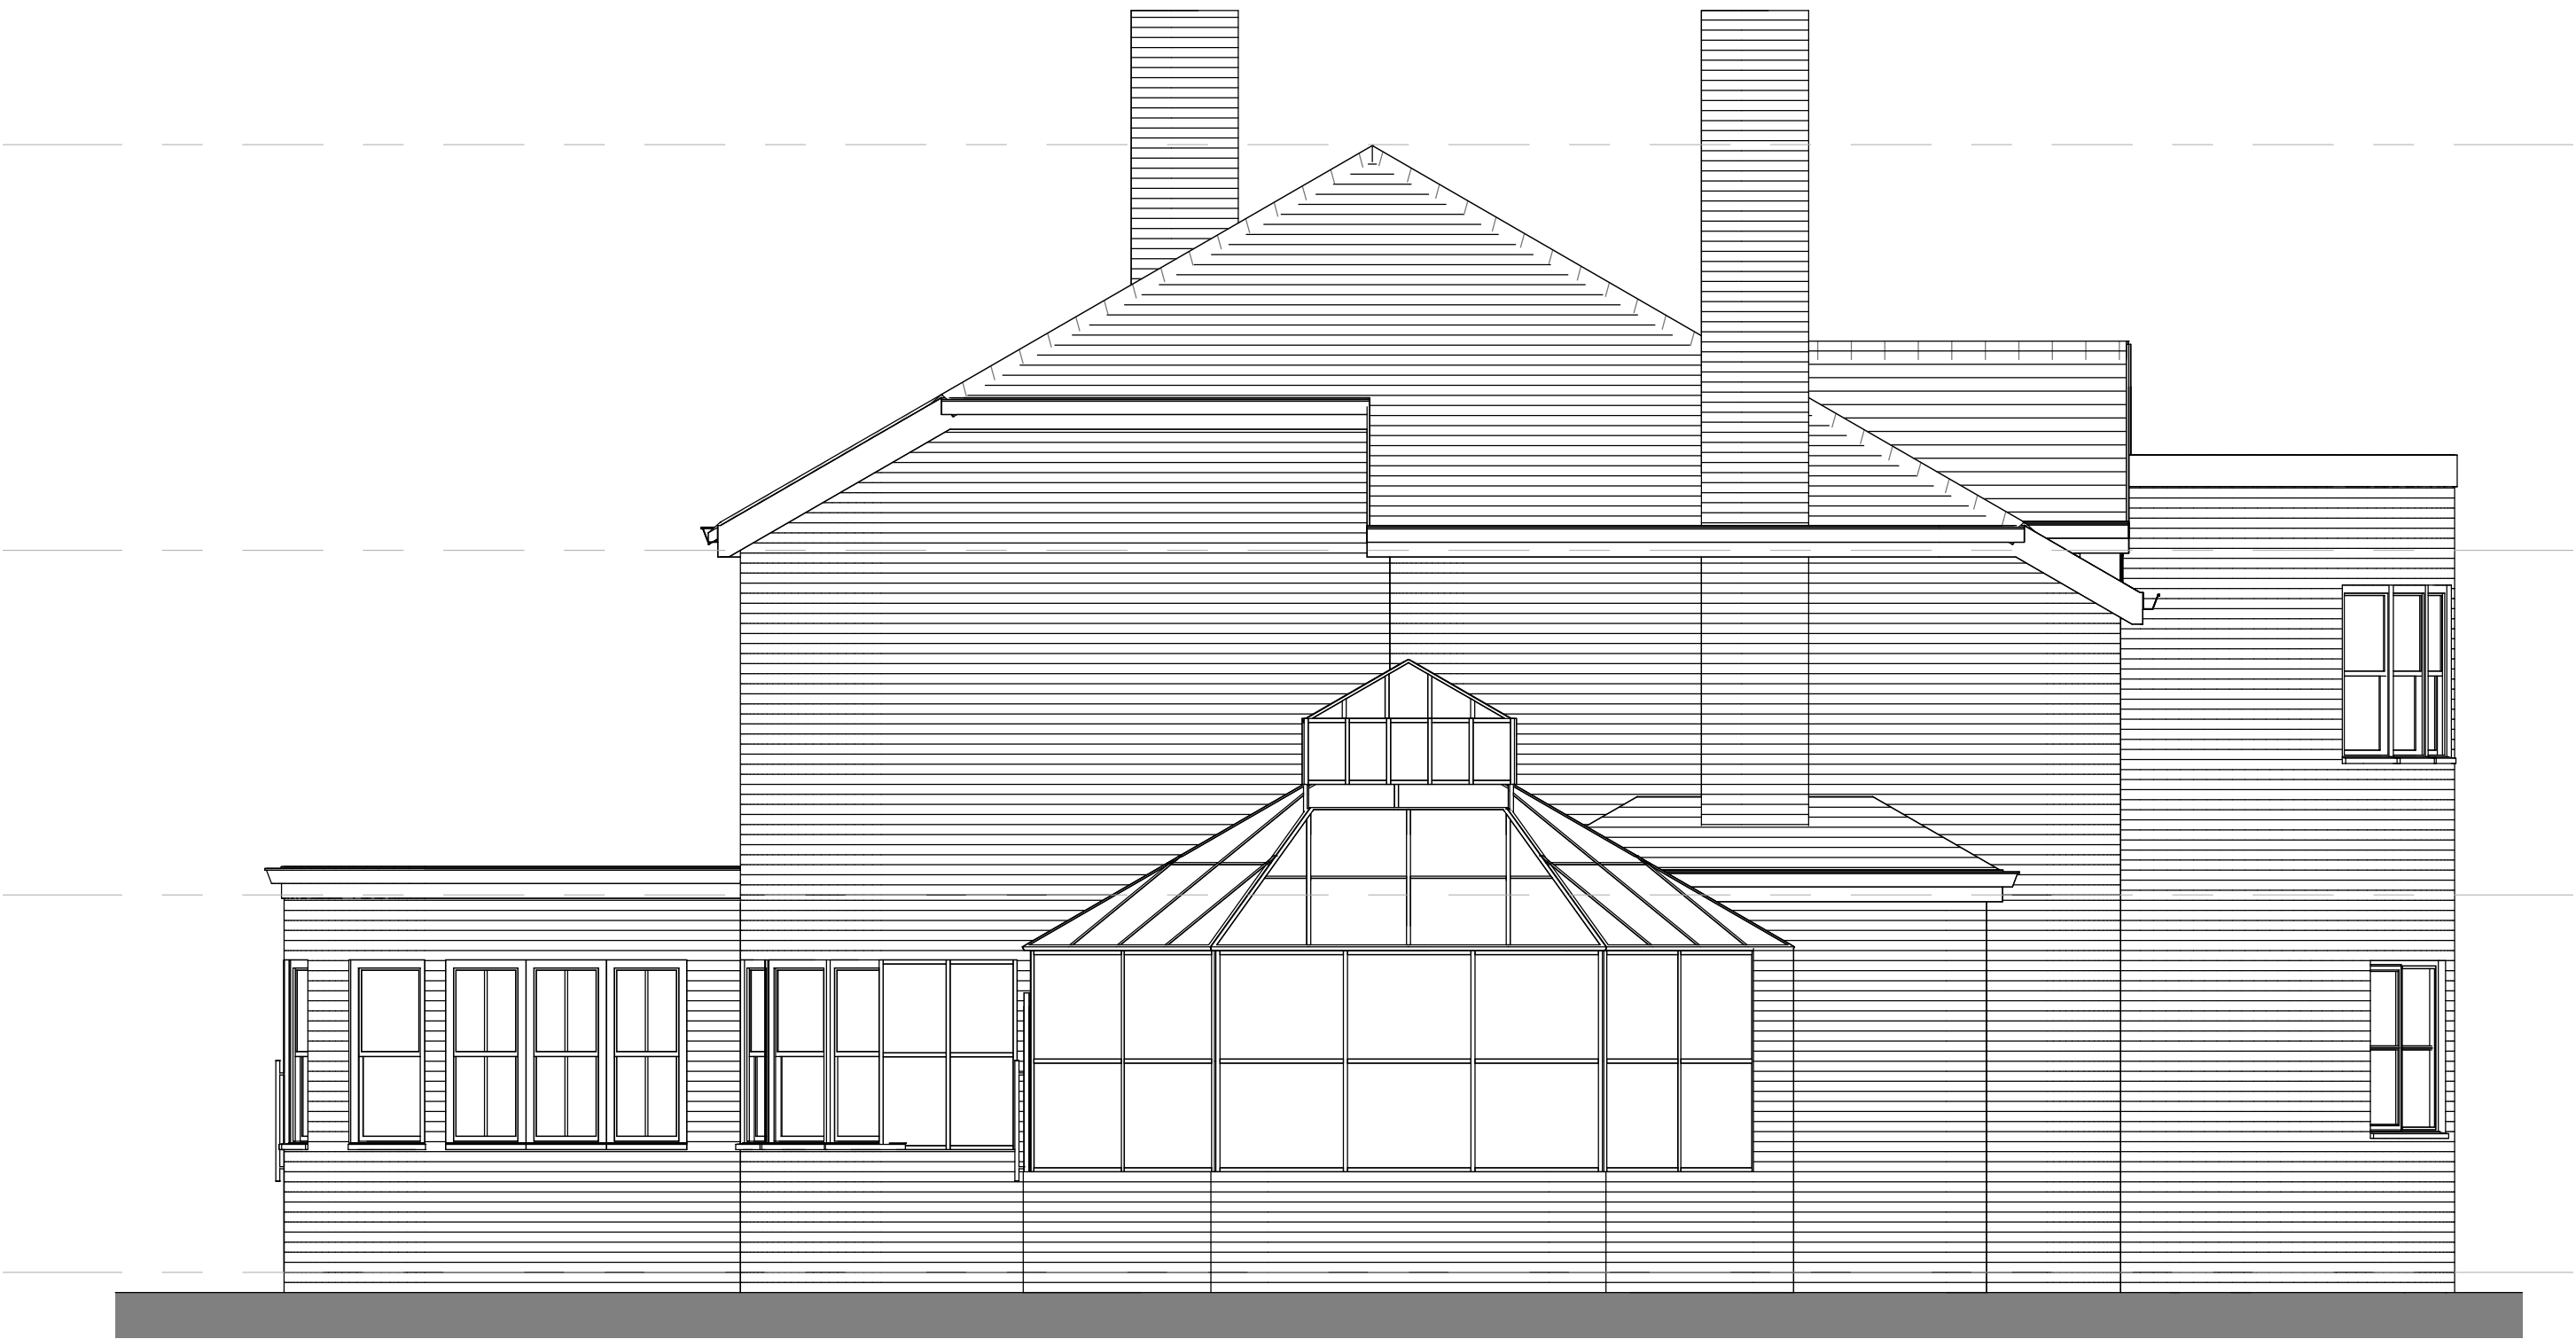

2 Existing LHS Elevation
1 : 50

P110.12.23BCFirst Issue

Rev No.	Rev Date	Rev By	Description
project			
The Nazir Residence			
location			
The Nazir Residence, 42 Cockey Moor Rd Bury, BL8 2HB			
client			
Dr Rashad Nasir			

DESIGN

ARCHITECTURE.INTERIOR.LANDSCAPE

T: 07402266305 E: brad@cbdarchitecture.com

Clarkes
Bespoke
Design LTD

CIAT

CHARTERED PRACTICE

drawing title

As Existing Rear and LHS
Elevations

dwg purpose

PRELIMINARY

scale 1 : 50 @ sheet size A1	drawn BC checked BC rev date 10.12.23
23-029 job number	PL-004 drawing number P1 revision