


1:5	mm		50		150		250
1:10	mm		100		300		500
1:20	mm			500		800	
1:50	mm		500		1500		2500

The Contractor is to check all dimensions and conditions on site before commencing. Do not scale from this drawing.
This drawing remains the copyright of Reid Design Limited



Shop Front Elevation
1 : 20

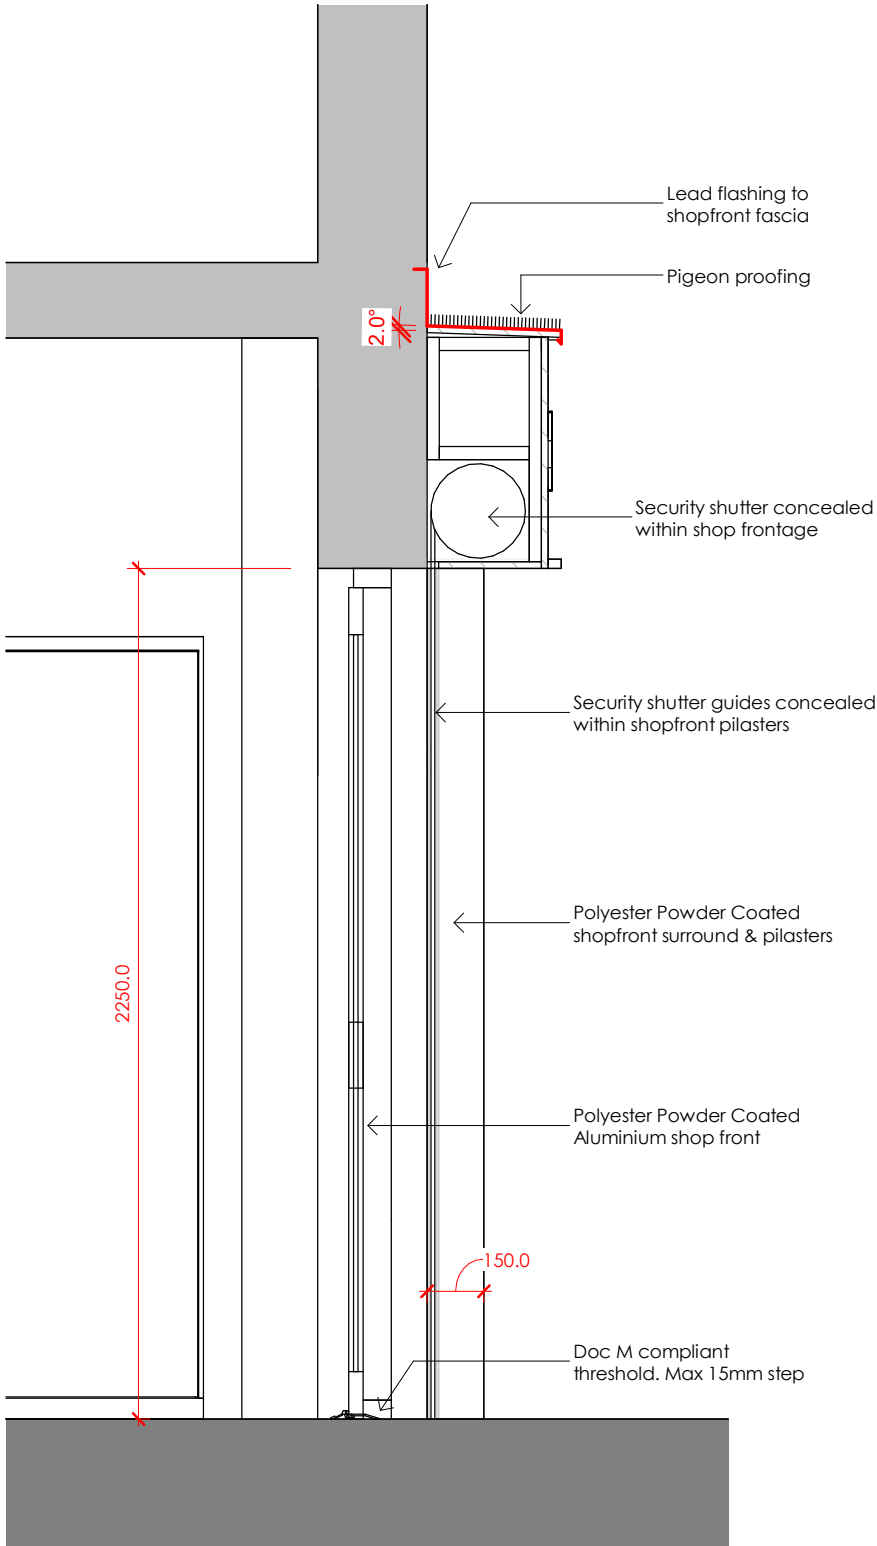

Shop Front Section
1 : 20



3D View along Rectory Lane



3D View along Rectory Lane

No.	Description	Date
A	Clients Comments Incorporated	08.05.24

PROJECT	100 Spring Lane, Radcliffe, Manchester, M26 2QX
SHEET	Shop Front Elevation

CLIENT		Platinum Hub Ltd.	
Date May 2024	Project number RD-250	Scale (@ A2) 1 : 20	
DRAWING NUMBER PL-105			REV A