


1:5	mm		50		150		250
1:10	mm		100		300		500
1:20	mm			500		800	
1:50	mm		500		1500		2500


The Contractor is to check all dimensions and conditions on site before commencing. Do not scale from this drawing.
This drawing remains the copyright of Reid Design Limited

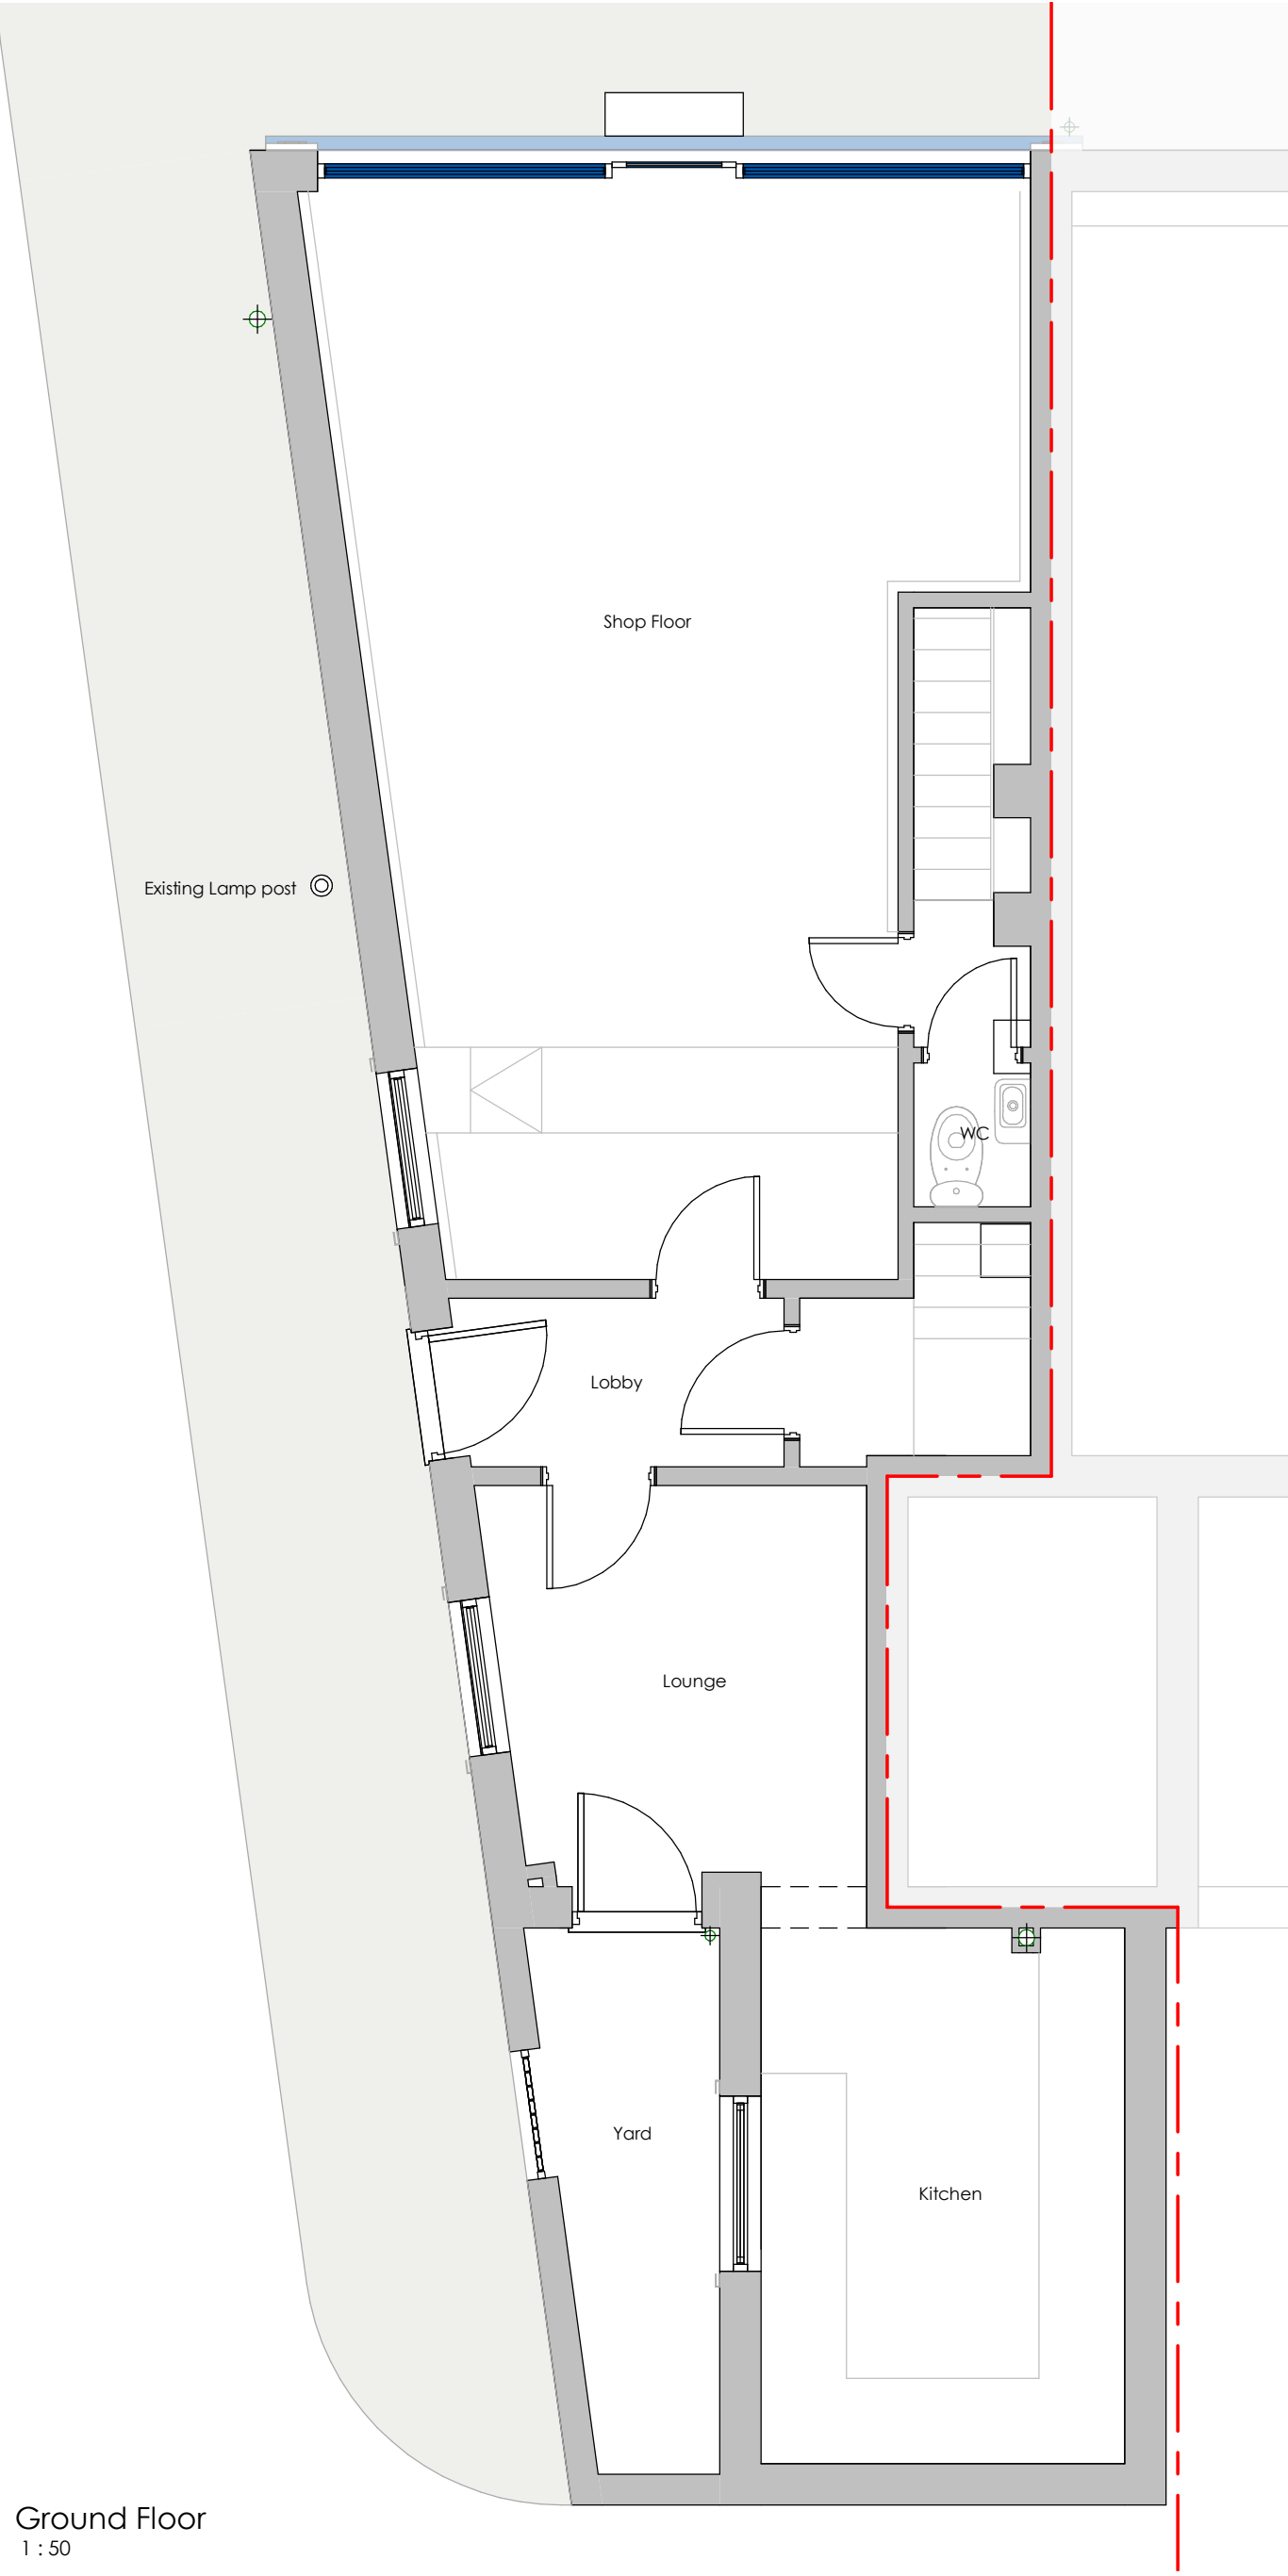


Ground Floor
1 : 50



First Floor Plan
1 : 50

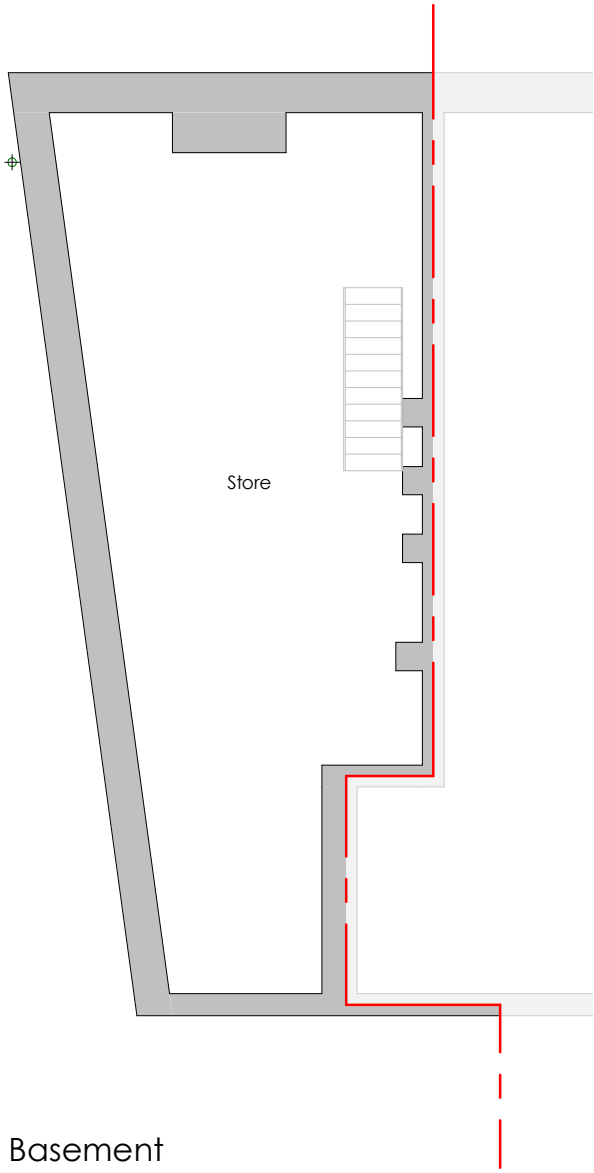

Basement
1 : 100

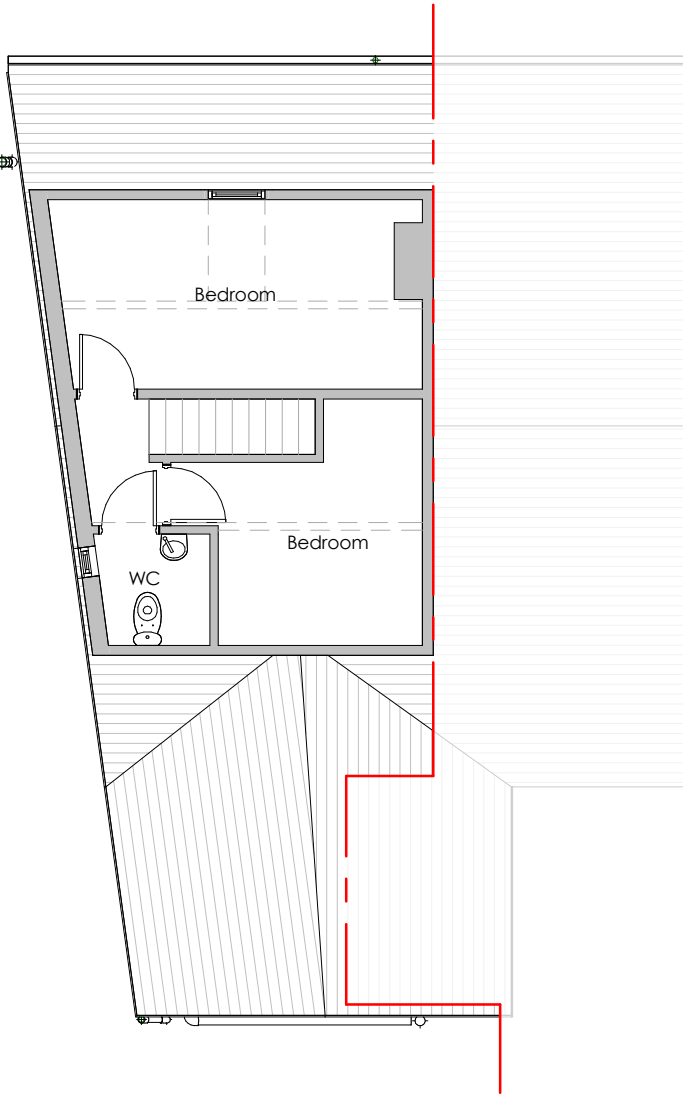

Second Floor
1 : 100

No.	Description	Date

PROJECT	100 Spring Lane, Radcliffe, Manchester, M26 2QX
SHEET	Existing Floor Plans

CLIENT		Platinum Hub Ltd.	
Date May 2024	Project number RD-250	Scale (@ A2) As indicated	
DRAWING NUMBER			REV
PL-101			