


1:5	mm		50		150		250
1:10	mm		100		300		500
1:20	mm			500		800	
1:50	mm		500		1500		2500

The Contractor is to check all dimensions and conditions on site before commencing. Do not scale from this drawing.
This drawing remains the copyright of Reid Design Limited


Materials	
1	Slate Roof Tiles
2	Facing Brickwork
3	UPVC Windows
4	UPVC Rainwater Goods
5	PPC Aluminium Shop Front
6	PPC Shutters

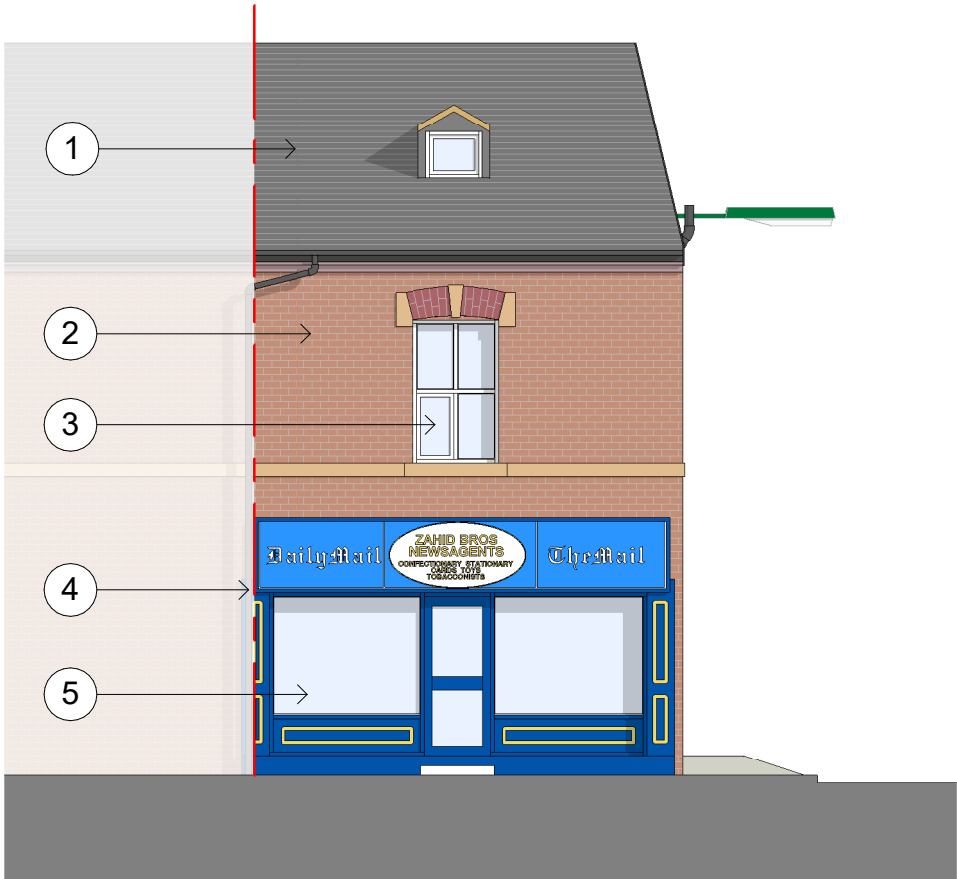


Front Elevation (Spring Lane)
1 : 100



Side Elevation (Rectory Lane)
1 : 100

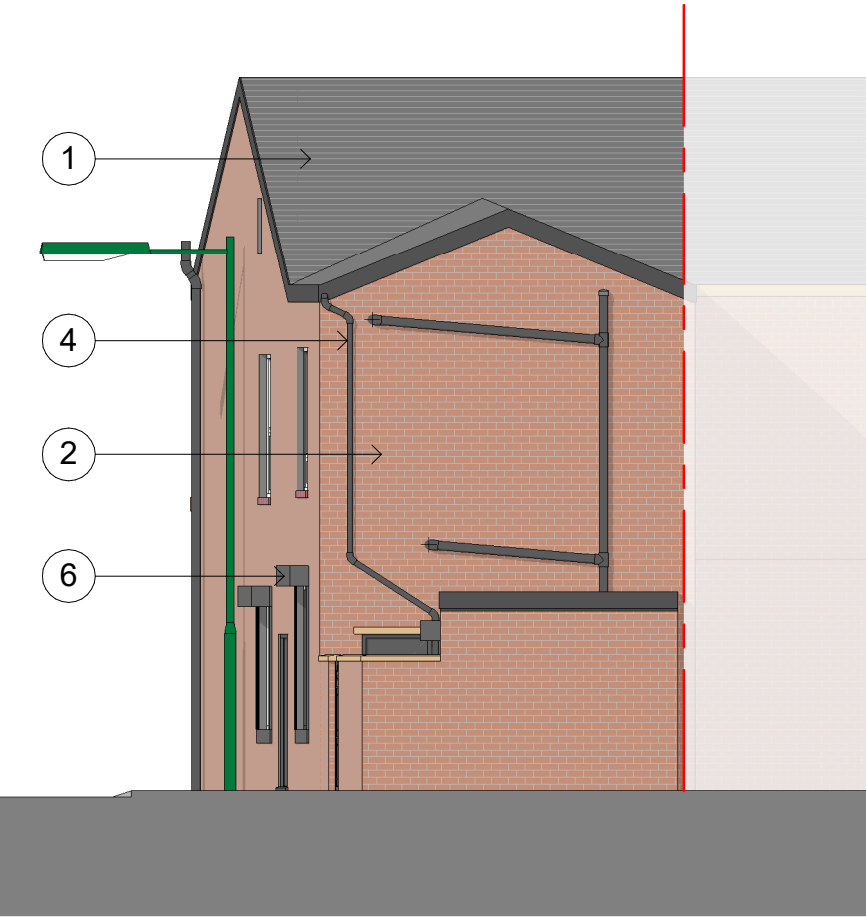

Rear Elevation
1 : 100

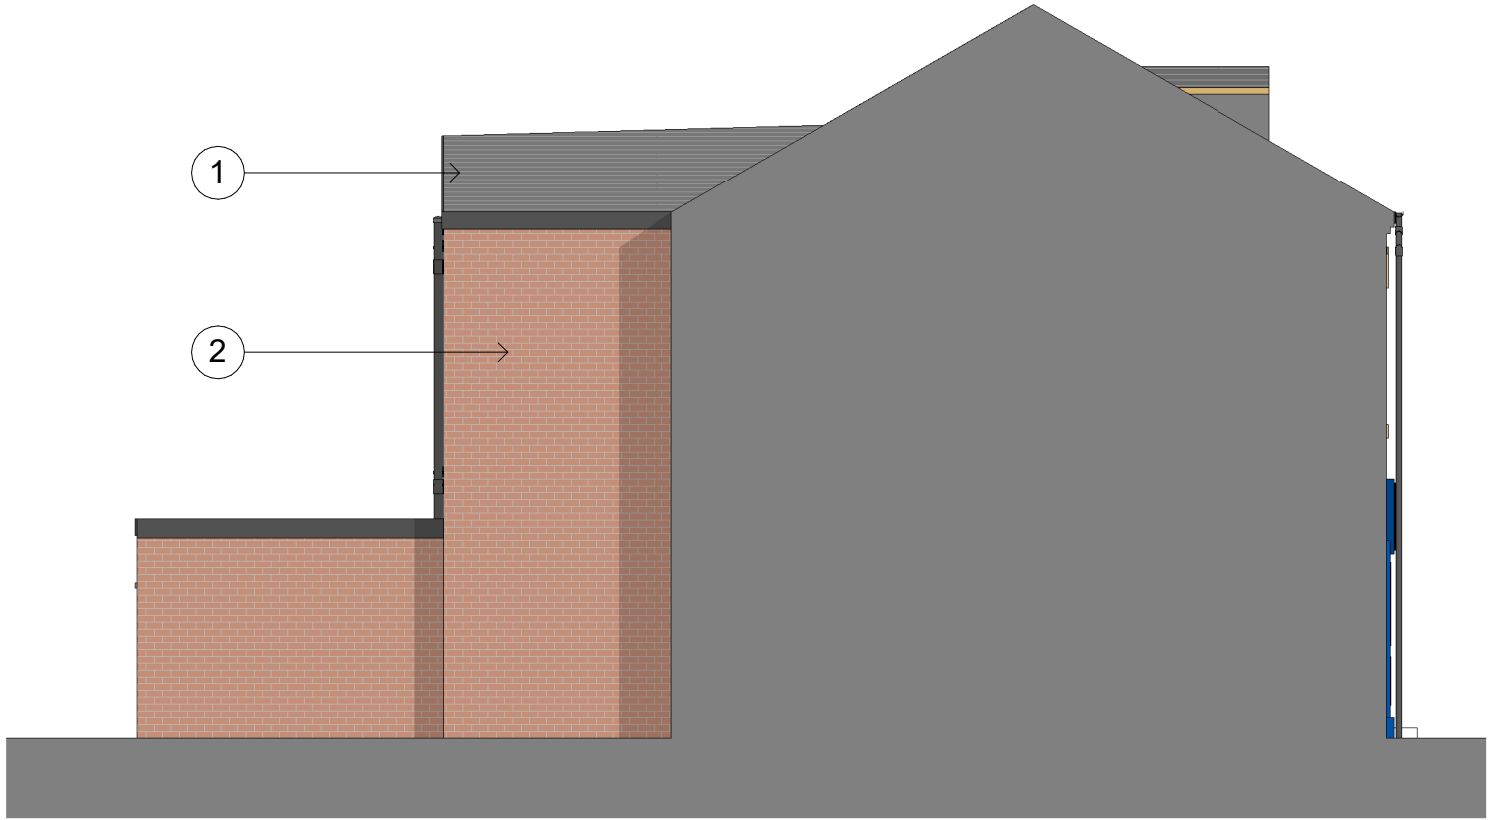

Part Side Elevation
1 : 100

No.	Description	Date

PROJECT	100 Spring Lane, Radcliffe, Manchester, M26 2QX
SHEET	Existing Elevations

CLIENT		Platinum Hub Ltd.	
Date May 2024	Project number RD-250	Scale (@ A2) 1 : 100	
DRAWING NUMBER			REV
PL-102			