



1:5	mm	50	150	250
1:10	mm	100	300	500
1:20	mm	500	800	
1:50	mm	500	1500	2500


The Contractor is to check all dimensions and conditions on site before commencing. Do not scale from this drawing.
This drawing remains the copyright of Reid Design Limited

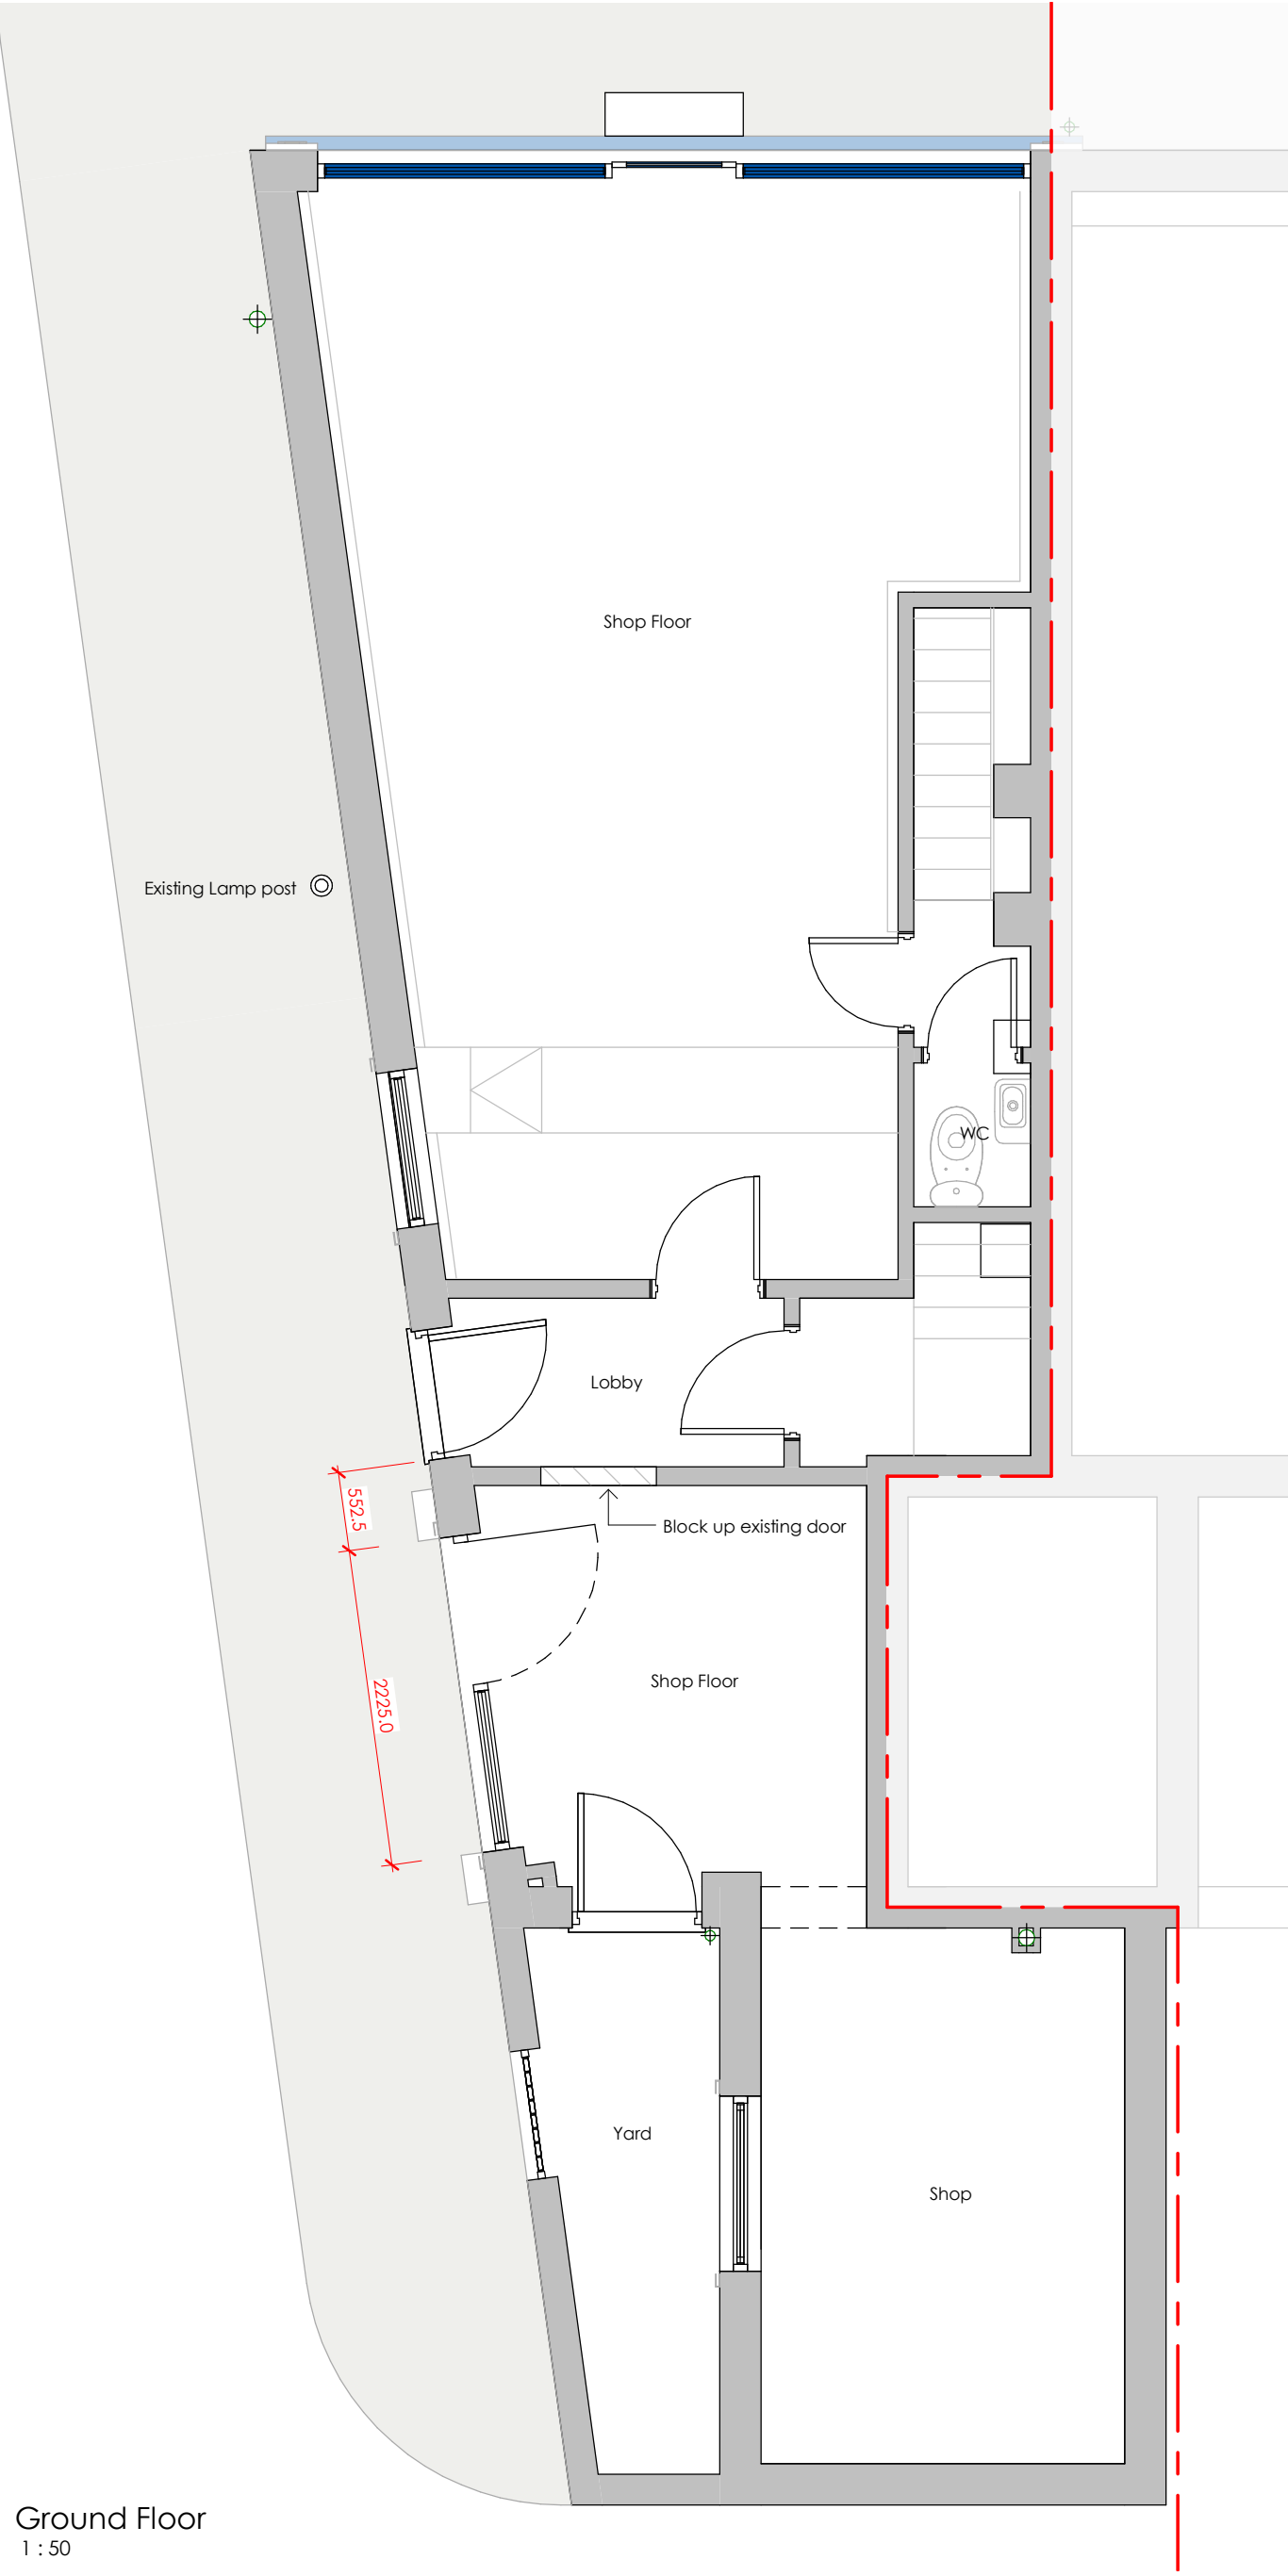


Ground Floor
1 : 50

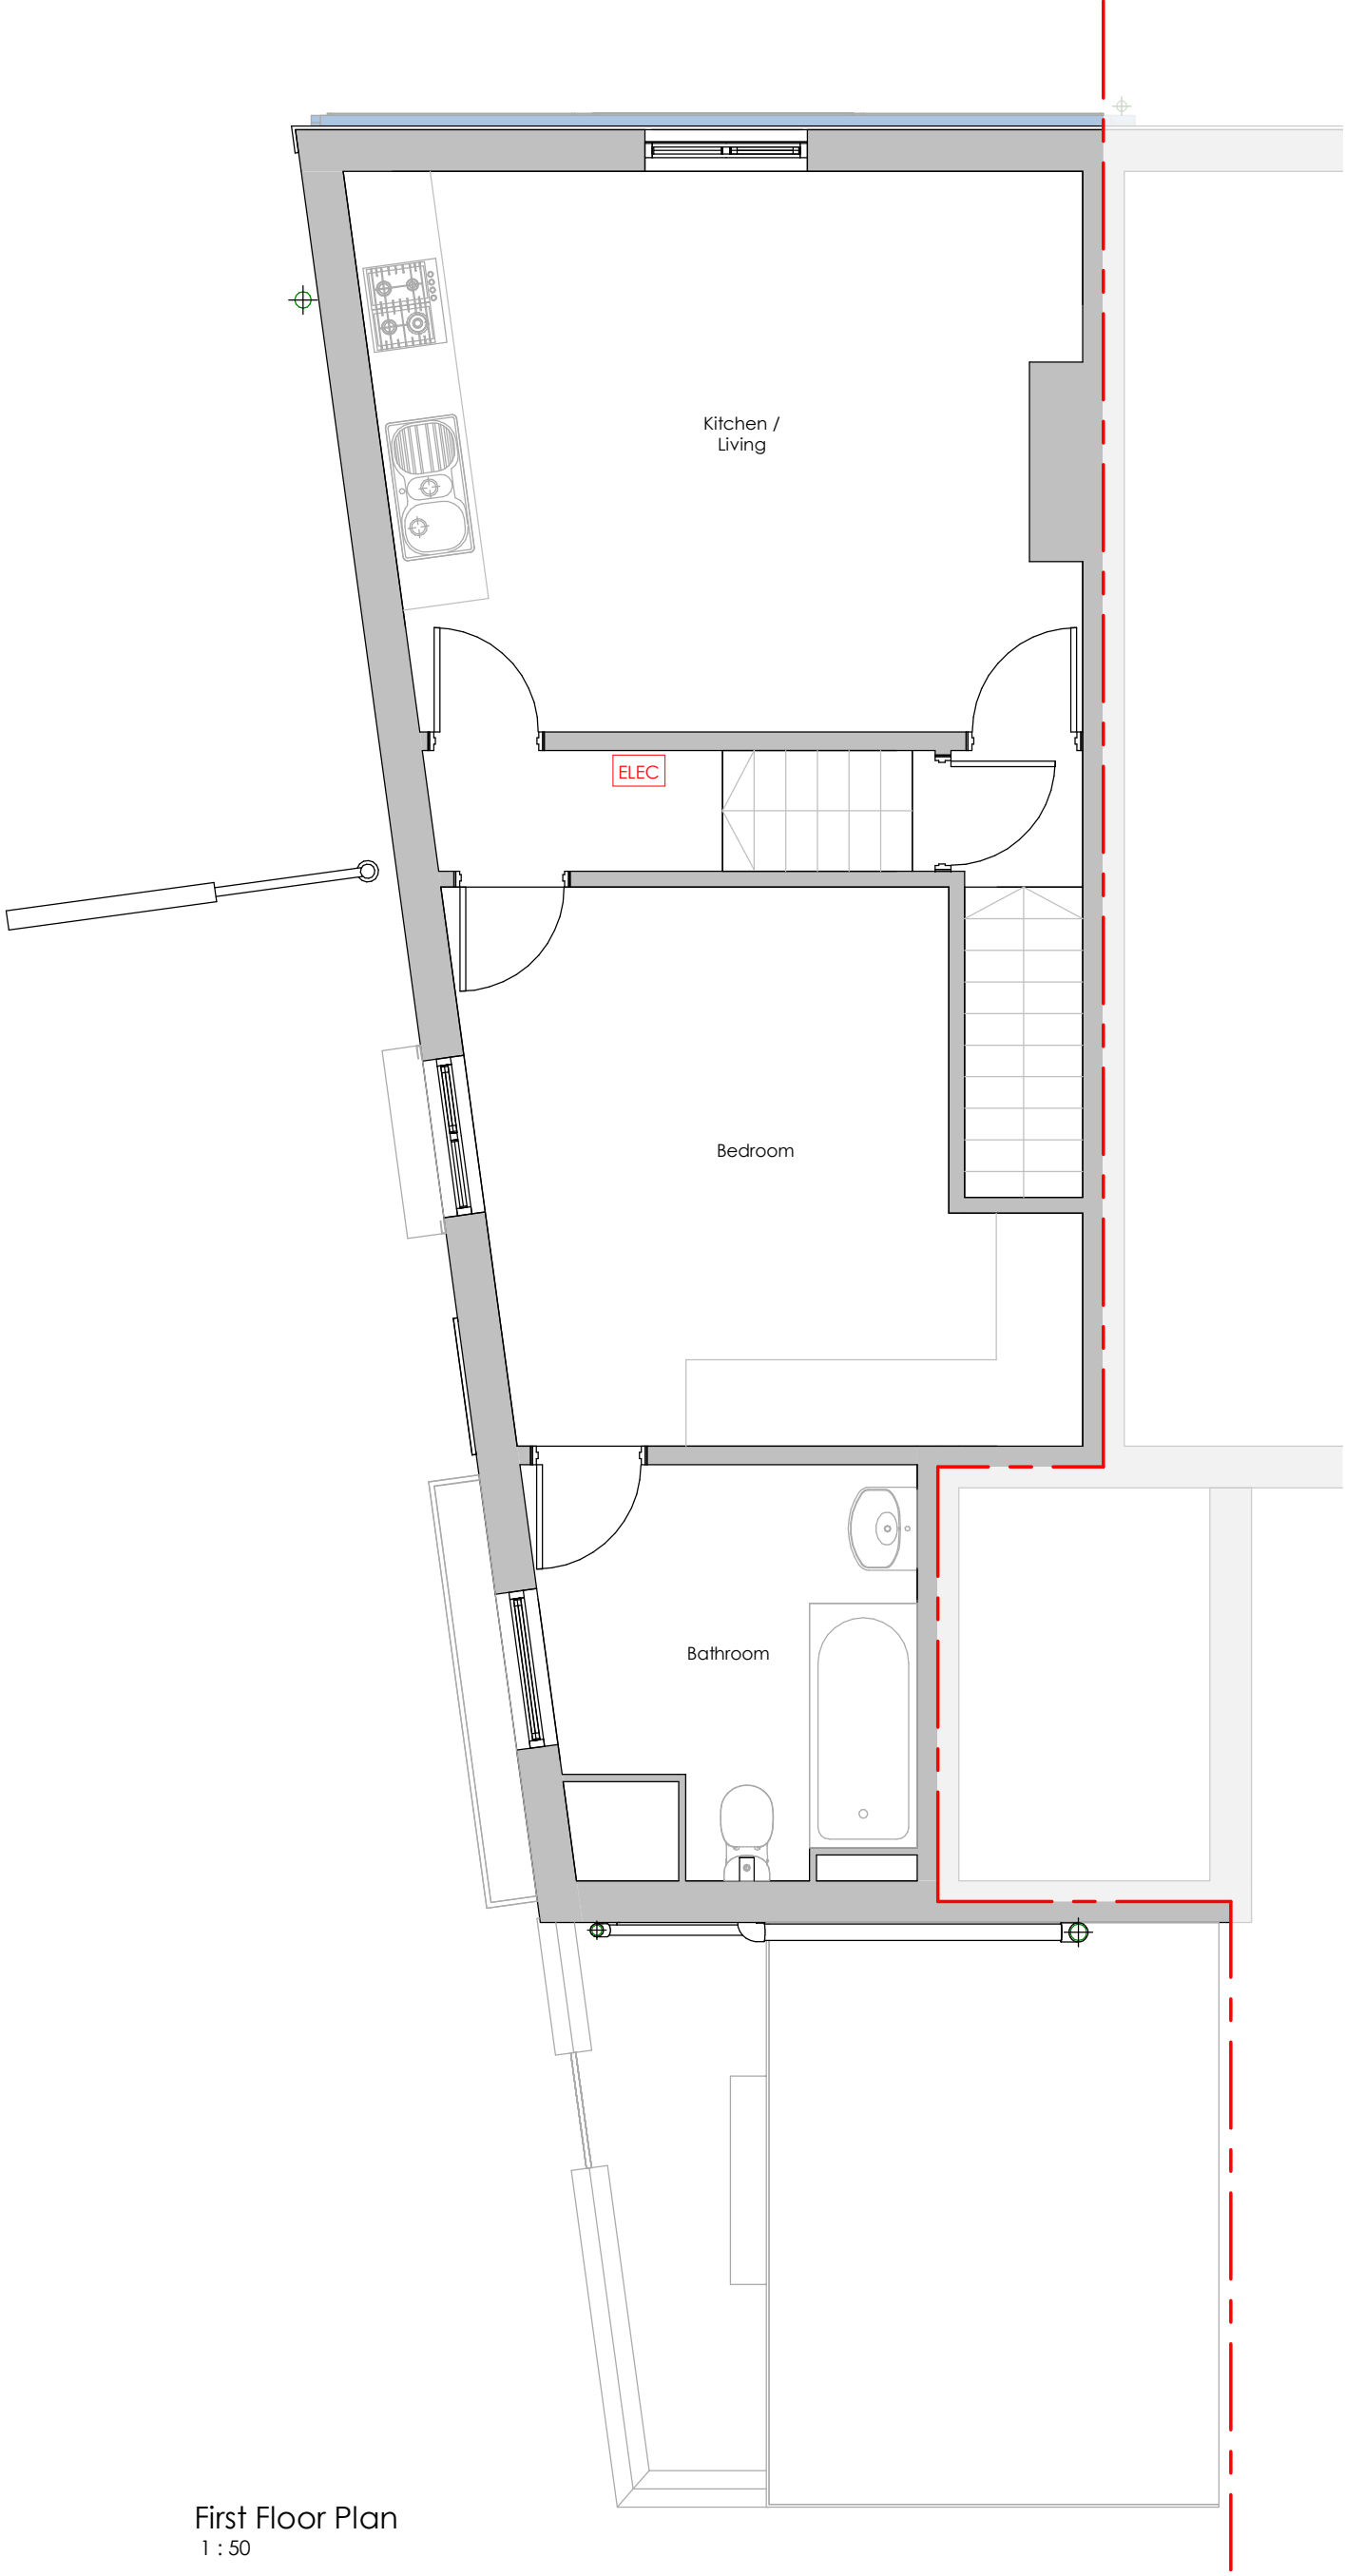

First Floor Plan
1 : 50

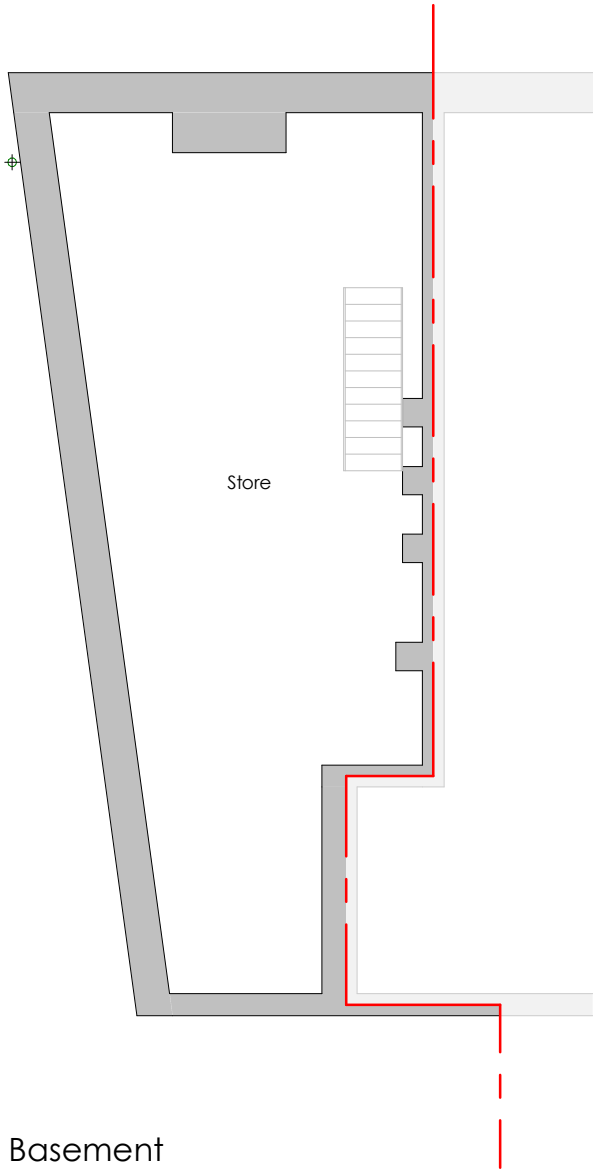

Basement
1 : 100

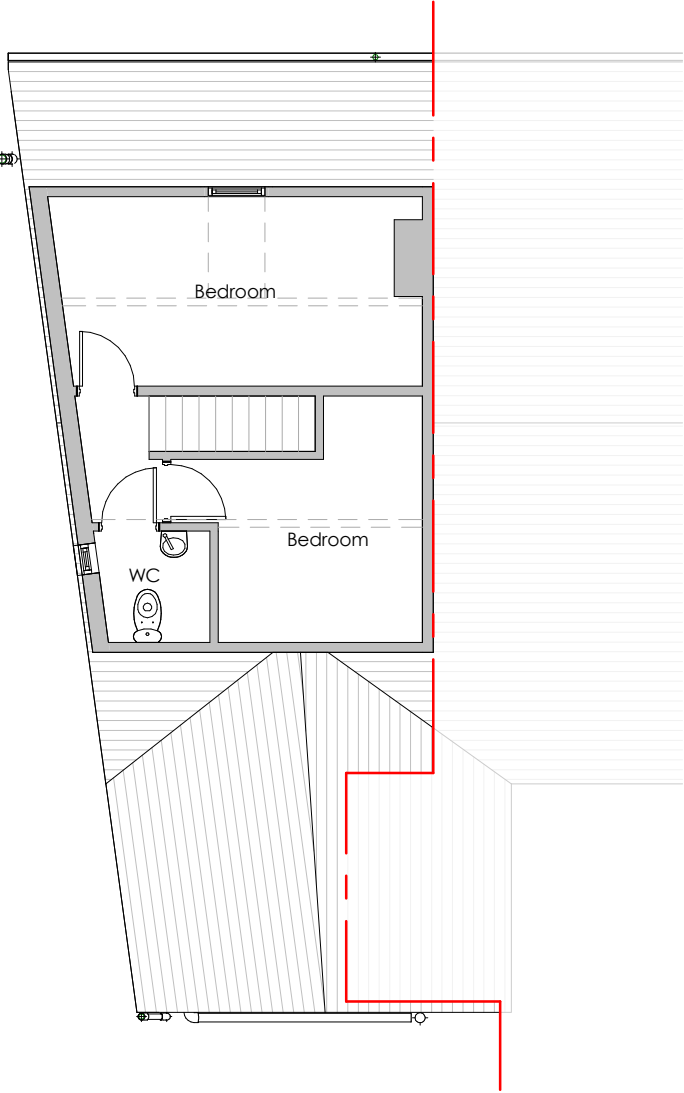

Second Floor
1 : 100

No.	Description	Date
A	Clients Comments Incorporated	08.05.24

PROJECT	100 Spring Lane, Radcliffe, Manchester, M26 2QX
SHEET	Proposed Floor Plans

CLIENT		Platinum Hub Ltd.	
Date May 2024	Project number RD-250	Scale (@ A2) As indicated	
DRAWING NUMBER			REV
PL-103			A