


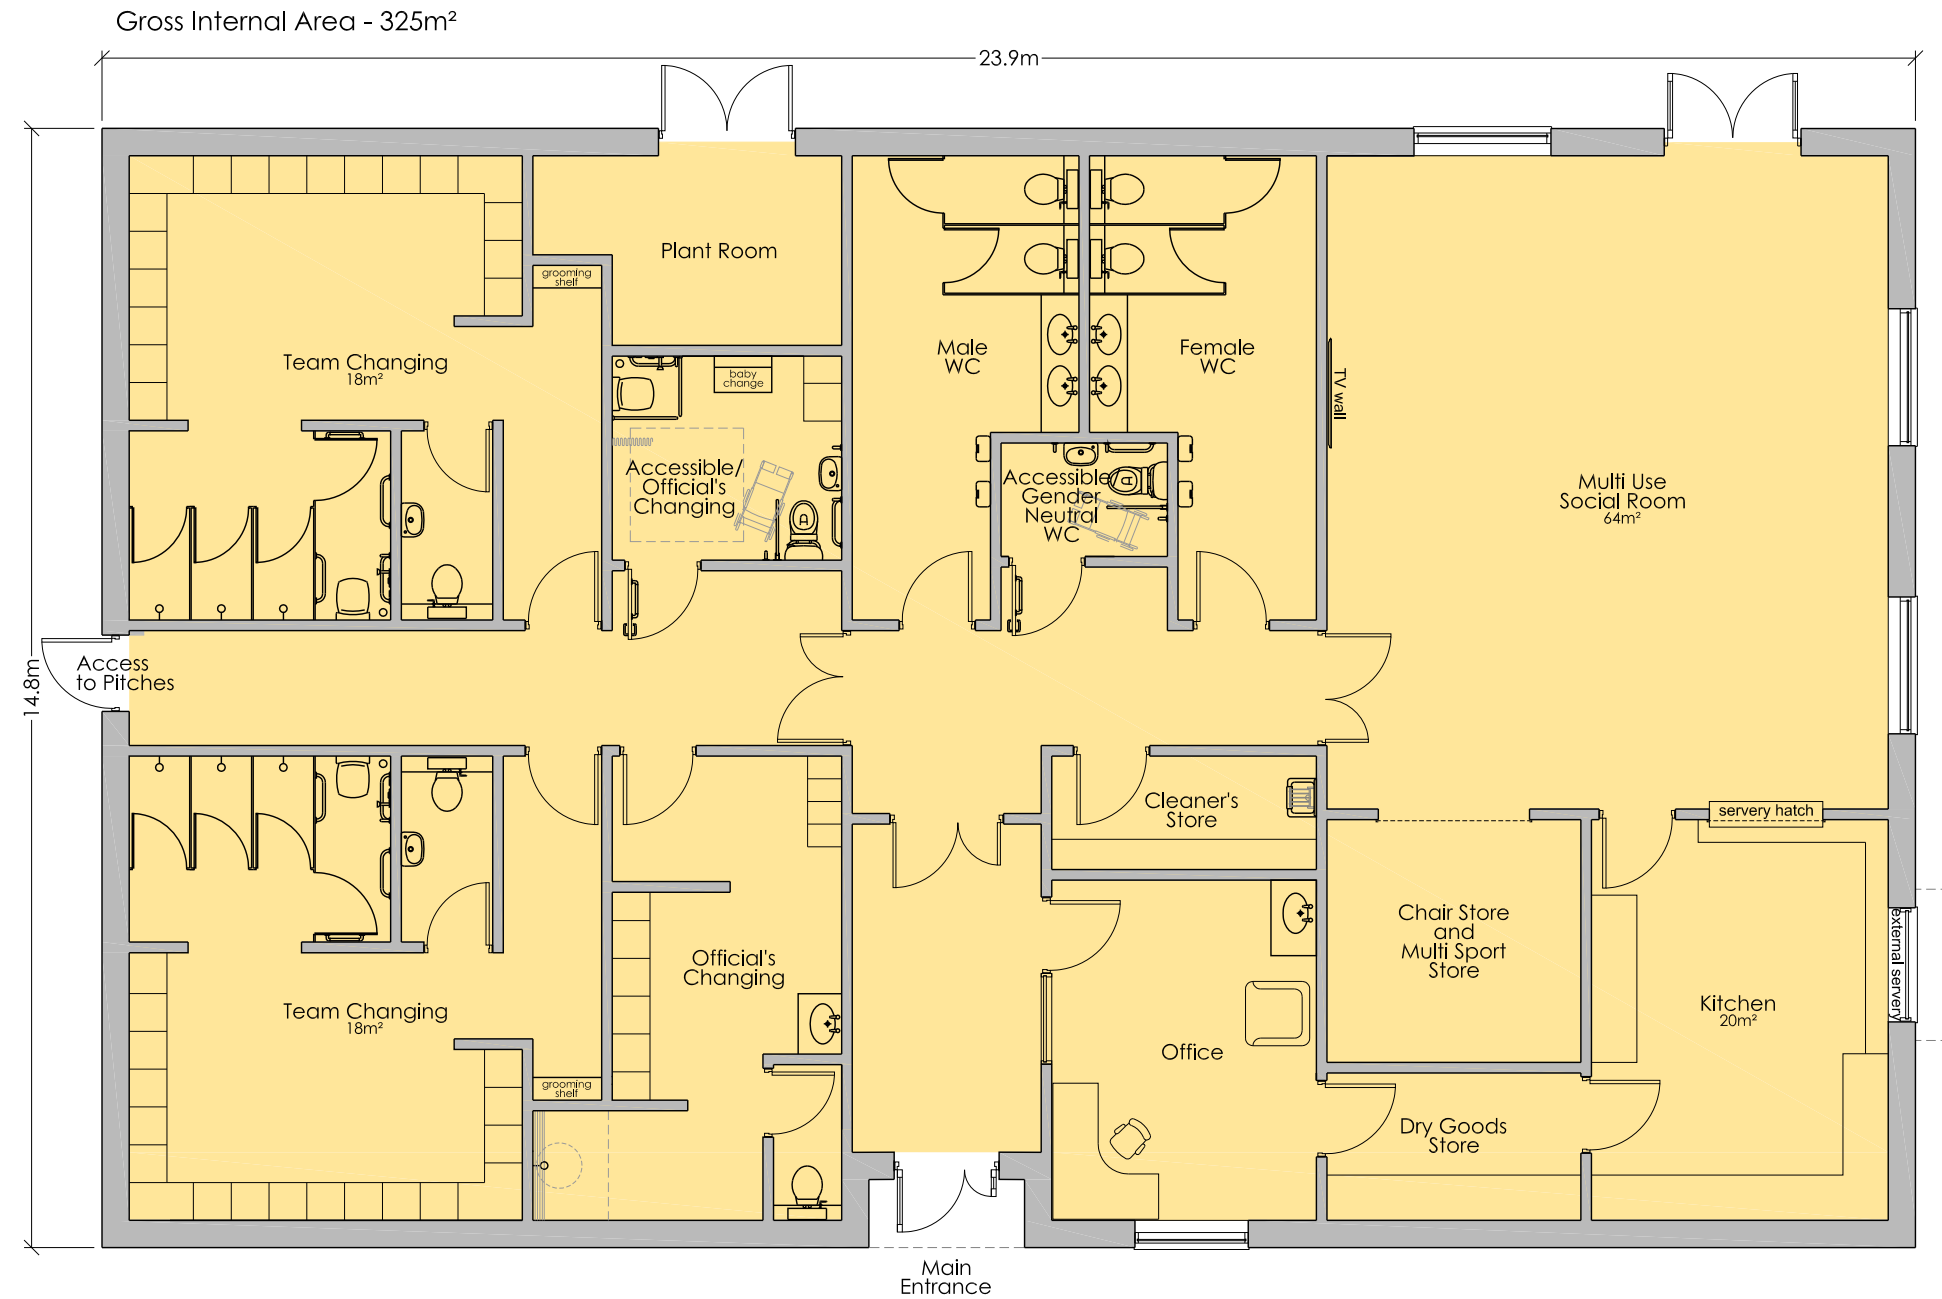

Copyright Notice: This drawing is the copyright of Steve Wells Associates and shall not be reproduced without permission. © 2022 Dwg. Purpose Planning			Project Proposed Pavilion and AGP at Redbank Playing Fields Radcliffe M26 3RH		Client Bury Council Dwg. Title Proposed Floor Plan		Dwg. No. 205-080-1004		Rev.
			No.	Revision / Issue	Date		Scale 1:100 @ A3 Drawn by GSB	Date April 2022 Checked DKW	