


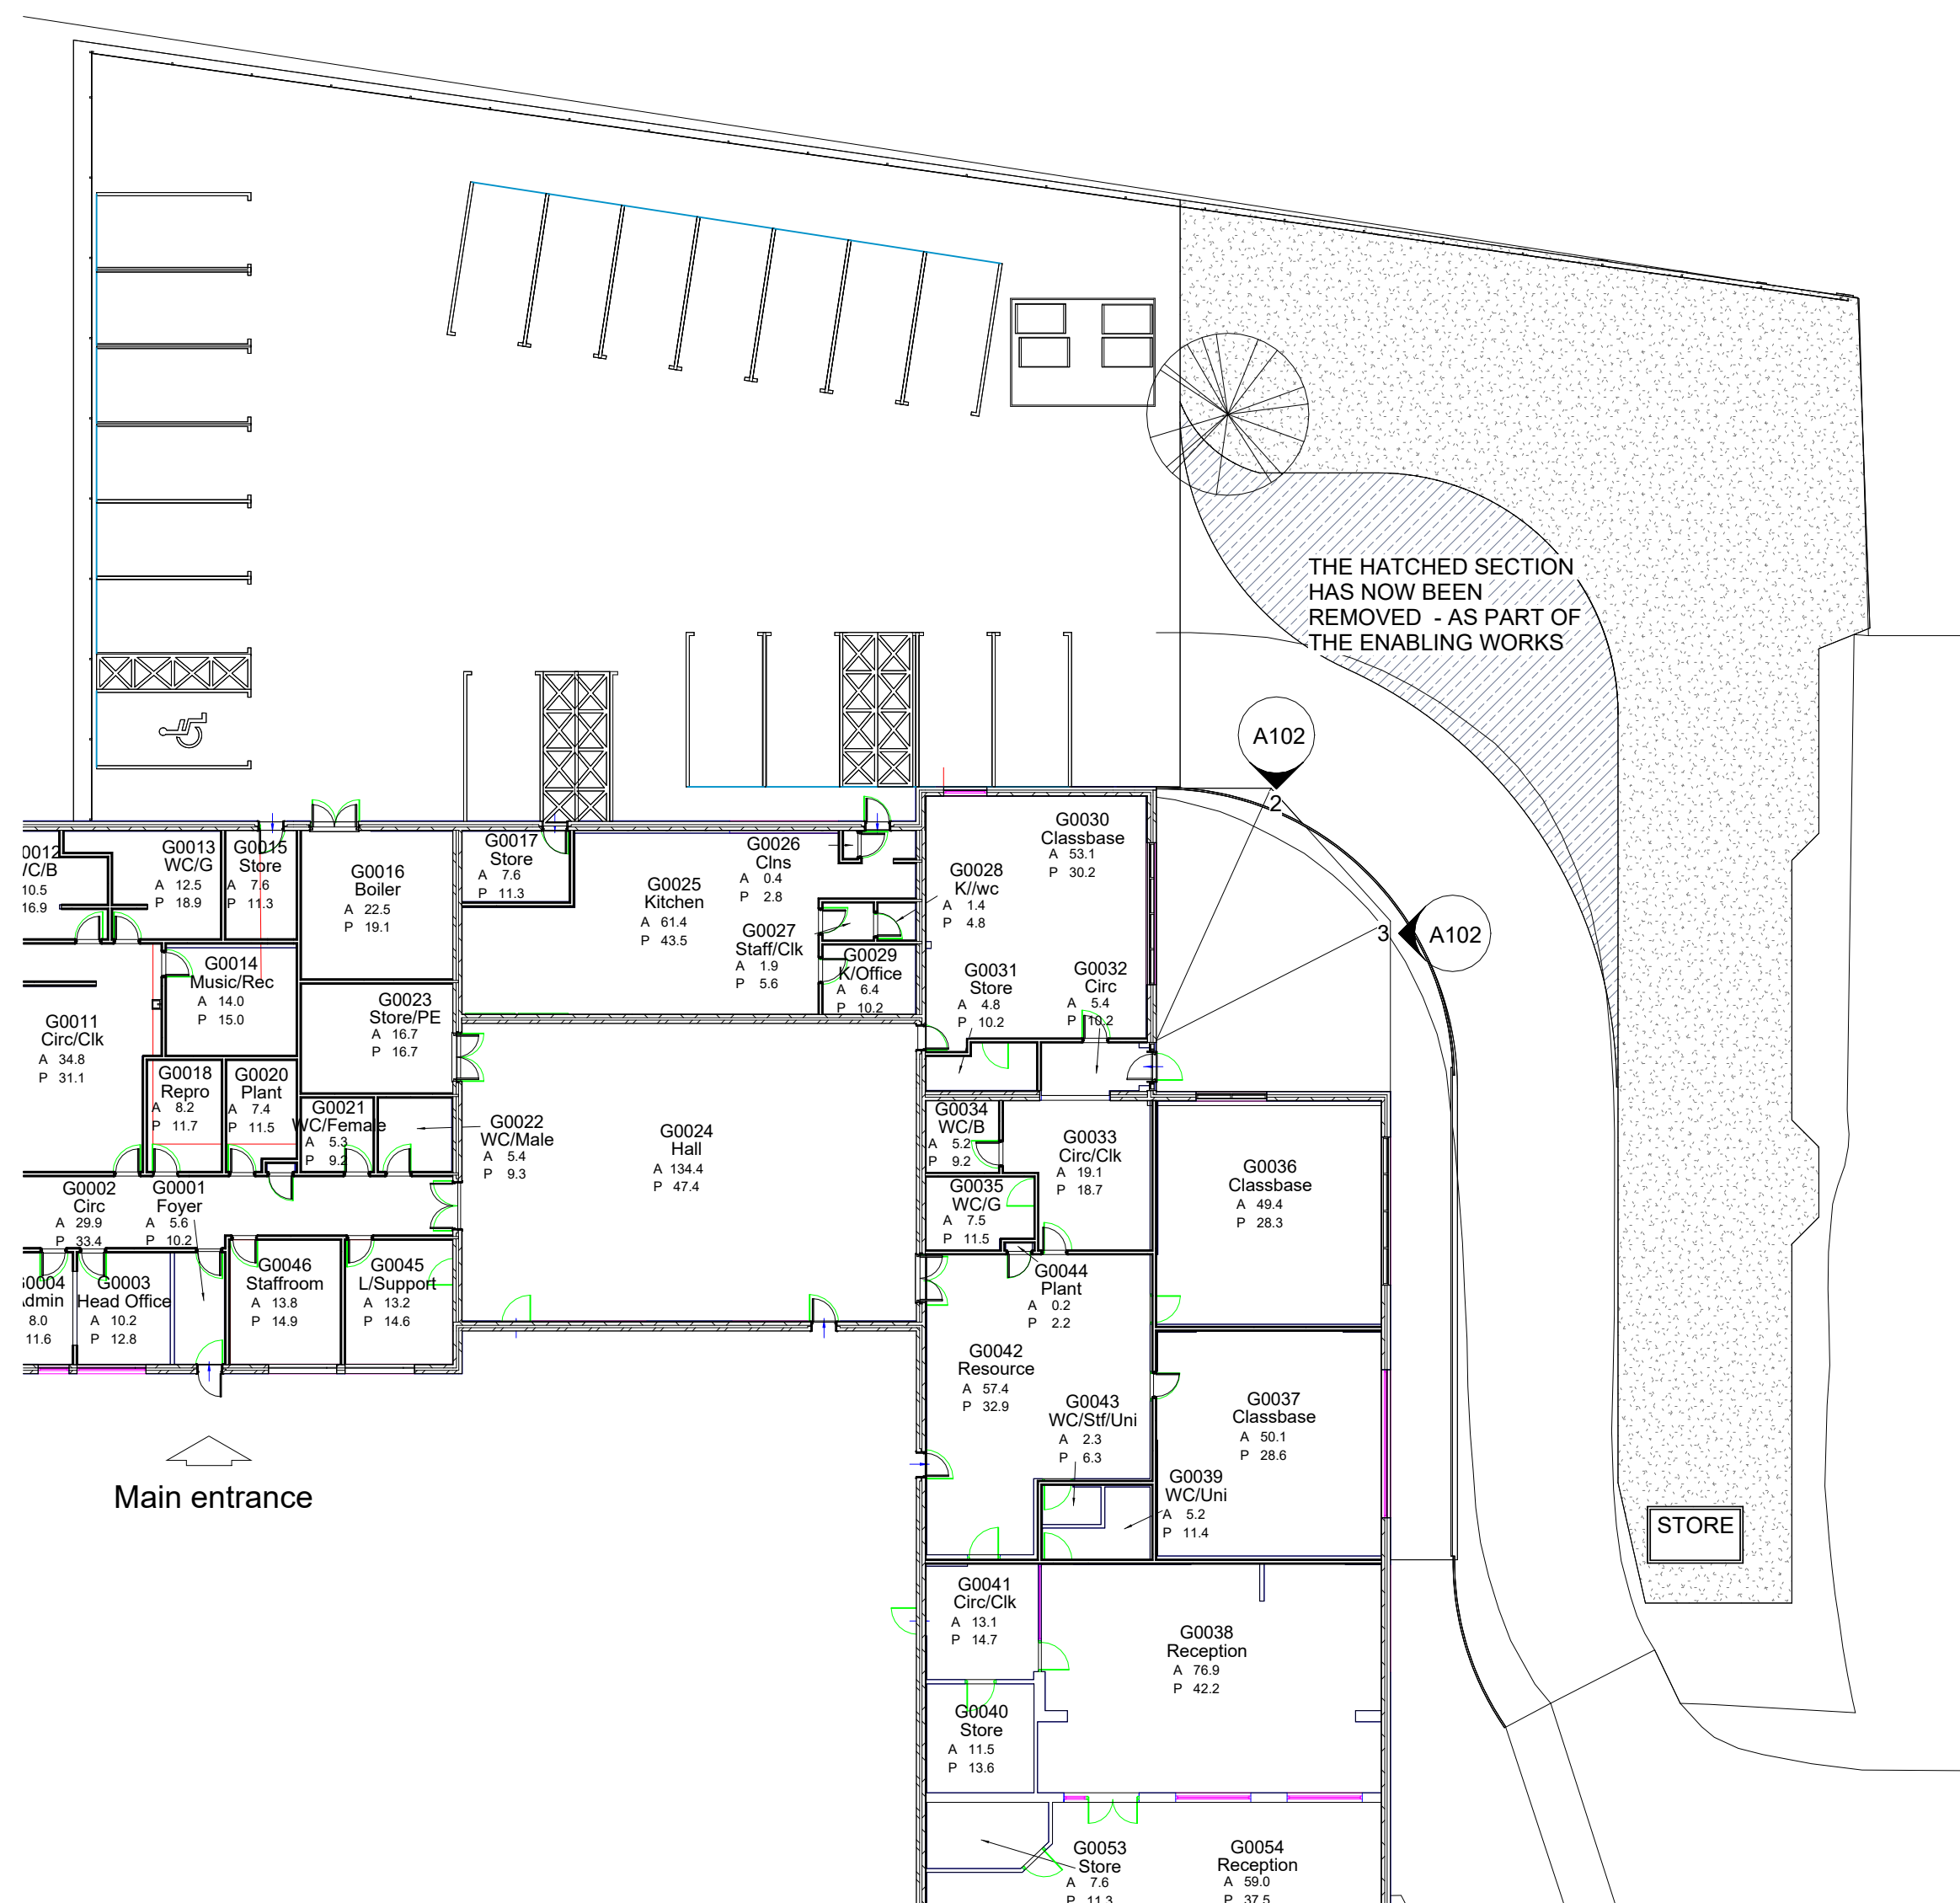



**1 EXISTING SITE PLAN**  
1 : 200



**2 PROPOSED SITE PLAN 02**  
1 : 200



**3 Section 4 - CYCLE SHELTER FRONT ELEVATION**  
1 : 50

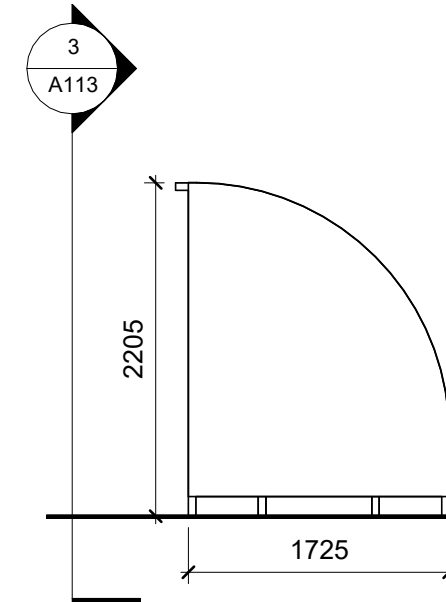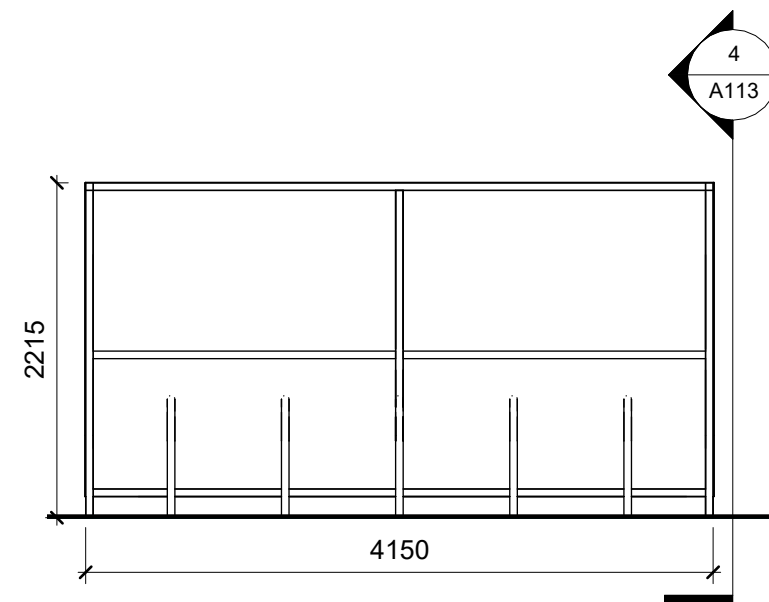

**4 Section 5 - CYCLE SHELTER SIDE ELEVATION**  
1 : 50

**PARKING PROVISION SUMMARY**

|                                           |             |
|-------------------------------------------|-------------|
| EXISTING STANDARD BAYS                    | - 20        |
| EXISTING STANDARD DDA BAY                 | - 1         |
| PROPOSED STANDARD BAYS                    | - 6         |
| EXISTING STANDARD DDA BAY                 | - 1         |
| <b>TOTAL STANDARD BAYS AFTER DEDUCTED</b> | <b>- 25</b> |
| <b>TOTAL DDA BAYS AFTER DEDUCTED</b>      | <b>- 1</b>  |

This design/document has been prepared by Bury MBC Architectural Services. It should not, without prior permission, be used for any use other than the use originally intended.

Department of  
Operations  
Architectural Services

**Bury**  
COUNCIL

Second Floor,  
3 Knowsley  
Place,  
Duke Street,  
Bury, Lancs  
BL9 0EJ

Tel: 0161 253 5390  
Fax: 0161 253 6193  
Web:  
www.bury.gov.uk

Bury | Prestwich | Radcliffe | Ramsbottom | Tottington | Whitefield

| Rev | Description                    | Date       |
|-----|--------------------------------|------------|
| D   | Cycle Shelter Elevations added | 09.05.2022 |
| E   | Parking bays ends covered      | 10.05.2022 |
|     |                                |            |
|     |                                |            |
| CODE   | SUITABILITY DESCRIPTION |
|--------|-------------------------|
| STATUS | PURPOSE OF ISSUE        |

PROJECT  
**CHANTLERS PRIMARY SCHOOL BURY  
AVE - EXETENSION - NEW RECEPTION -  
OFFICES**

TITLE  
**EXISTING AND PROPOSED PARKING  
AREA SITE PLAN**

CLIENT  
**CHILDREN SERVICES**

|                               |                         |                  |
|-------------------------------|-------------------------|------------------|
| DRAWN BY<br>NK                | CHECKED BY<br>KB        | DATE<br>02/24/22 |
| SCALE (@ A1)<br>As indicated  | PROJECT NUMBER<br>21306 |                  |
| DRAWING NUMBER<br><b>A113</b> | REV<br><b>E</b>         |                  |