


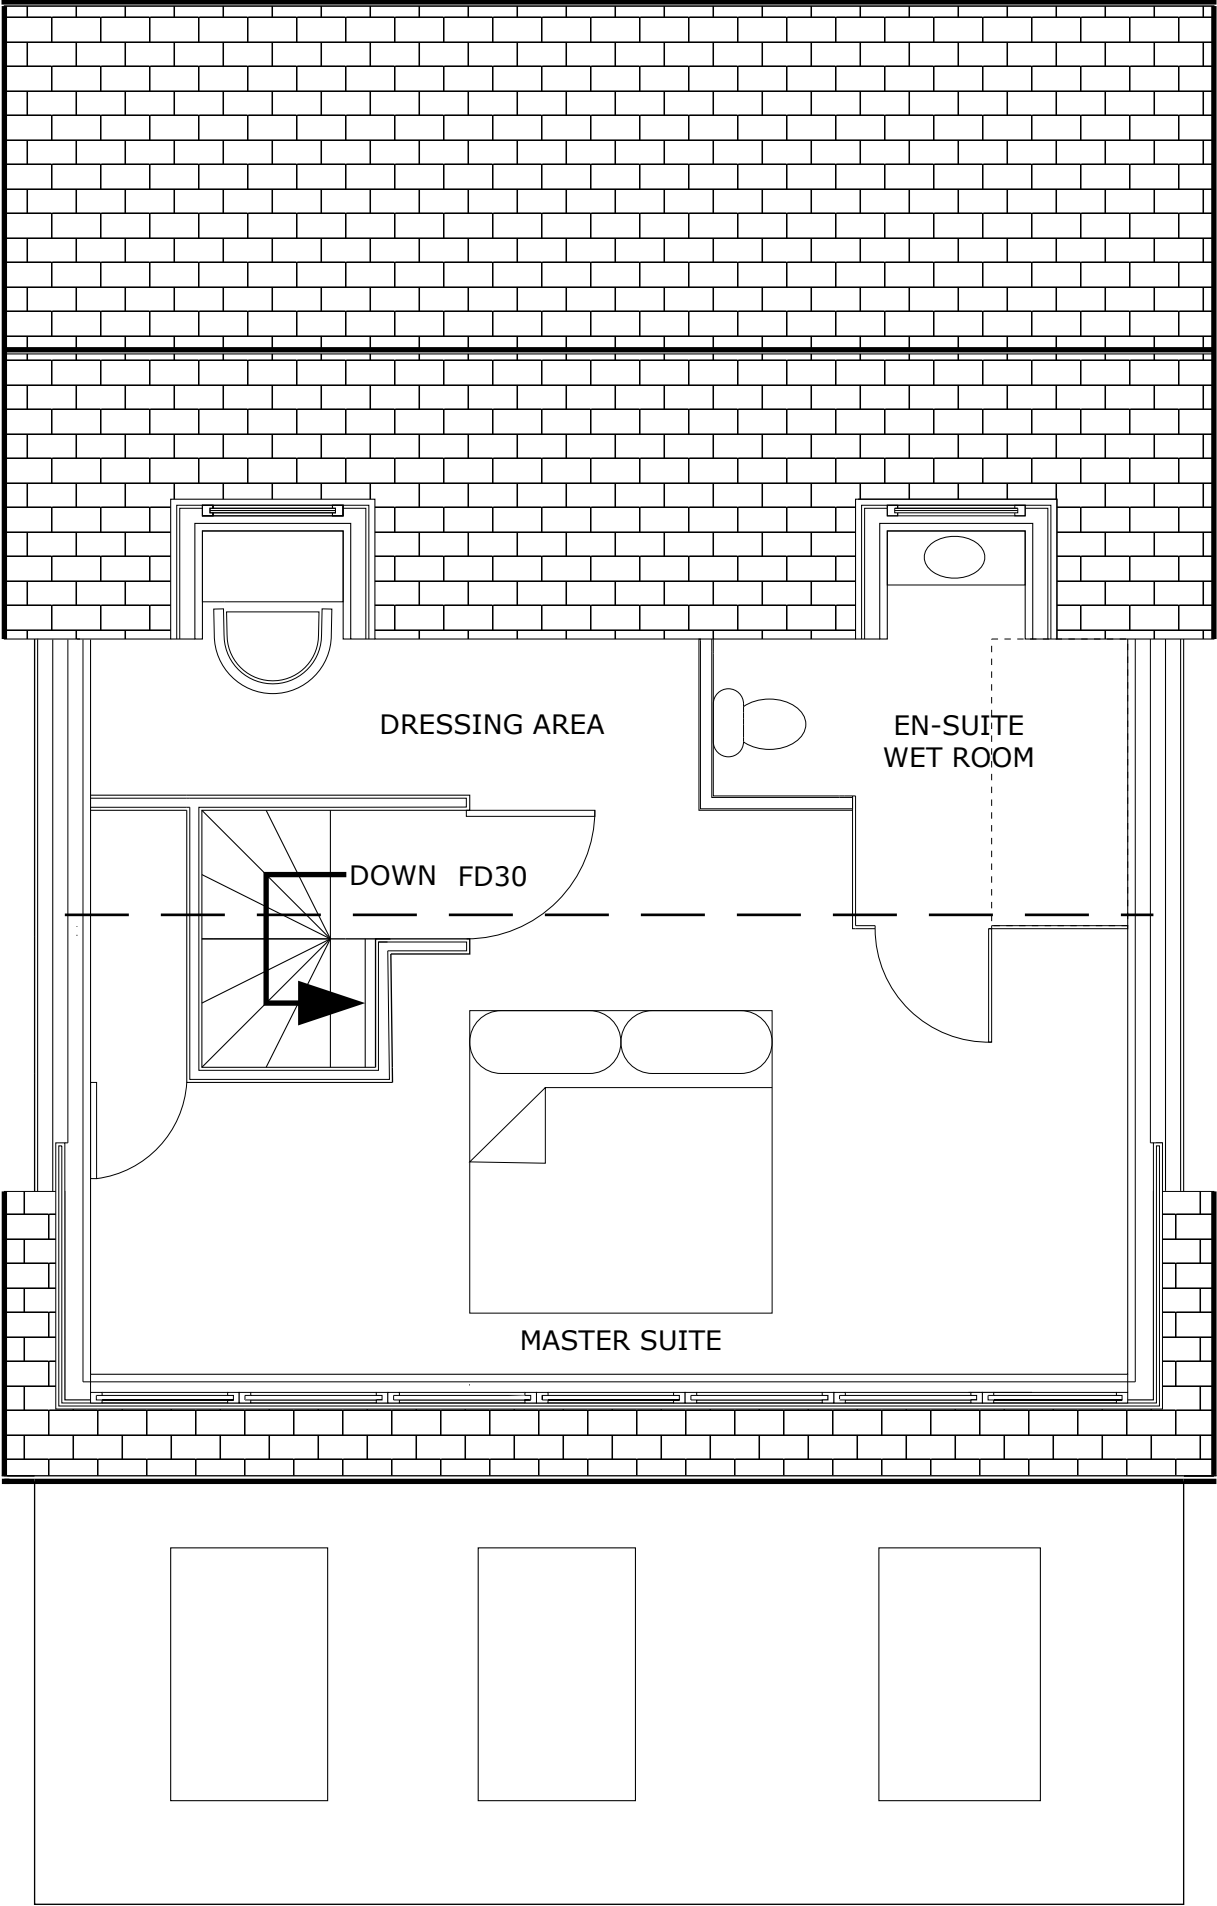

PROPOSED 2ND FLOOR LOFT PLAN



SOLUTIONS

Elevating Life Through Great Design

ANY ALTERATION OR DEVIATION MUST BE CONFIRMED WITH THE ARCHITECT/ENGINEER/LPA/LABC PRIOR TO ANY WORKS BEING CARRIED OUT. IT IS THE CONTRACTOR'S SOLE RESPONSIBILITY TO CONFIRM ALL SITE MEASUREMENTS PRIOR TO ANY ORDERING OR COMMENCEMENT AS NO RESPONSIBILITY IS ACCEPTED OR IMPLIED BY THE ARCHITECT/ENGINEER ETC.

THE DRAWINGS AND INFORMATION HERIN IS AND REMAINS SOLELY THE PROPERTY OF THE ARCHITECT ANY UNAUTHORISED USE/COPYING/SHARING/PUBLICATION/SUBMISSION ETC WILL NOT BE PERMITTED UNDER COPYRIGHT LAW/INTELLECTUAL PROPERTY. THIS USE ALSO EXTENDS TO THAT OF THE LPA/ LABC AND CHECKS MUST BE MADE TO SATISFY THE SOURCE OF THE DOCUMENT PRIOR TO USE.

PROJECT/JOB/DWG NO/ PMC/003/01

CLIENT MR PAUL MCDONALD
35 BANKSIDE AVENUE,
RADCLIFFE

PROJECT, PROPOSED LOFT CONVERSION

SCALE

PROPOSED 2ND
FLOOR PLAN

1:50

Archtech Design Solutions
Steve Jackson Dip con Dip
arch
14 Maitland Place,
Rossendale,
Lancs
BB4 6AT
07792183353
archtech-design@icloud.com
Archtech-design.co.uk