


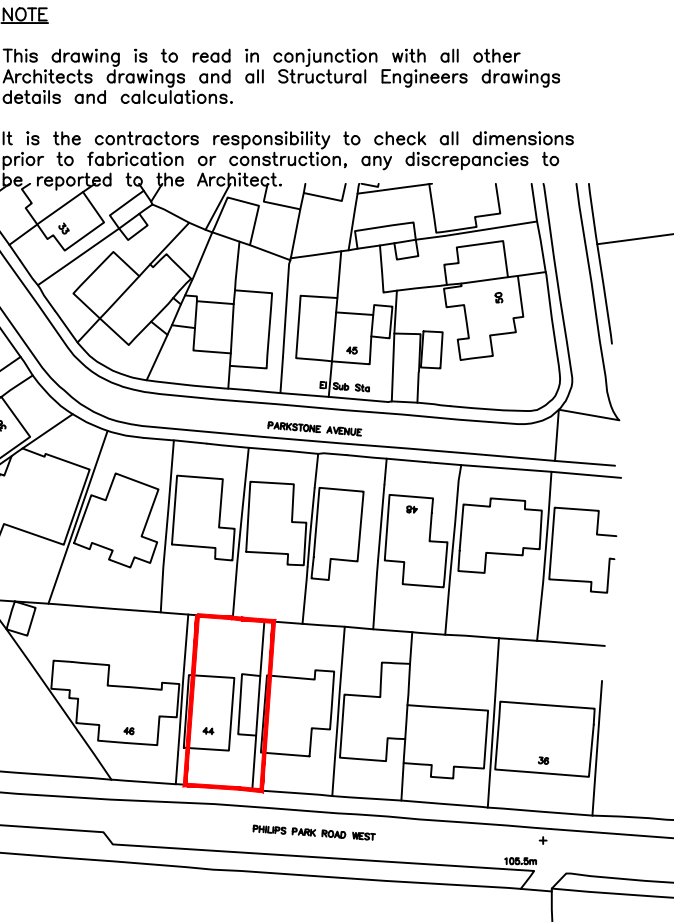

Site Location Plan

Scale 1:1250




CUBE
Architectural Design

4 Acresfield Road | Timperley | Altrincham | WA15 6HU
 Tel: 0161 610 0820 | Fax: 0161 969 0562
 Email : info@cubedesignsolutions.co.uk | www.cubedesignsolutions.co.uk

Project 44 PHILIPS PARK WEST WHITEFIELD		
Drawing EXISTING SITE PLAN 1:500 EXISTING SITE LOCATION PLAN 1:1250		
Date OCTOBER 2024	Drawn By PJR	Scale AS NOTED
Drawing Status PLANNING	Drawing No. 1466-06	Rev No.