


Site Plan Scale 1:500

NOTE

This drawing is to read in conjunction with all other Architects drawings and all Structural Engineers drawings details and calculations.

It is the contractors responsibility to check all dimensions prior to fabrication or construction, any discrepancies to be reported to the Architect.

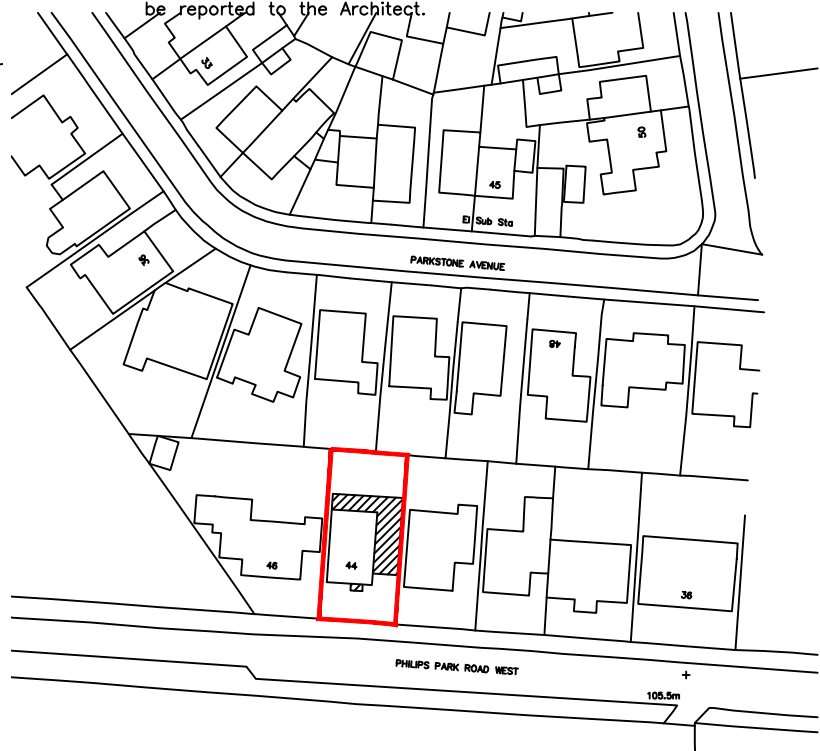

Site Location Plan
Scale 1:1250

CUBE


Architectural Design

4 Acresfield Road | Timperley | Altrincham | WA15 6HU
Tel: 0161 610 0820 | Fax: 0161 969 0562
Email : info@cubedesignsolutions.co.uk | www.cubedesignsolutions.co.uk

Project 44 PHILIPS PARK WEST WHITEFIELD		
Drawing PROPOSED SITE PLAN 1:500 PROPOSED SITE LOCATION PLAN 1:1250		
Date OCTOBER 2024	Drawn By PJR	Scale AS NOTED
Drawing Status PLANNING	Drawing No. 1466-07	Rev No.