



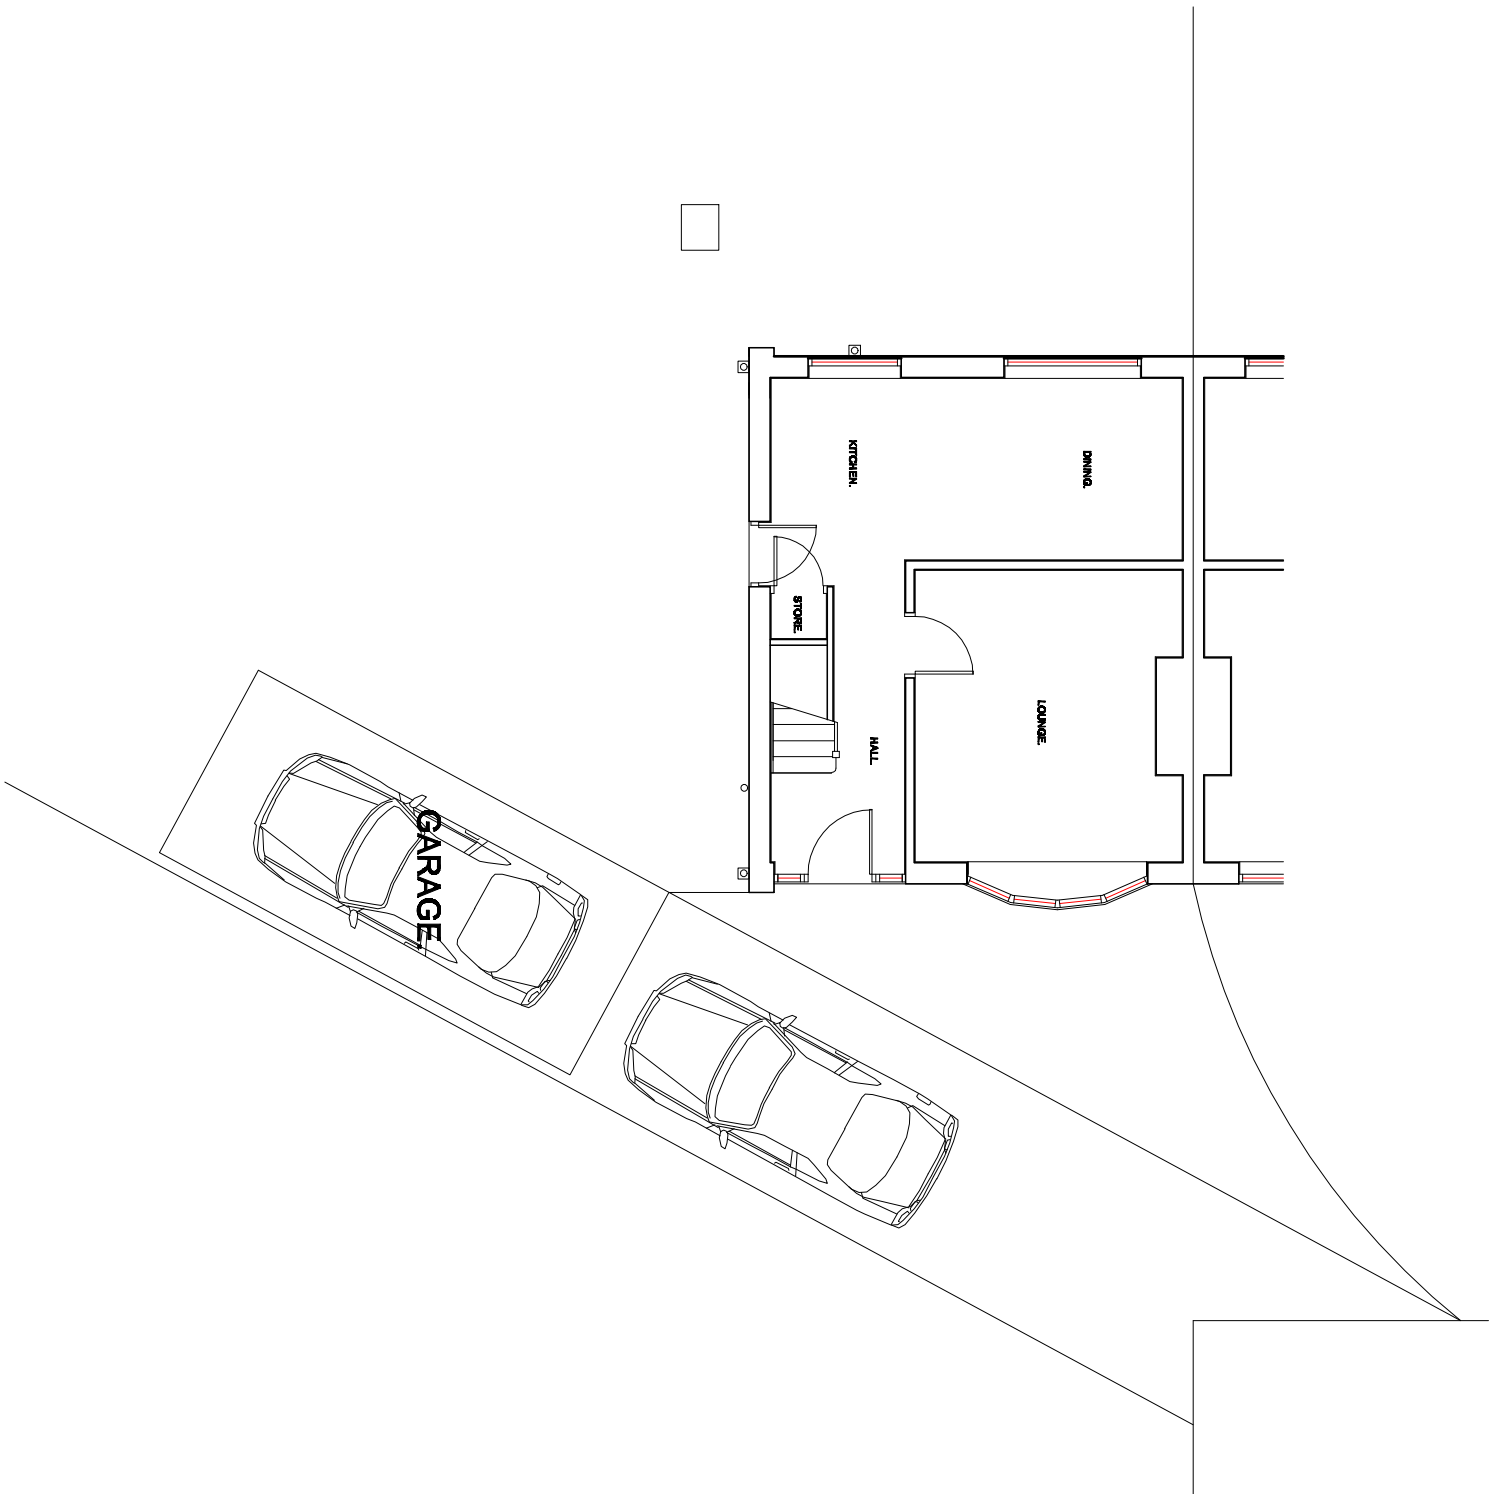

EXISTING GROUND FLOOR PLAN.

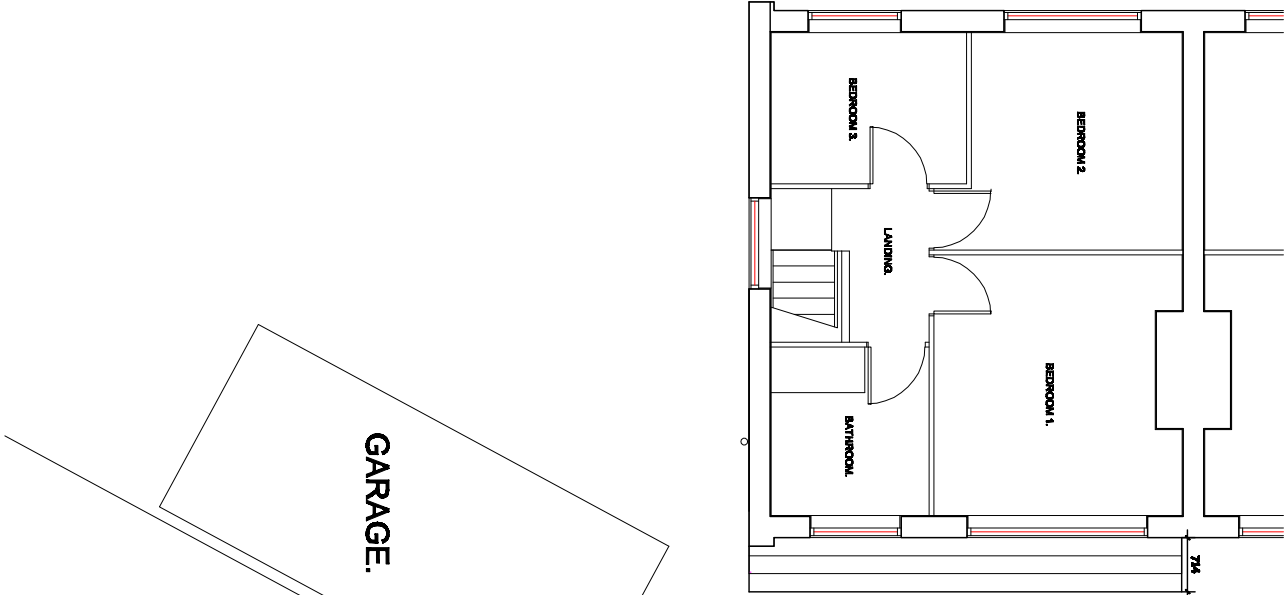

EXISTING FIRST FLOOR PLAN.

Revision	Title :	Project :	MTC Designs
	PROPOSED TWO STOREY SIDE EXTENSION AND SINGLE STOREY REAR EXTENSION PLUS EXISTING CONCRETE GARAGE RELOCATED.	31, CARRSLEA CLOSE RADCLIFFE, MANCHESTER, M28 4NP	31 Essex Drive Bolton BL2 6TB T: 01204 416714, M: 0778828014 Email: mitchellmoss@outlook.com
			Scale 1:100 @ A3 Date: September 2024.
			Drawing No: P02