




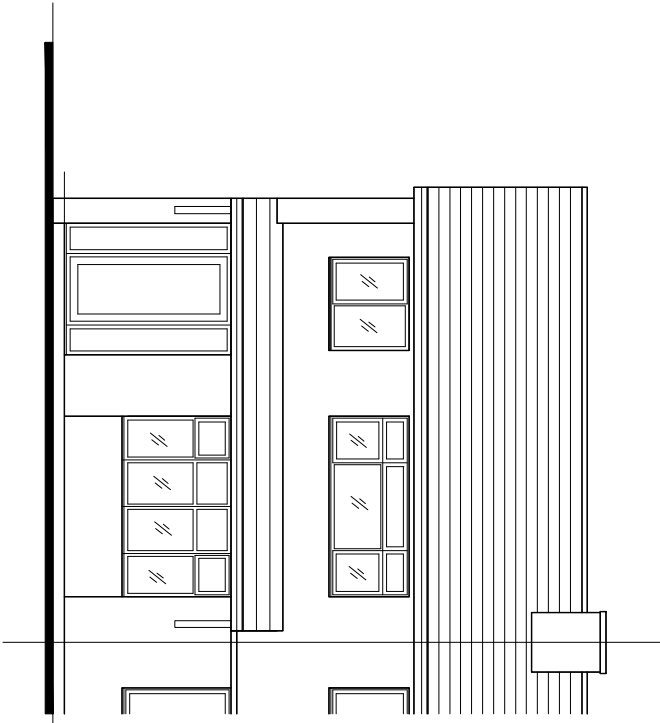

EXISTING FRONT ELEVATION.

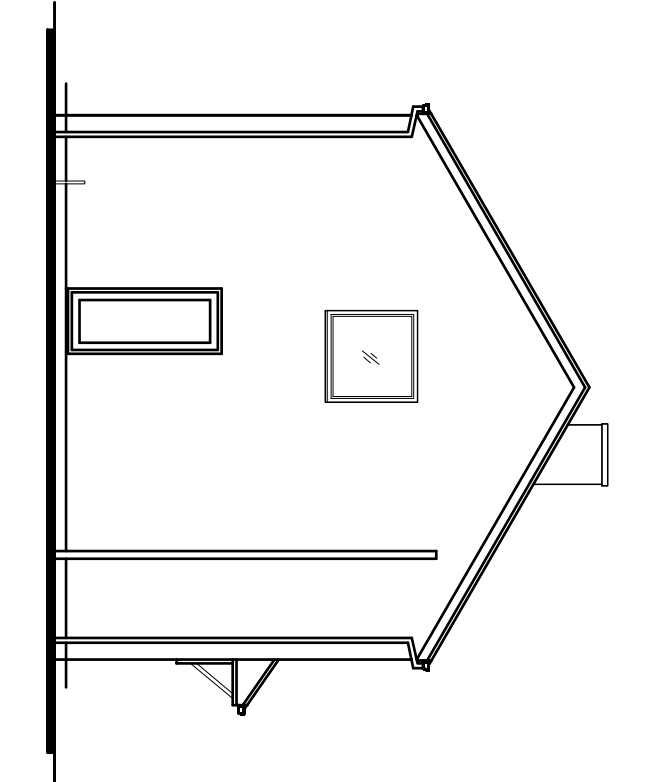

EXISTING SIDE ELEVATION.

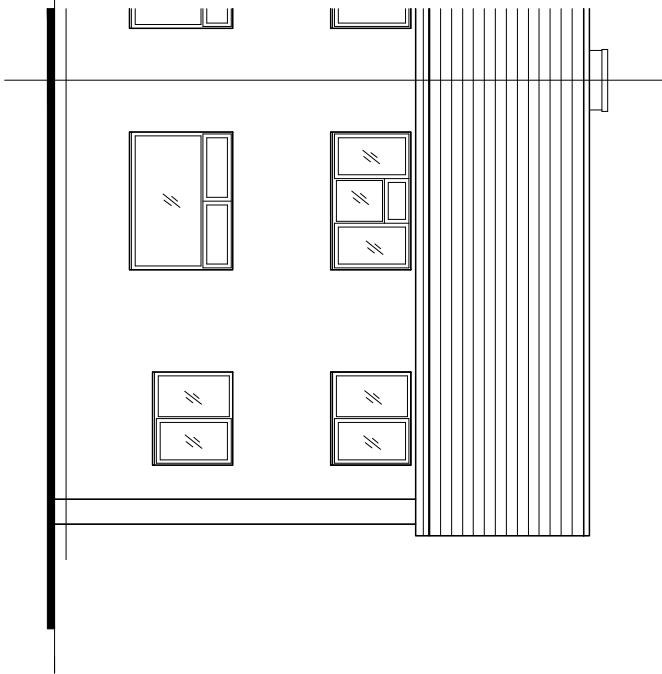

EXISTING REAR ELEVATION.

Revision	Title :	Project :	MTC Designs
	PROPOSED TWO STOREY SIDE EXTENSION AND SINGLE STOREY REAR EXTENSION PLUS EXISTING CONCRETE GARAGE RELOCATED.	31, CARRISLEA CLOSE RADCLIFFE, MANCHESTER, M28 4NP	31 Essex Drive Bolton BL2 6ETB T: 01204 418714 M: 07700220714 Email: mitchell@mtcdesigns.co.uk
			Scale 1:100 @ A3 Date: September 2024.
			Drawing No: P01