


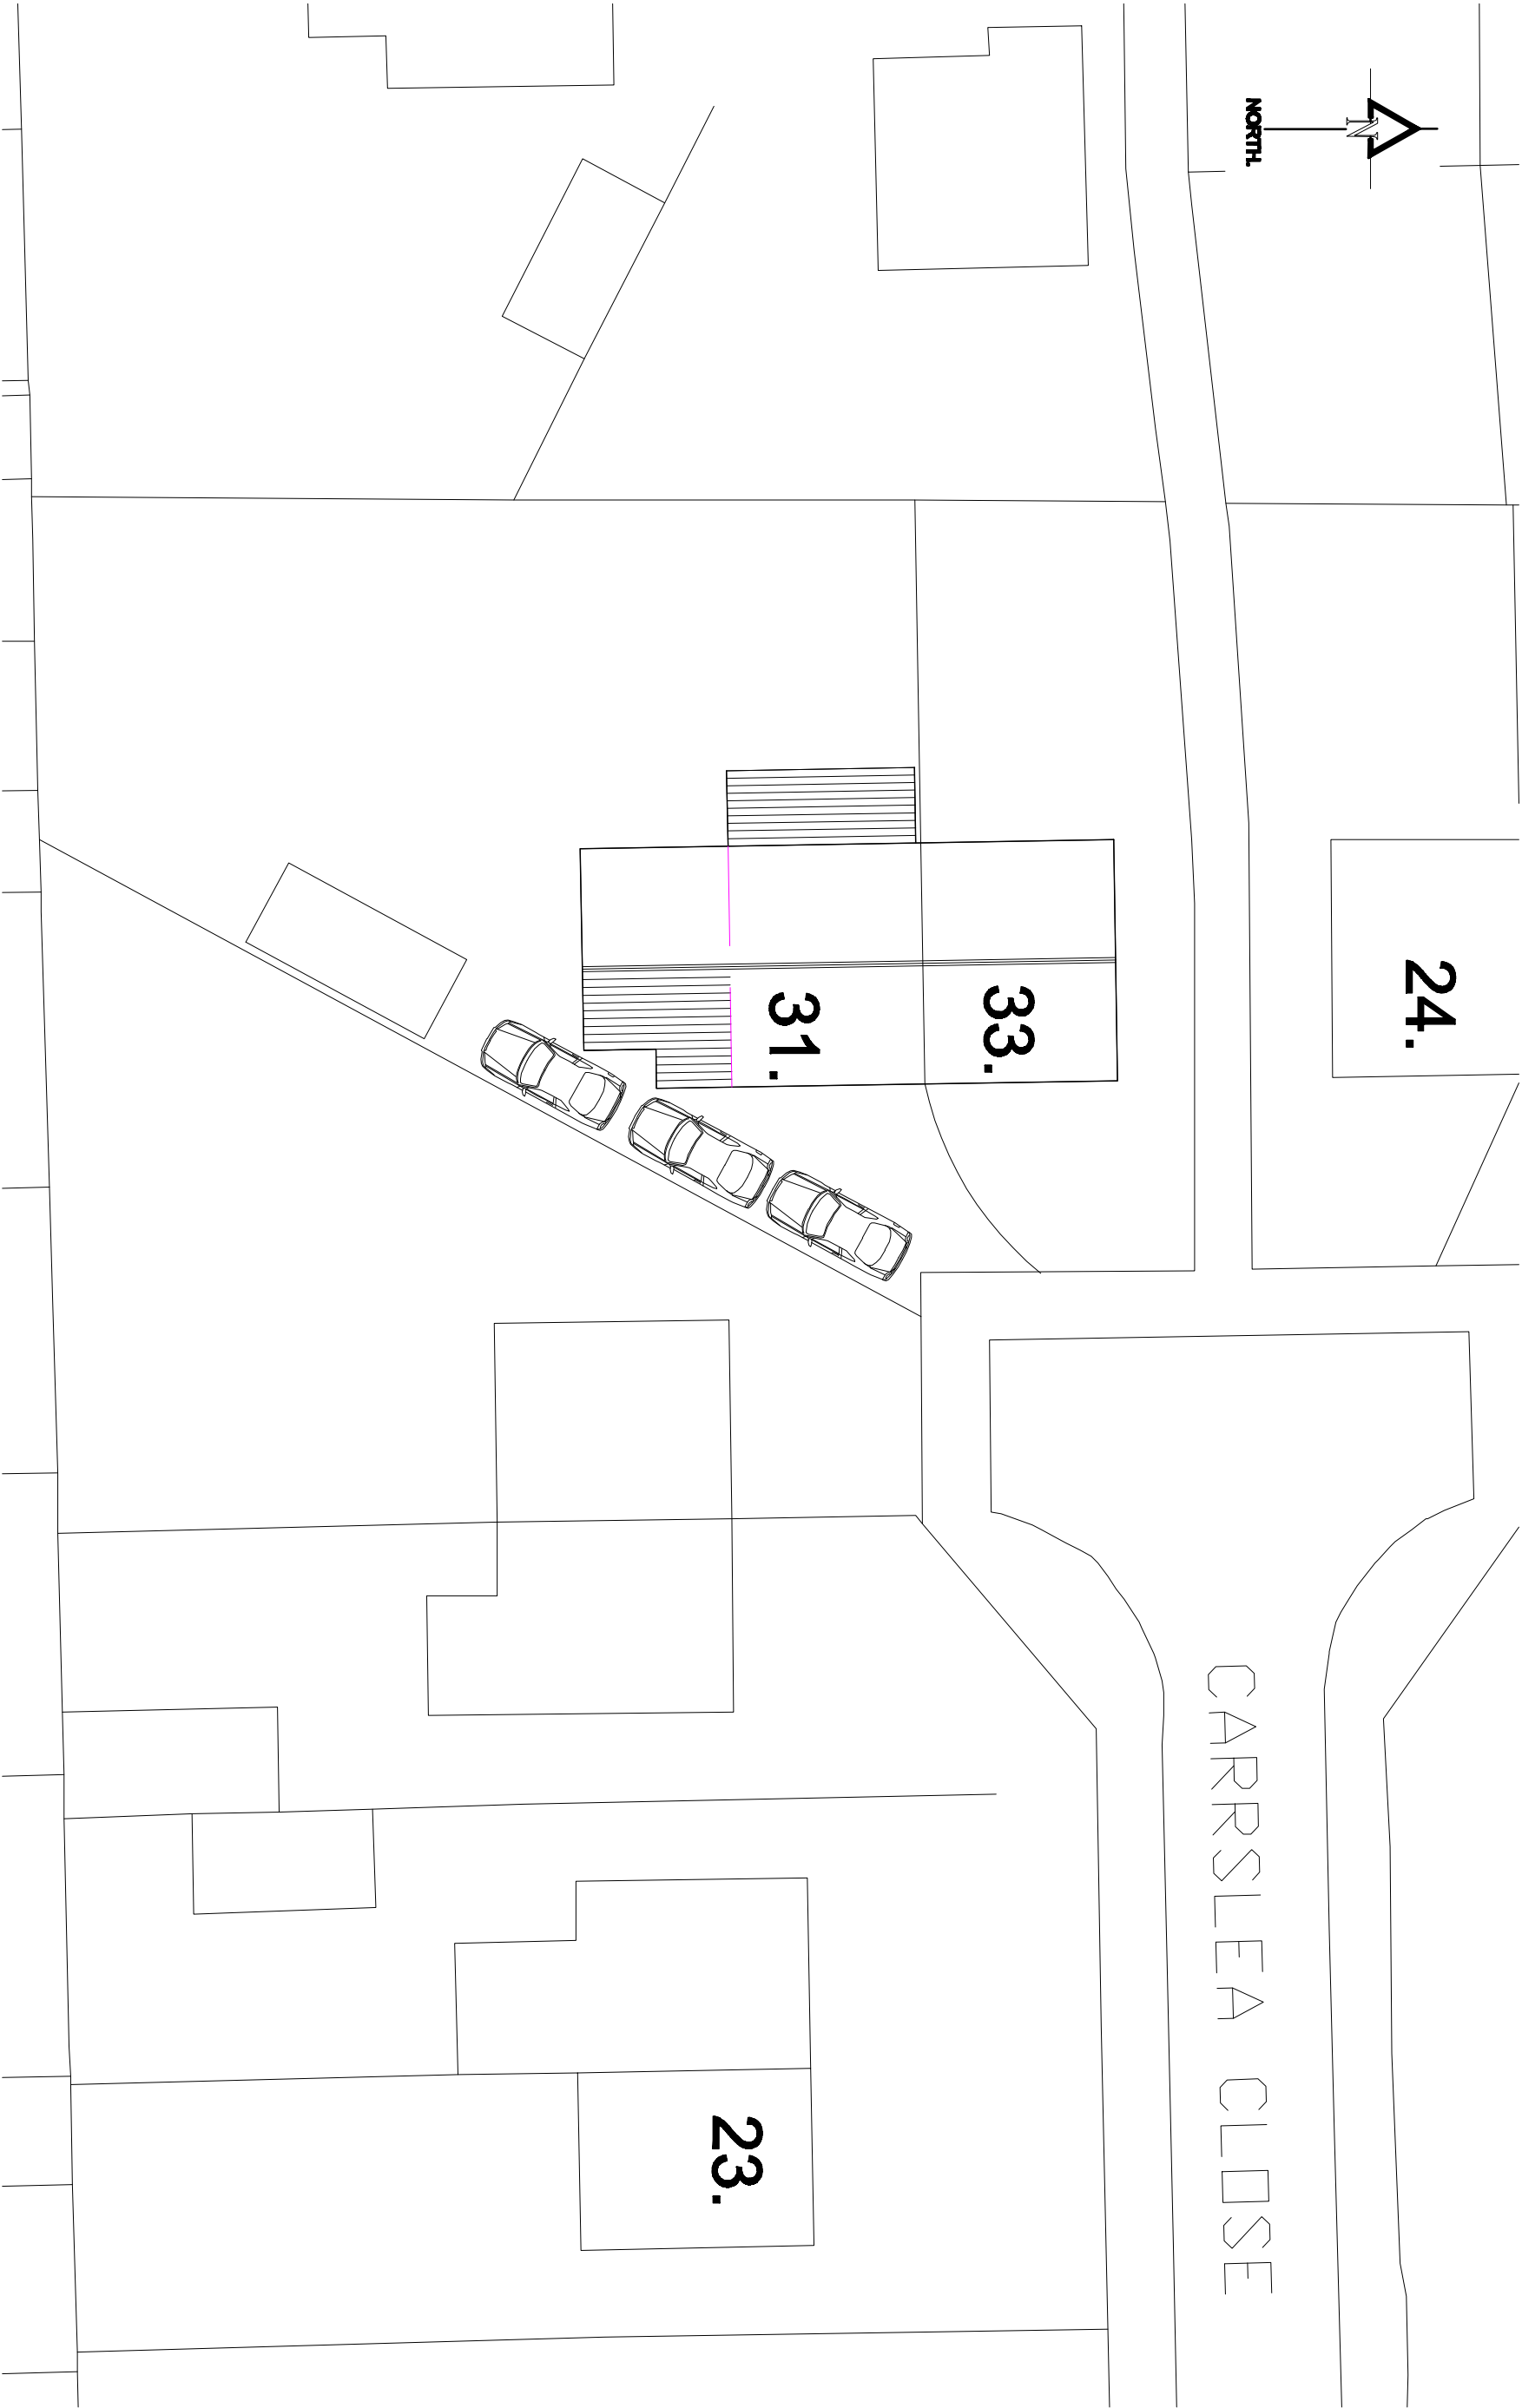

PROPOSED SITE PLAN.

Revision.	Title : PROPOSED TWO STOREY SIDE EXTENSION AND SINGLE STOREY REAR EXTENSION PLUS EXISTING CONCRETE GARAGE RELOCATED.	Project : 31, CARRSLEA CLOSE RADCLIFFE, MANCHESTER. M26 4NP	MTC Designs Scale: 1:200 @ A3 Date: September 2024. 31 Edmond Drive Bolton BL2 6TB T: 07204 416714, M: 0776328214 Email: info@mtcdesigns.co.uk Drawing No: P06
-----------	---	---	--