


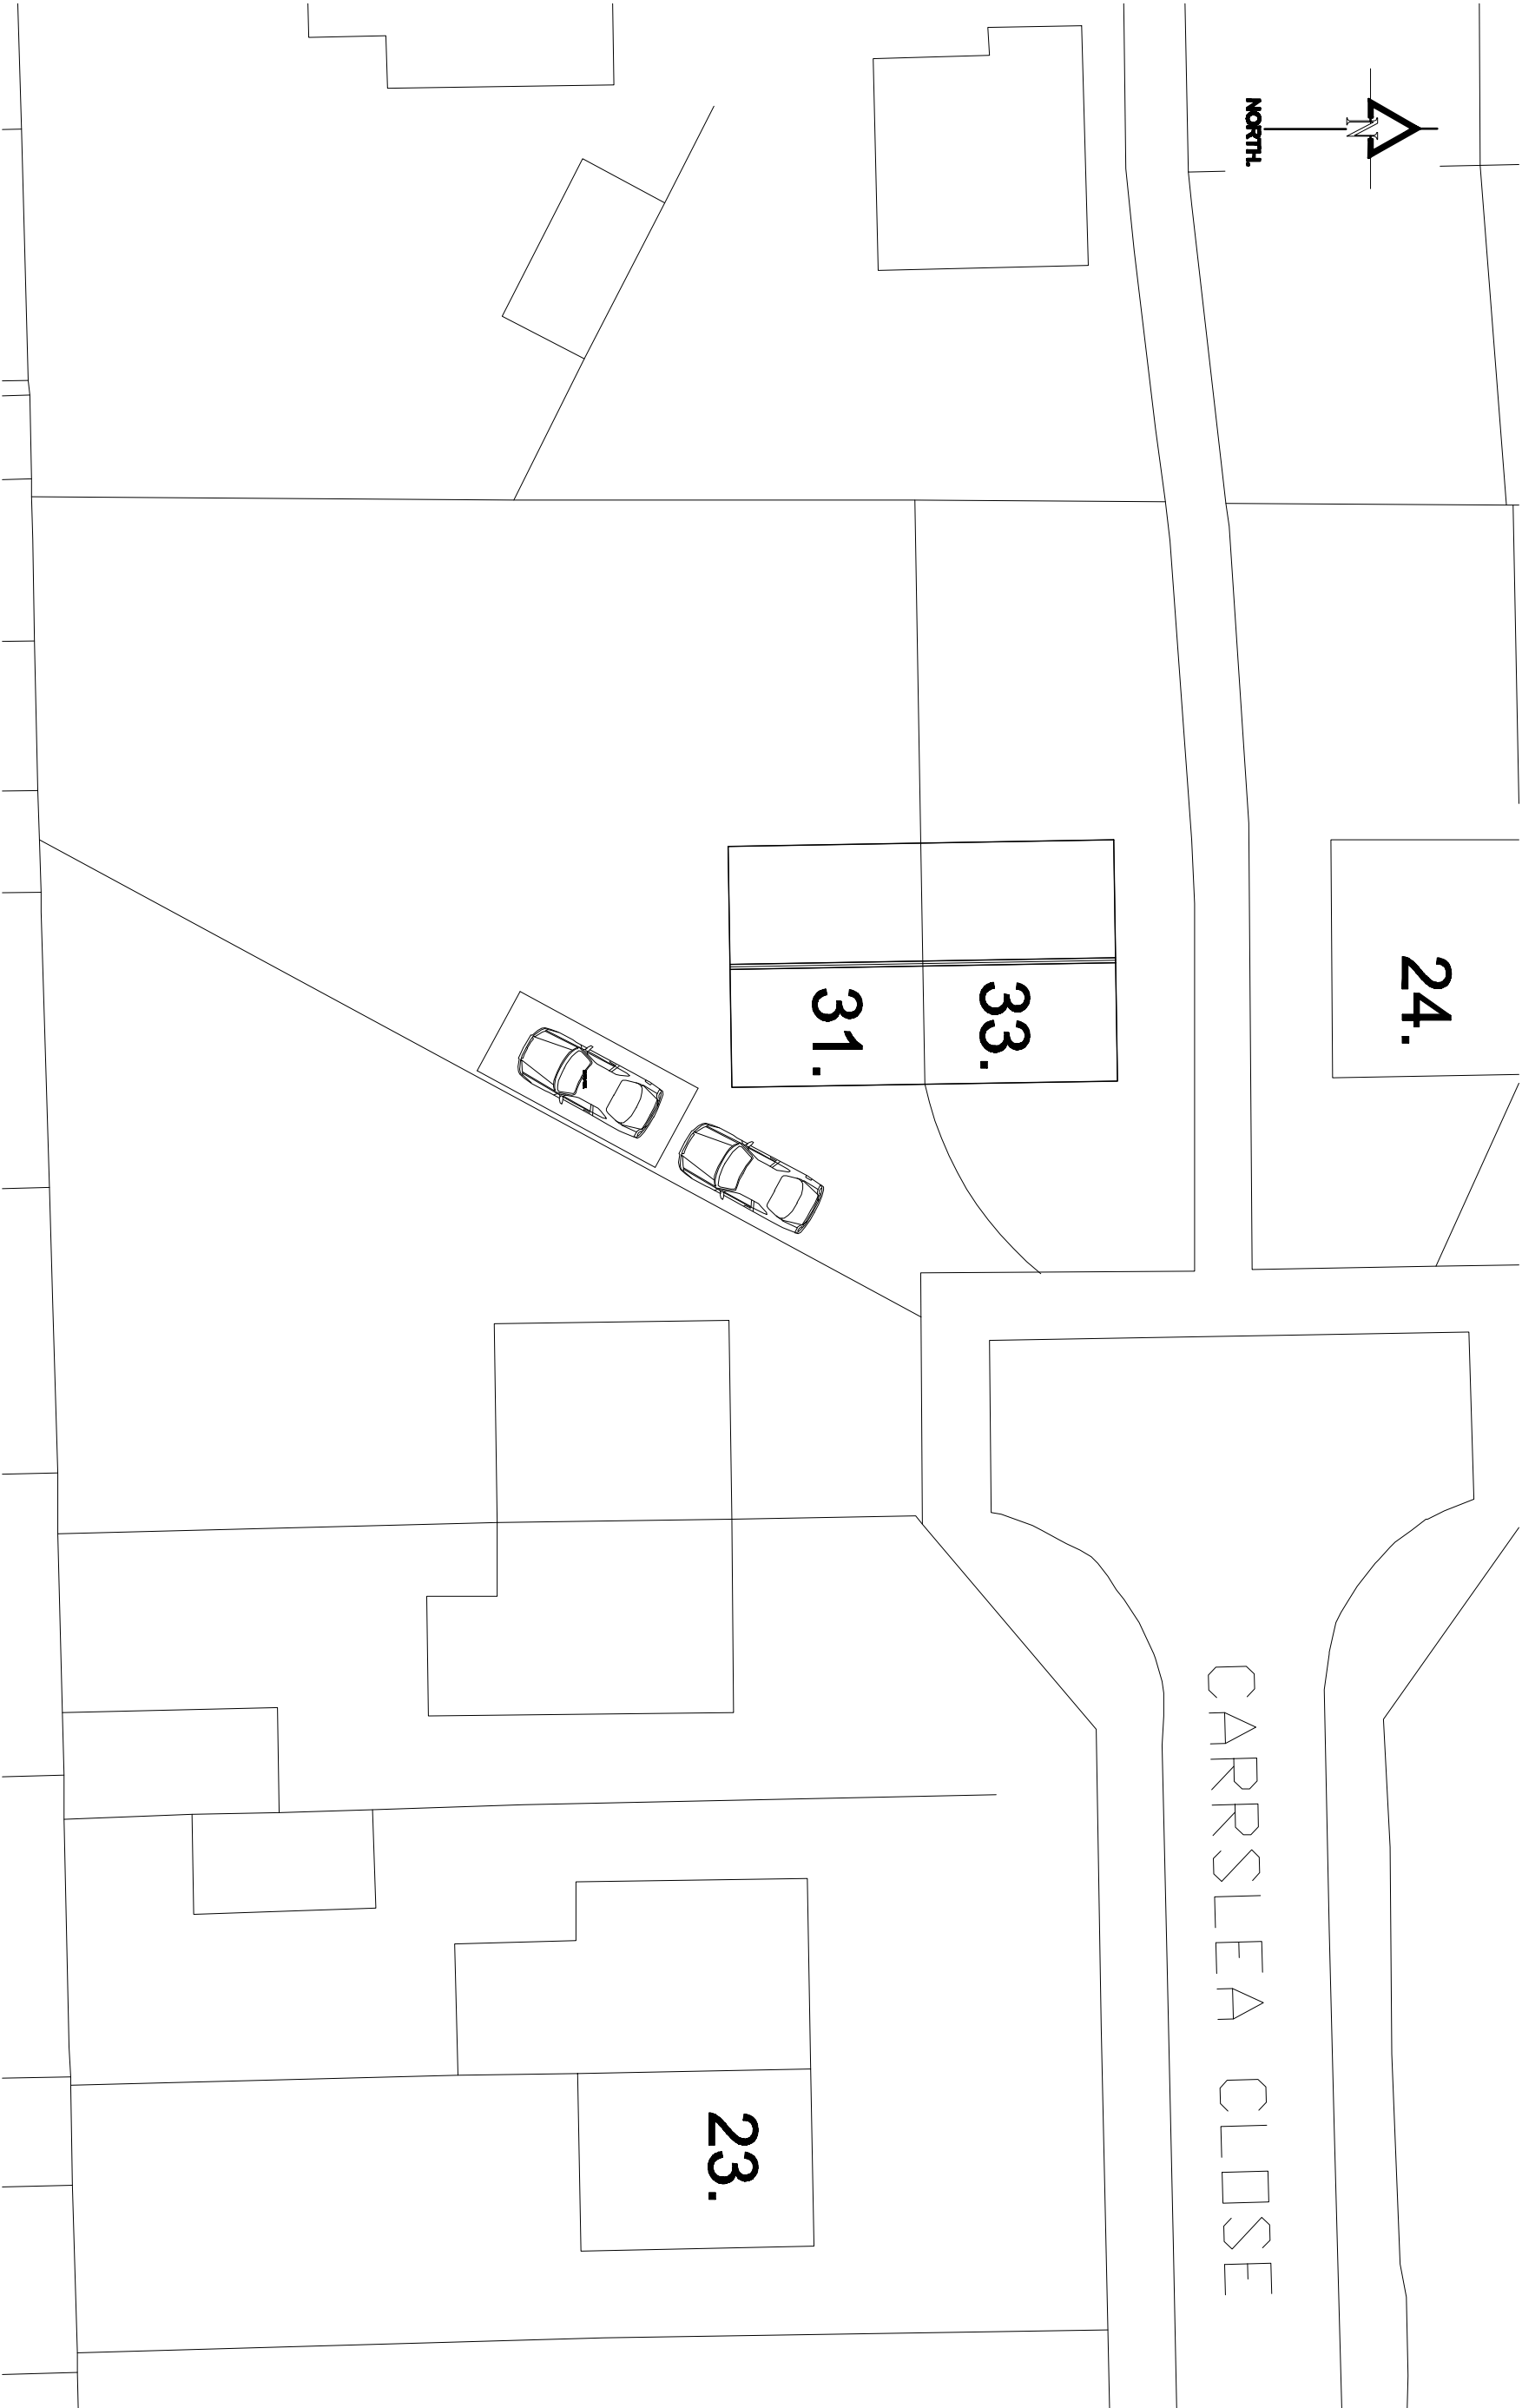

EXISTING SITE PLAN.

Revision.	Title: PROPOSED TWO STOREY SIDE EXTENSION AND SINGLE STOREY REAR EXTENSION PLUS EXISTING CONCRETE GARAGE RELOCATED.	Project: 31, CARRSLEA CLOSE RADCLIFFE, MANCHESTER. M26 4NP	MTC Designs Scale: 1:200 @ A3 Date: September 2014.	31 Edend Drive Bolton BL2 6TB T: 01204 416714 M: 0770022014 Email: info@mtcdesigns.co.uk Drawing No: P05
-----------	---	---	---	---