





This drawing is the copyright of MTC Designs and is not to be reproduced without permission.

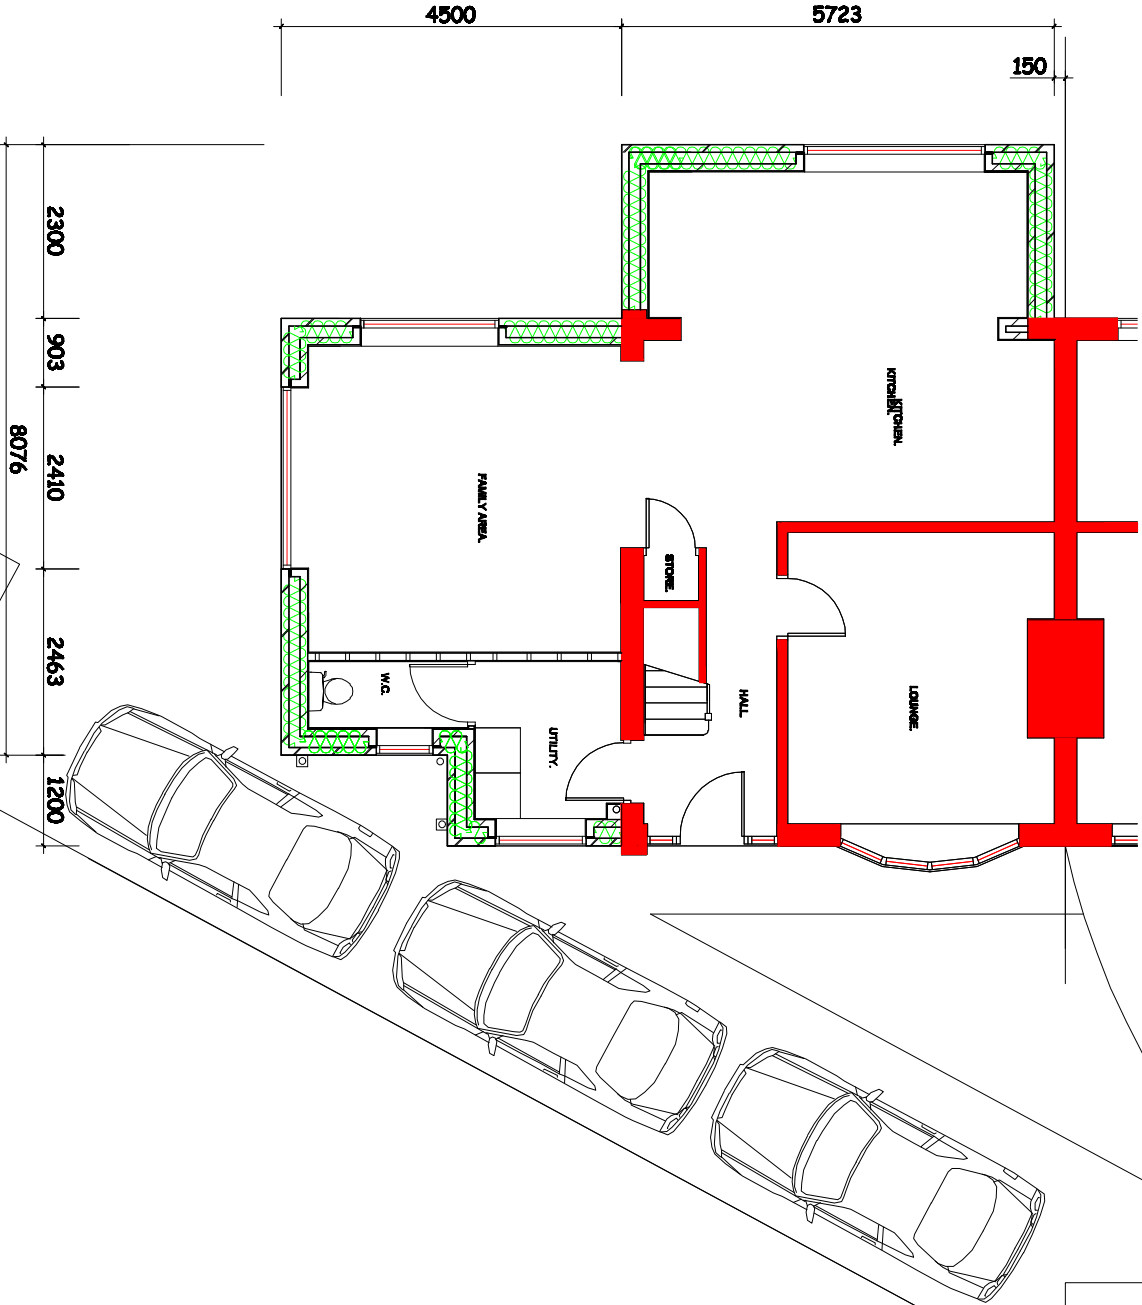

PROPOSED GROUND FLOOR PLAN.

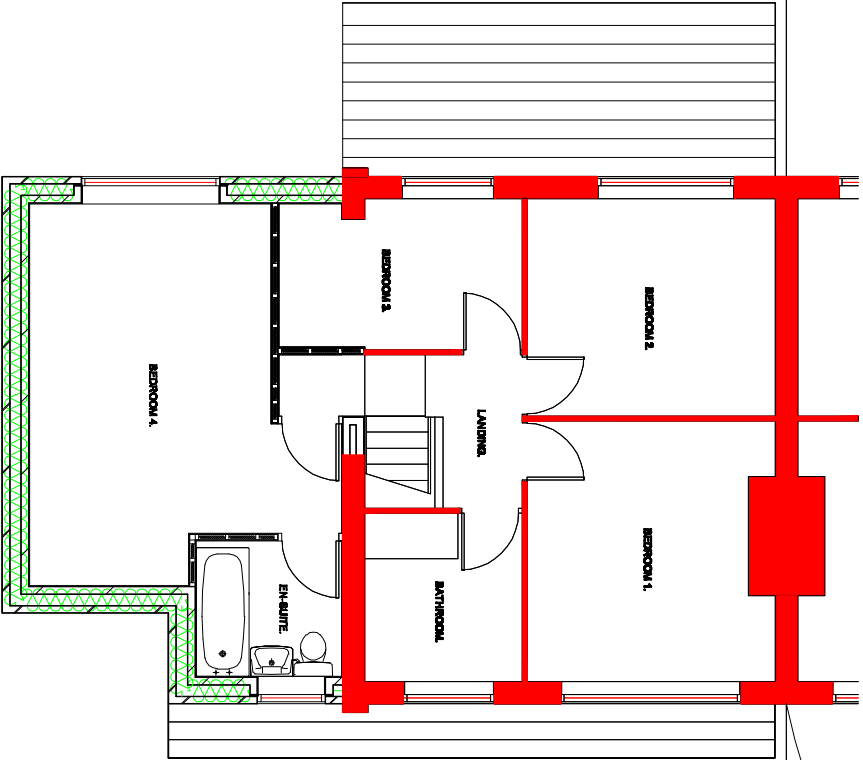

PROPOSED FIRST FLOOR PLAN.

Revision	Title:	Project:	MTC Designs
	PROPOSED TWO STOREY SIDE EXTENSION AND SINGLE STOREY REAR EXTENSION PLUS EXISTING CONCRETE GARAGE RELOCATED.	31, CARRISLEA CLOSE RADCLIFFE, MANCHESTER, M26 4NP	31 Eastern Drive Bolton BL3 6TB T: 07204 416714 M: 0770025514 Email: info@mctcdesigns.co.uk
			Scale 1:100 @ A3 Date: September 2024.
			Drawing No: P04