




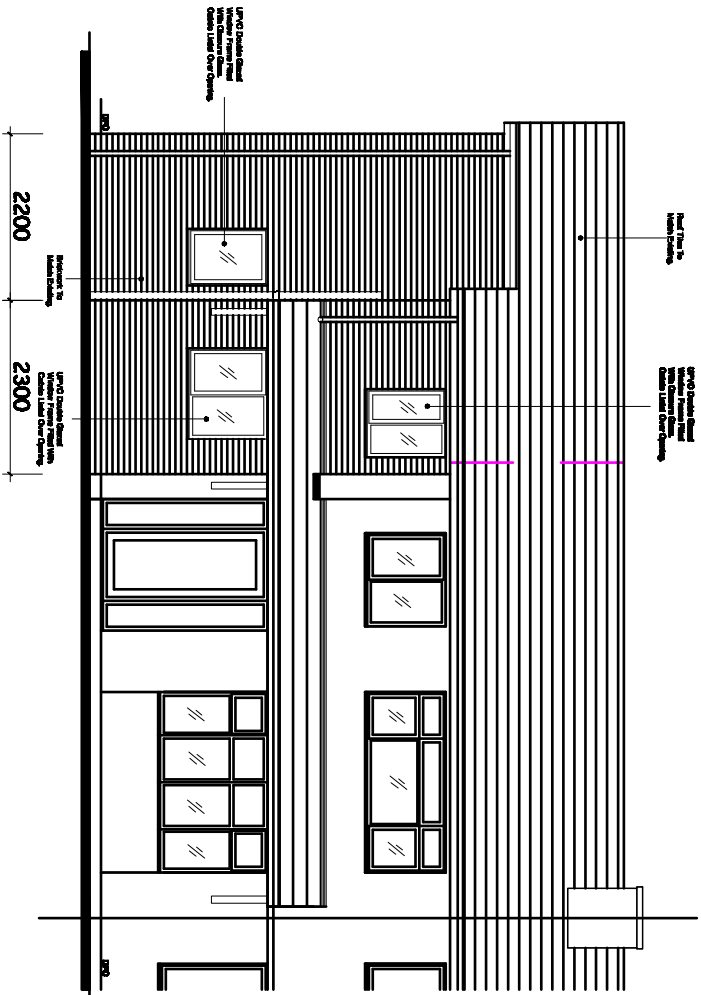

PROPOSED FRONT ELEVATION.

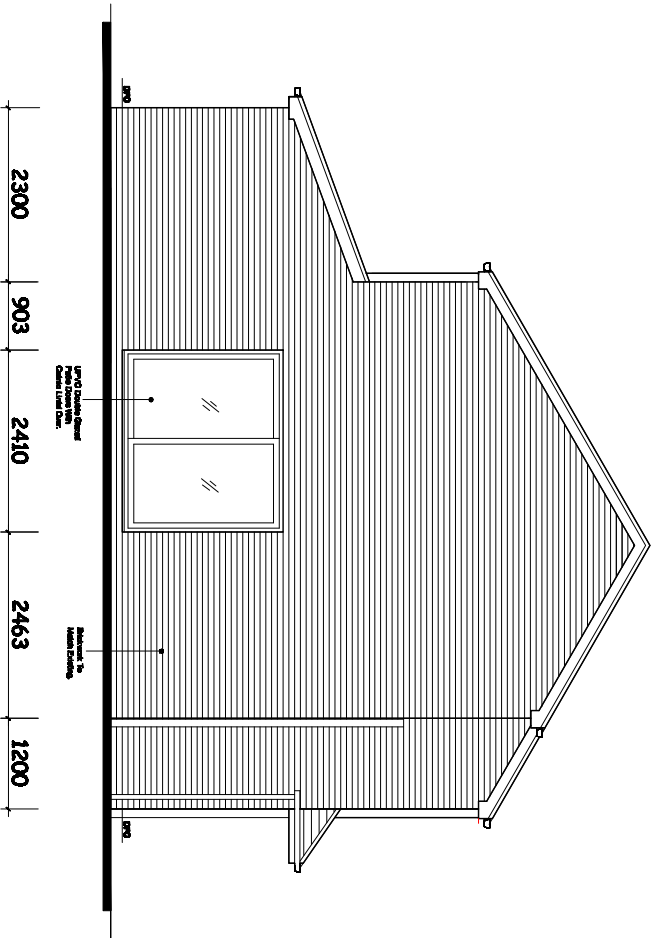

PROPOSED SIDE ELEVATION.

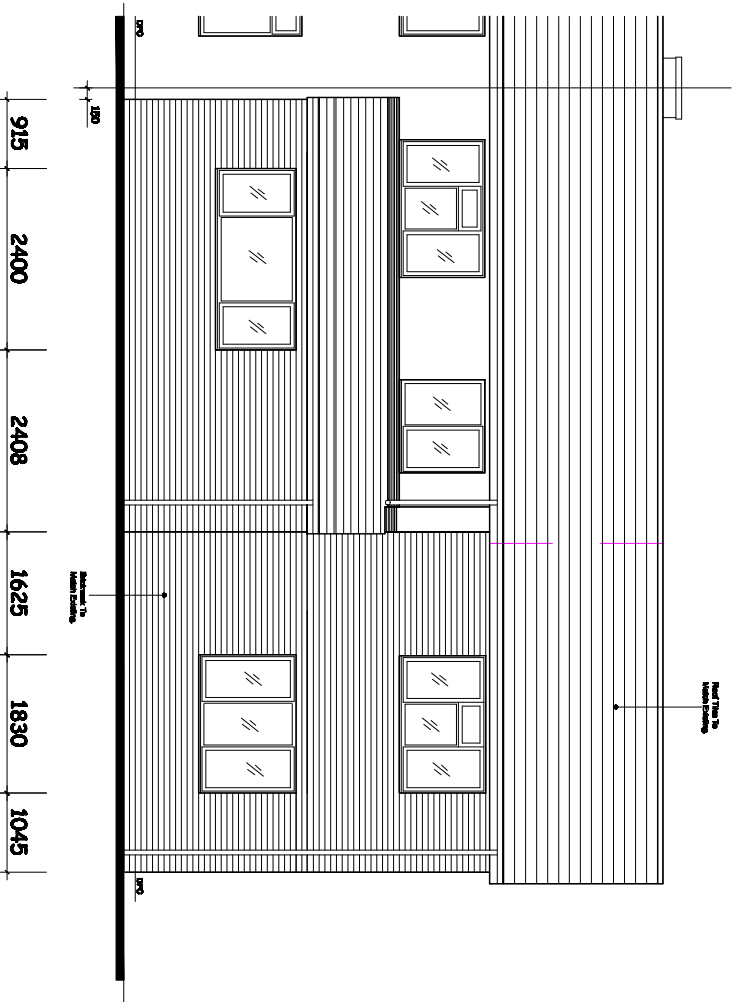

PROPOSED REAR ELEVATION.

Revision	Title :	Project :	MTC Designs
	PROPOSED TWO STOREY SIDE EXTENSION AND SINGLE STOREY REAR EXTENSION PLUS EXISTING CONCRETE GARAGE RELOCATED.	31, CARRSLEA CLOSE RADCLIFFE, MANCHESTER, M26 4NP	31 Eddow Drive Bolton BL2 6TB T: 07204 418714 M: 07708285714 Email: info@mtcdesigns.co.uk
			Scale 1:100 @ A3 Date: September 2024.
			Drawing No: P03