
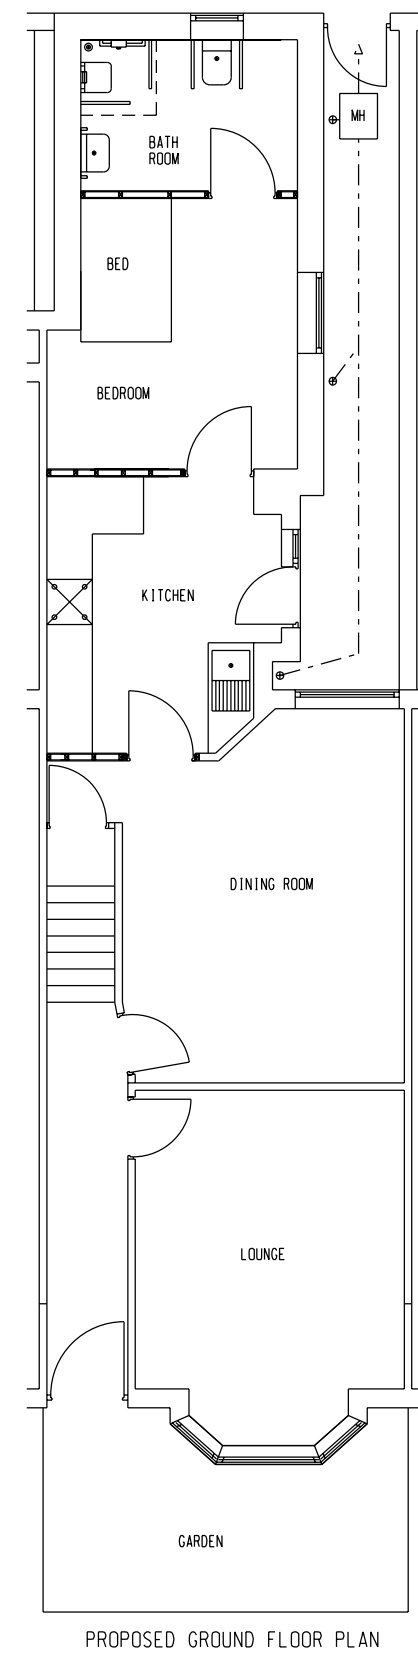
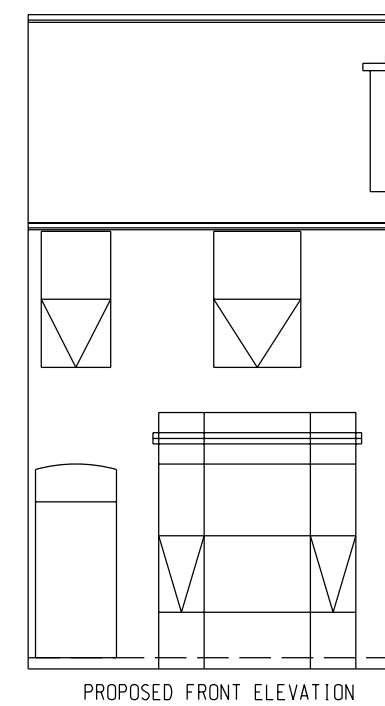
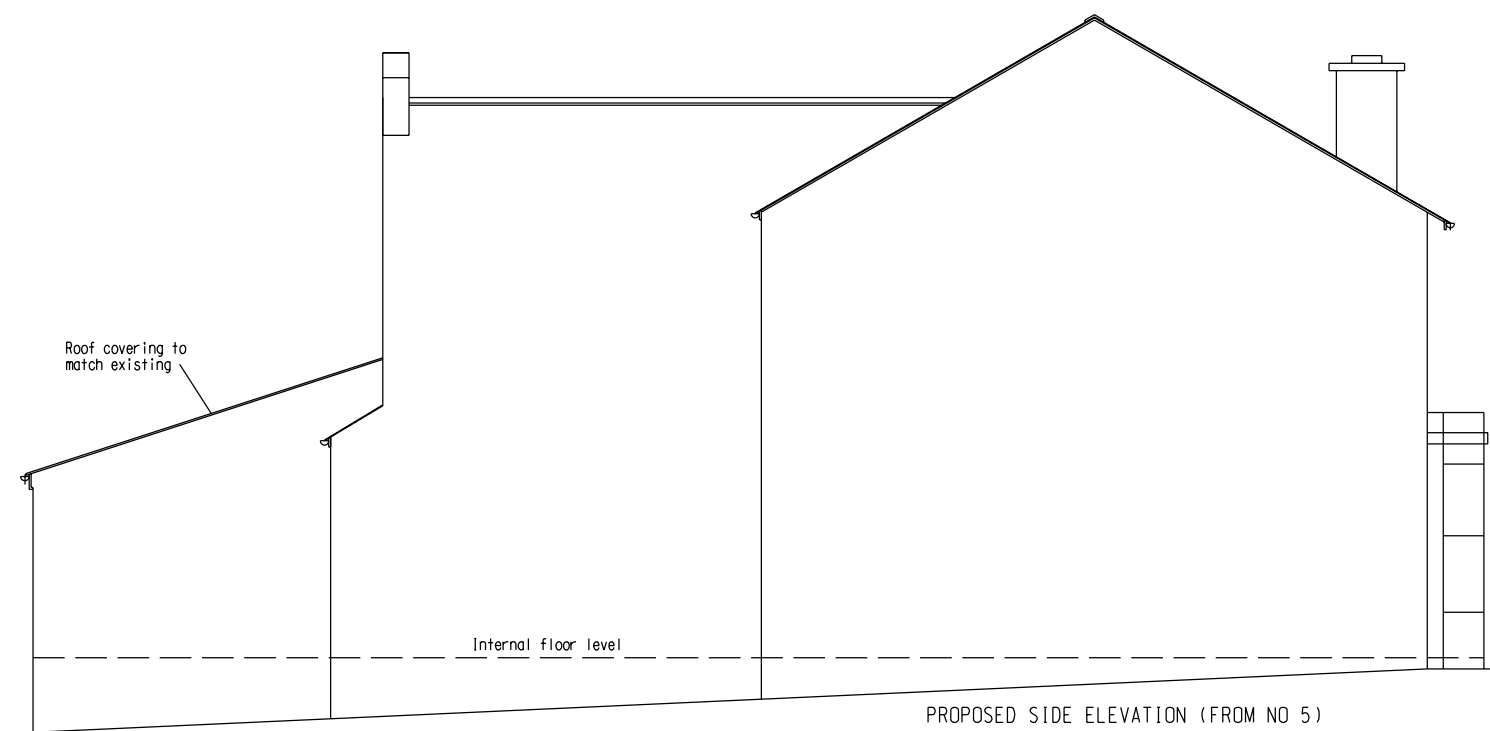
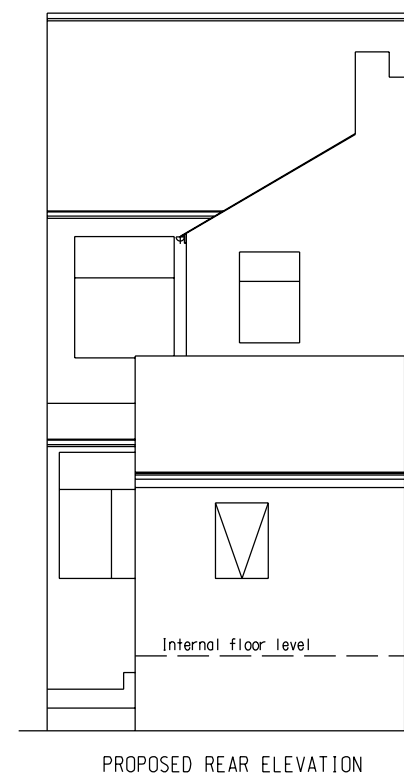


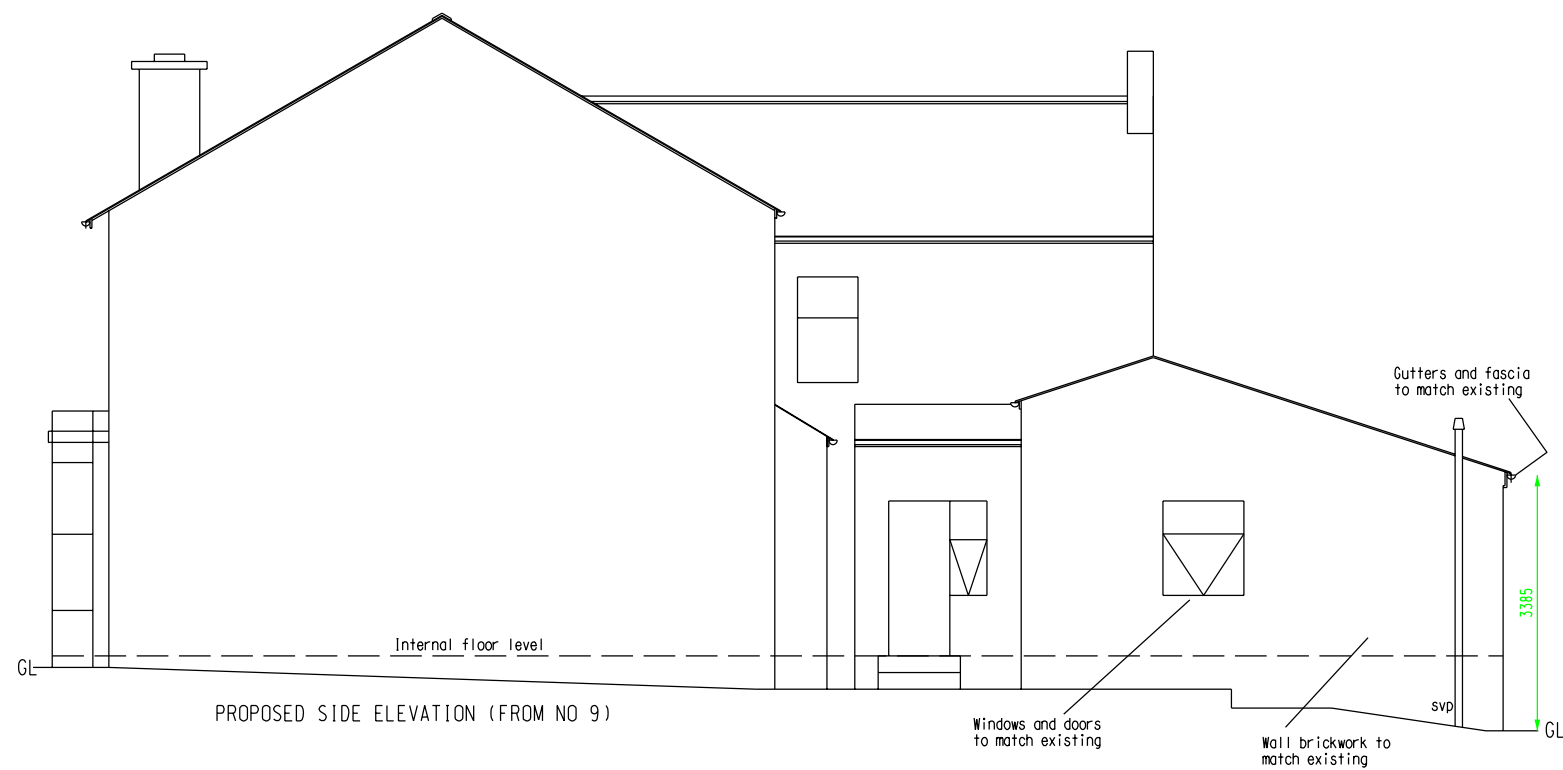

|                                           |                         |
|-------------------------------------------|-------------------------|
| PROPOSED ELEVATIONS AND GROUND FLOOR PLAN |                         |
| 7 MONMOUTH AVENUE, BURY, BL9 5DU          |                         |
| SCALE: 1:100 (A3)                         | ALL DIMENSIONS IN MM    |
| DATE: 28-10-24                            | PP/KAB/281024/2 Issue 1 |
| PROPOSED SCHEME SHT 2                     |                         |