






EXISTING SIDE ELEVATION (FROM NO 9)

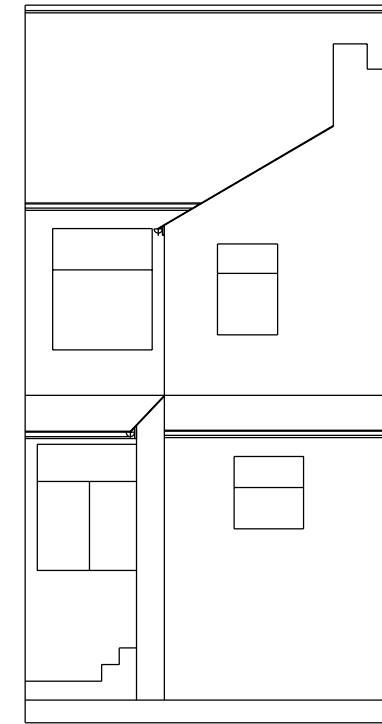


EXISTING REAR ELEVATION

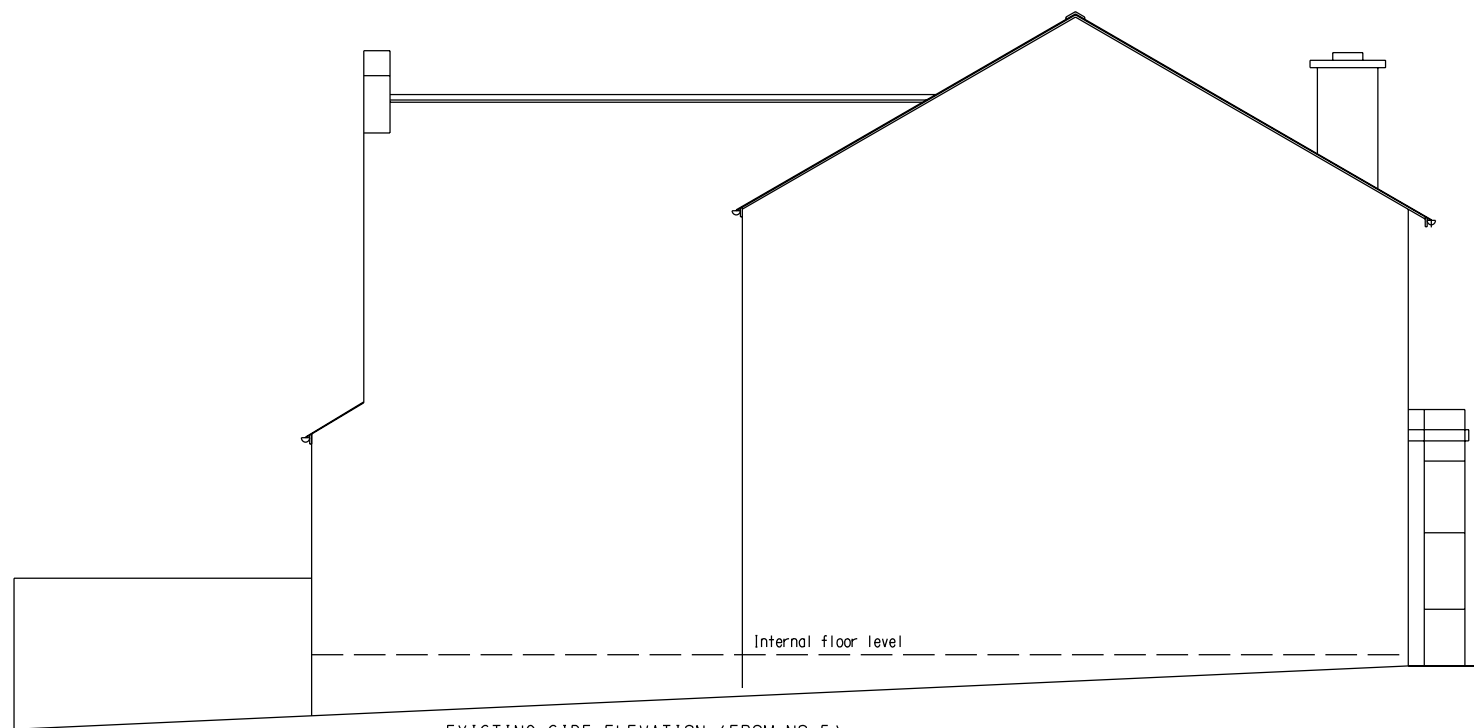

EXISTING SIDE ELEVATION (FROM NO 5)

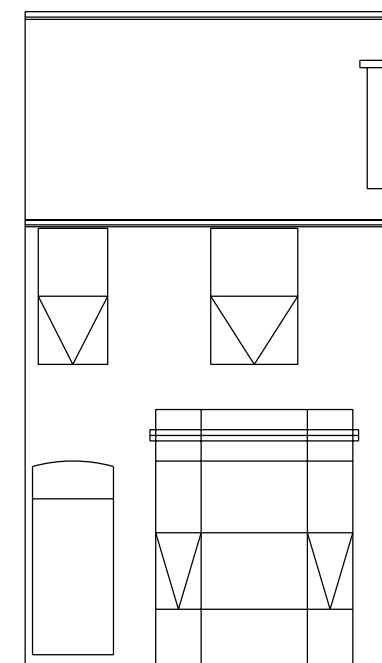

EXISTING FRONT ELEVATION

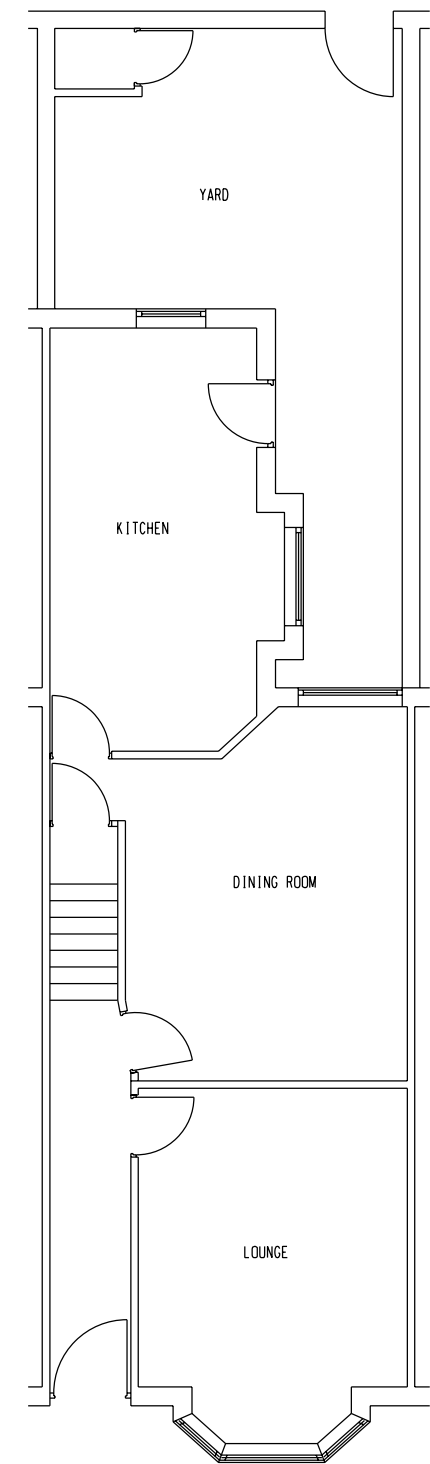

EXISTING ELEVATIONS AND GROUND FLOOR PLAN		
7 MONMOUTH AVENUE, BURY, BL9 5DU		
SCALE: 1:100 (A3)	ALL DIMENSIONS IN MM	
DATE: 28-10-24	PP/KAB/281024/1 Issue 1	

EXISTING SCHEME SHT 1