
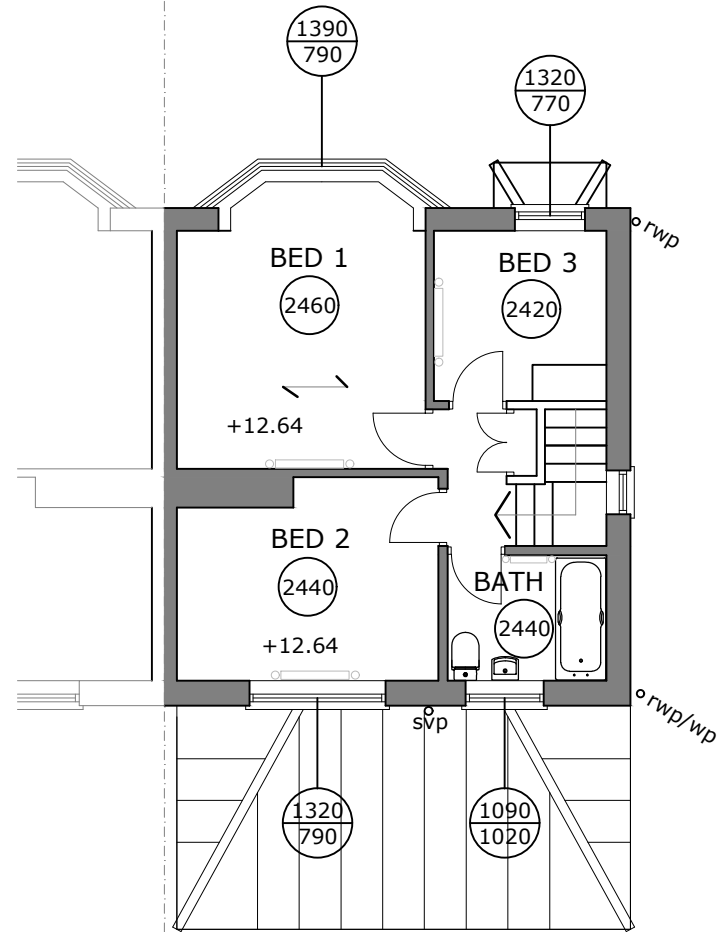
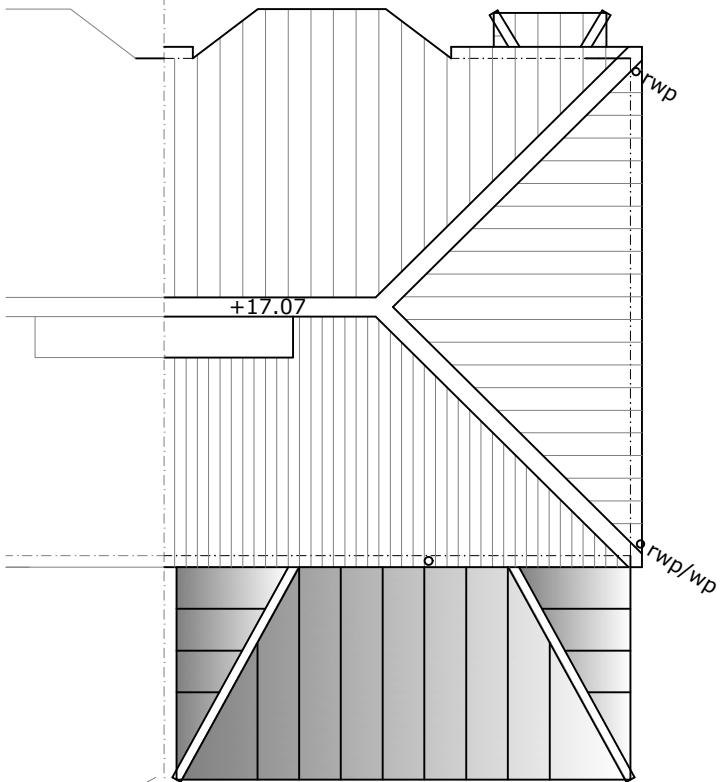
 
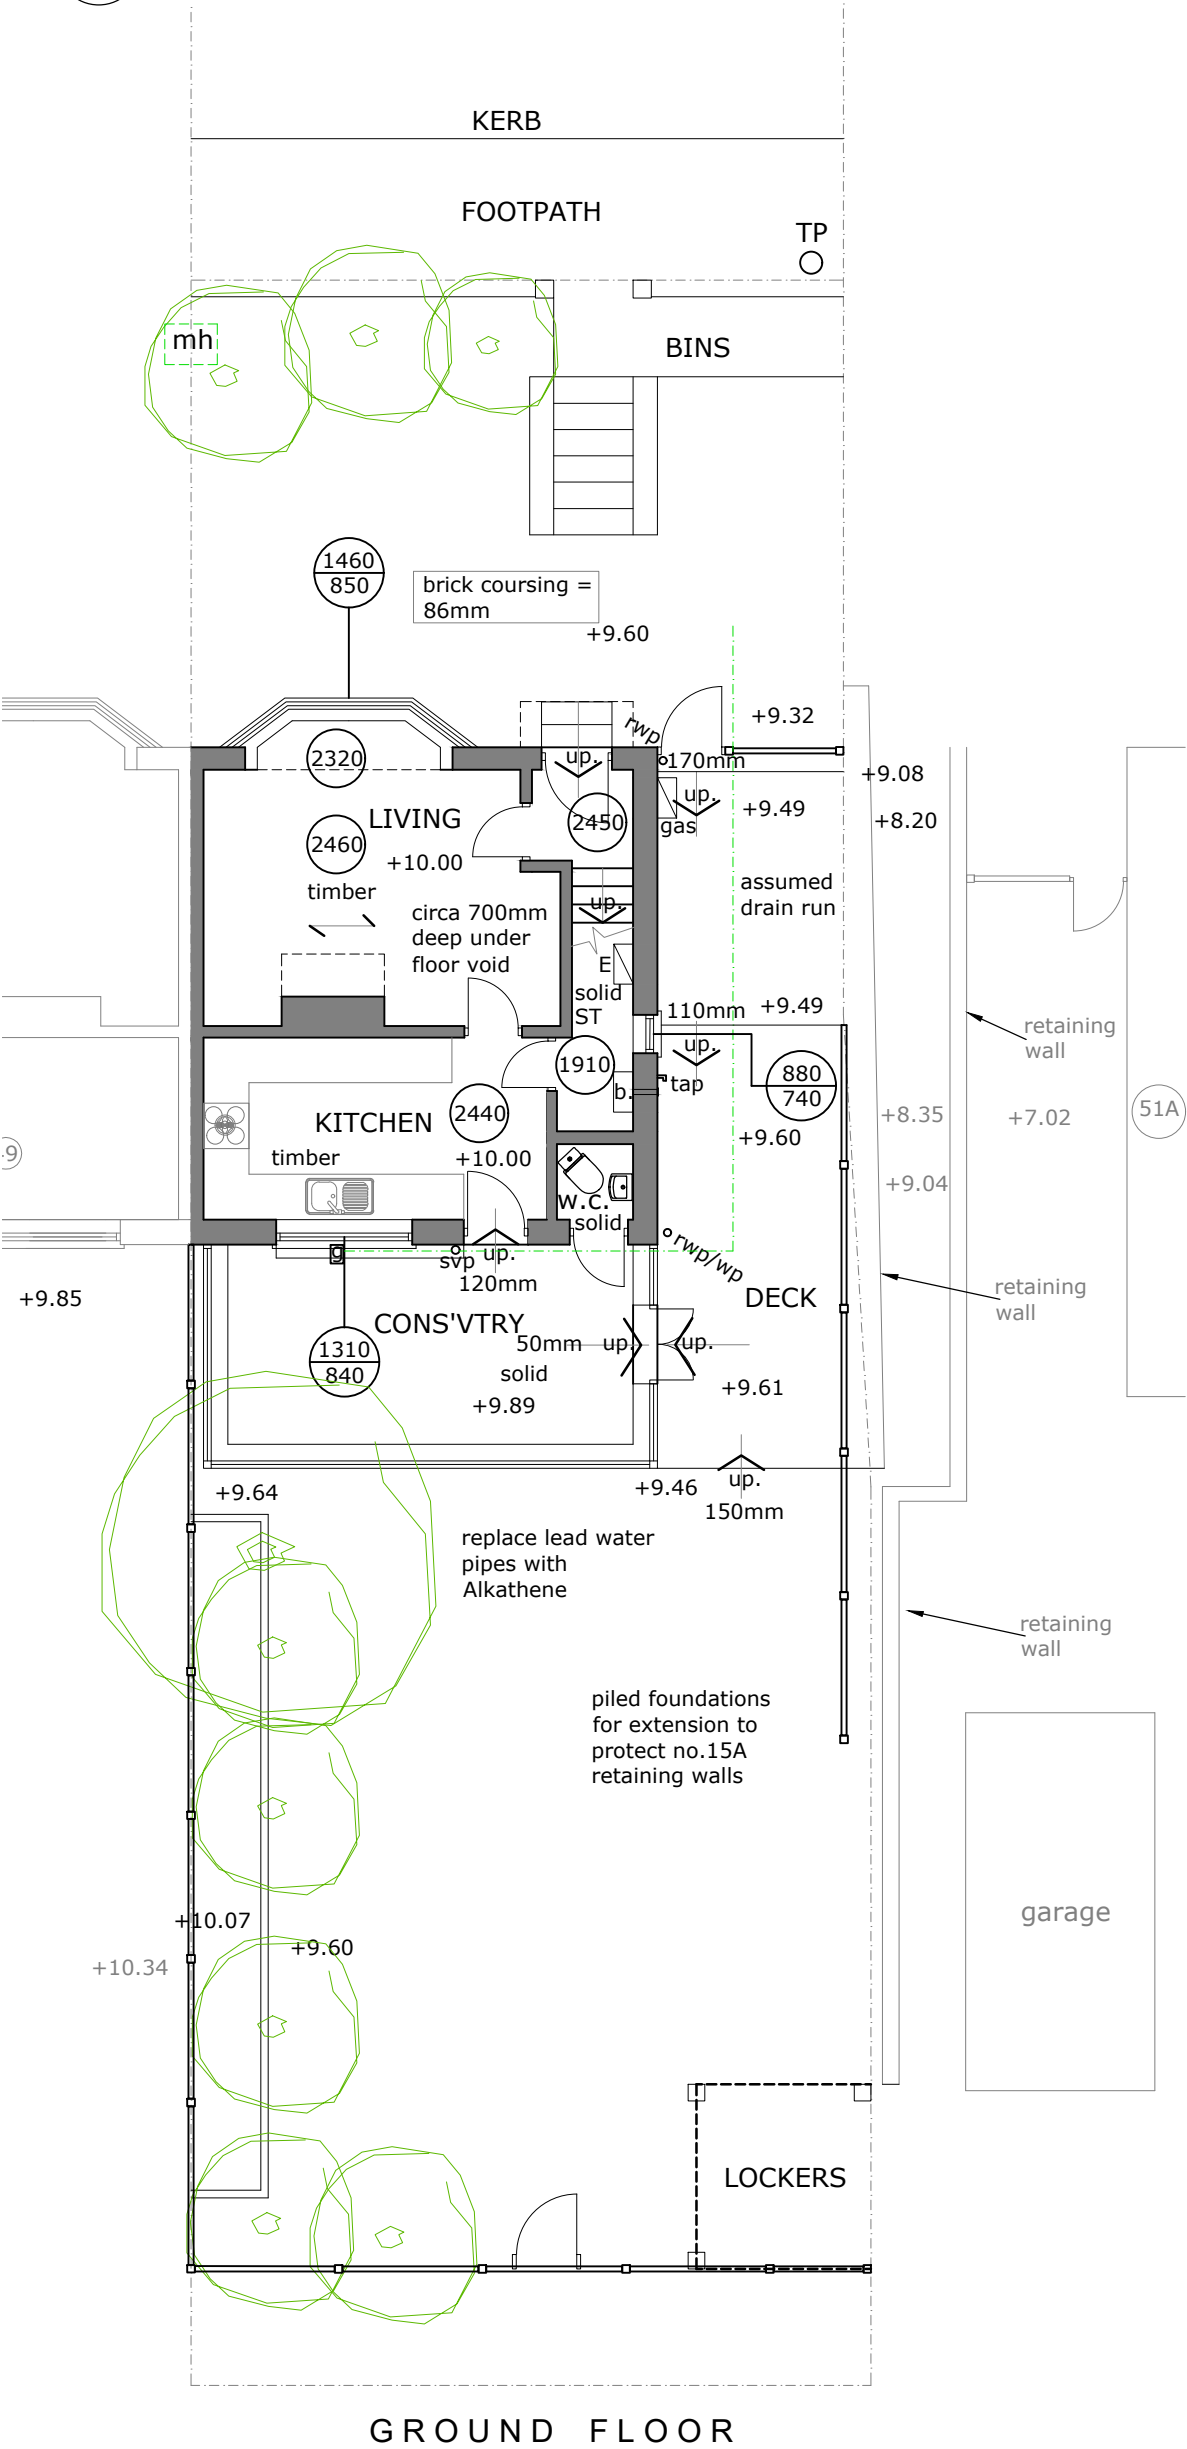


 

2640mm GF to FF

13 R

2530mm FF to loft

1900mmloft deck to ridge

FIRST FLOOR



PRIDE RD.

The architect your home deserves

www.prideroad.co.uk @lisaraynes 07989 744 336 lisa@prideroad.co.uk

Client:	Kerry McAtkin				
Project:	51 Mountside Crescent Manchester M25 3JF				
Drawing:	Existing Floor Plans				
Scale @ A3	Date:	Drawn:	Job no:	Drawing No.	
1:100	07.07.22	BR	J862	01	