


Key:


01	Red facing brick, stretcher bond
02	Composite vertical cladding in natural oak
03	Feature projected brick banding
04	Garage doors, natural oak to match cladding
05	Aluminium framed glazing
06	Porch front door, natural oak to match cladding
07	Engineering brick
08	PPC pressed aluminium coping, black
09	Bullnosed brick to curved corner

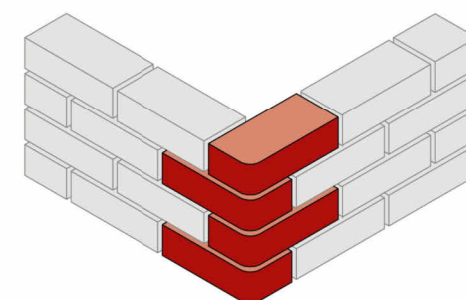

BULLNOSE BRICK

A	241106	ADDED PARTY WALL ELEVATION FOR PLANNING
-	241022	ISSUED FOR PLANNING
REV	DATE	AMENDMENT


KEY PLAN

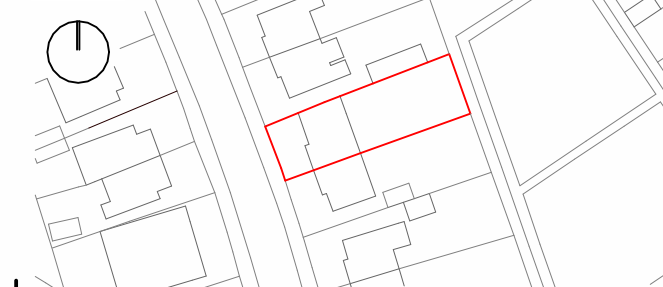

TITLE

28 POLEFIELD ROAD
PRESTWICH
M25 2GN

LOGO

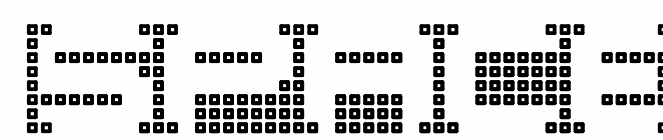

SPACE | ARCHITECTURE+PLANNING
THE OLD TOWN HALL | LAPWING LANE | DIDSbury

LOCATION M20 2NR WEBSITE www.spaceap.com
PHONE +44 (0) 161 713 2718 E-MAIL info@spaceap.com

DRAWING

PROPOSED ELEVATIONS

SCALE@A1 DATE 27/08/24 ORIGINATOR OC CHECKED SPT AUTHORISED SPT

STATUS
PLANNING

DRAWING NO. 0290_21_200 REV A


Key plan:

02

03

01

04

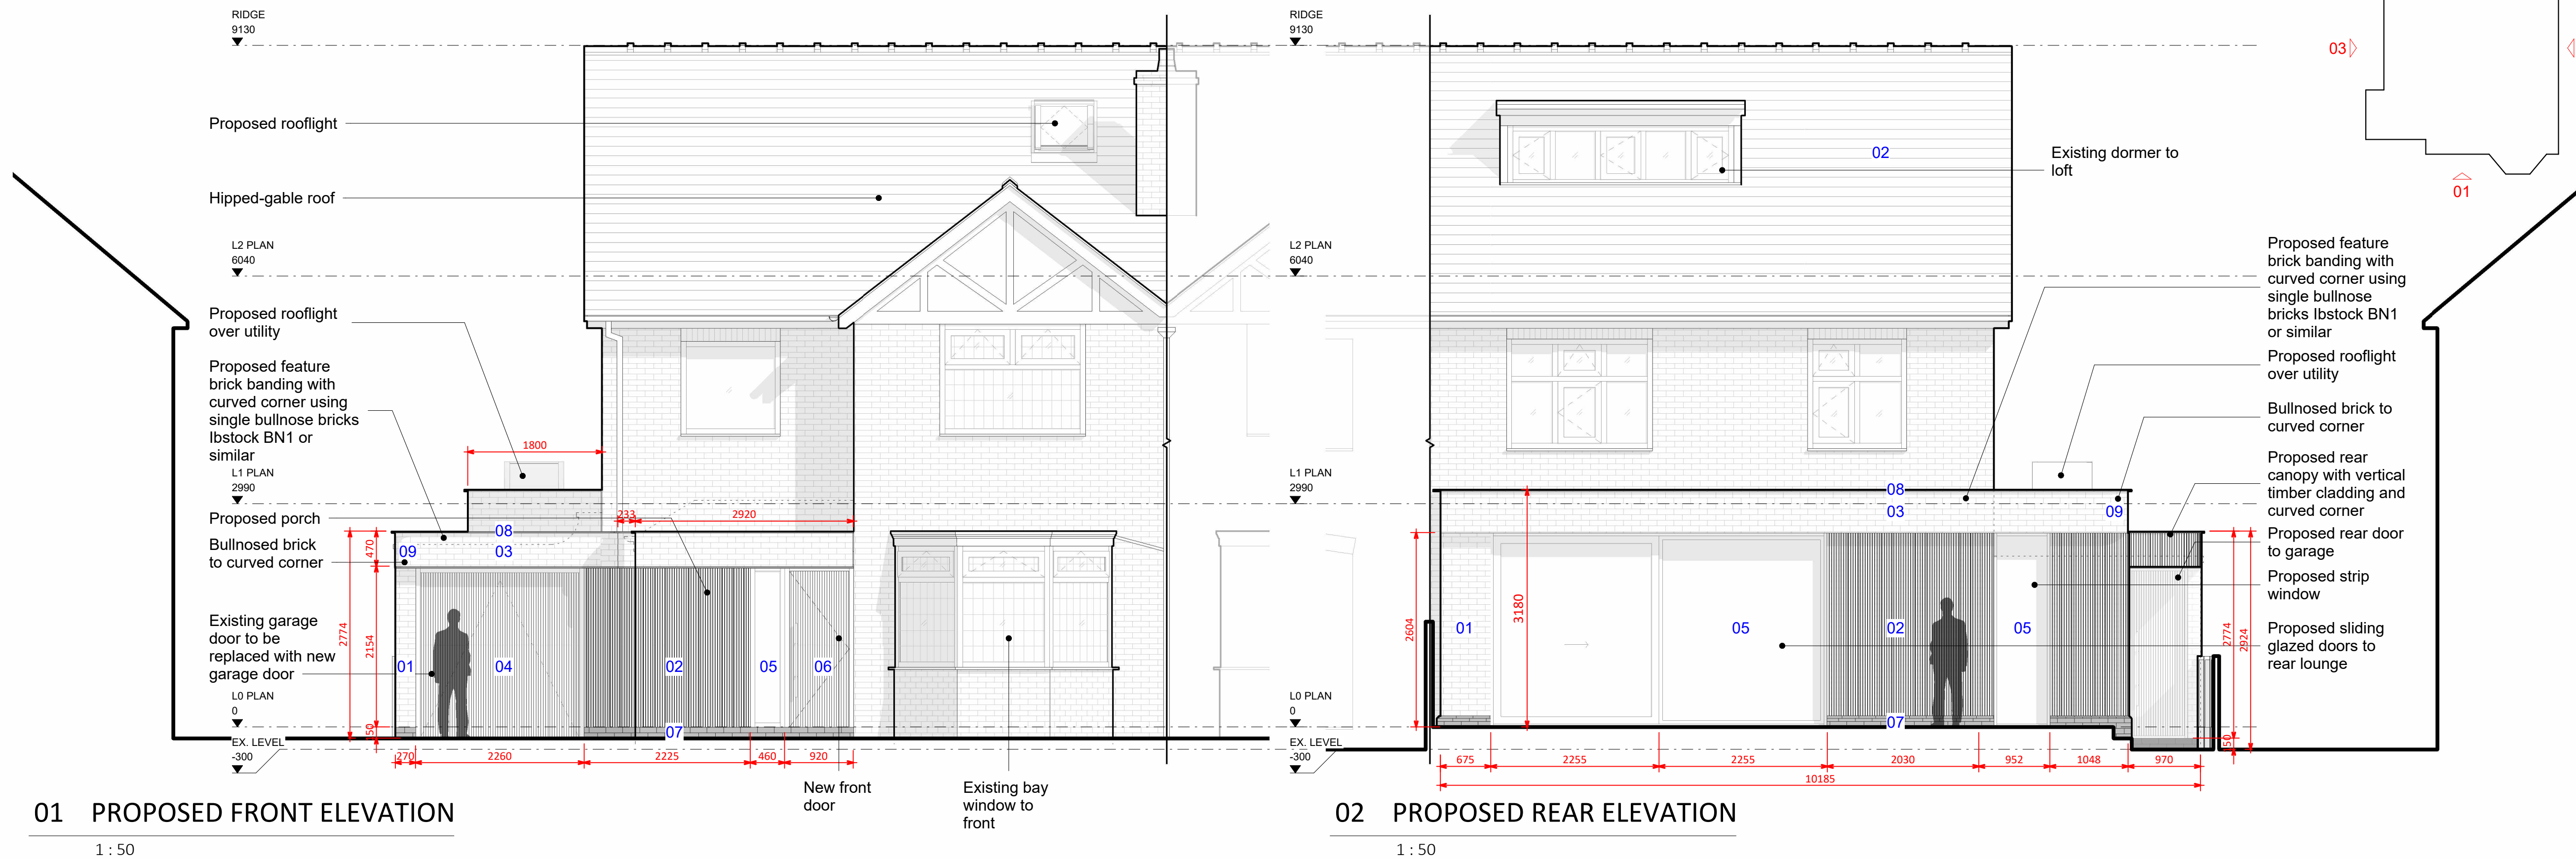


01 PROPOSED FRONT ELEVATION

1 : 50

02 PROPOSED REAR ELEVATION

1 : 50

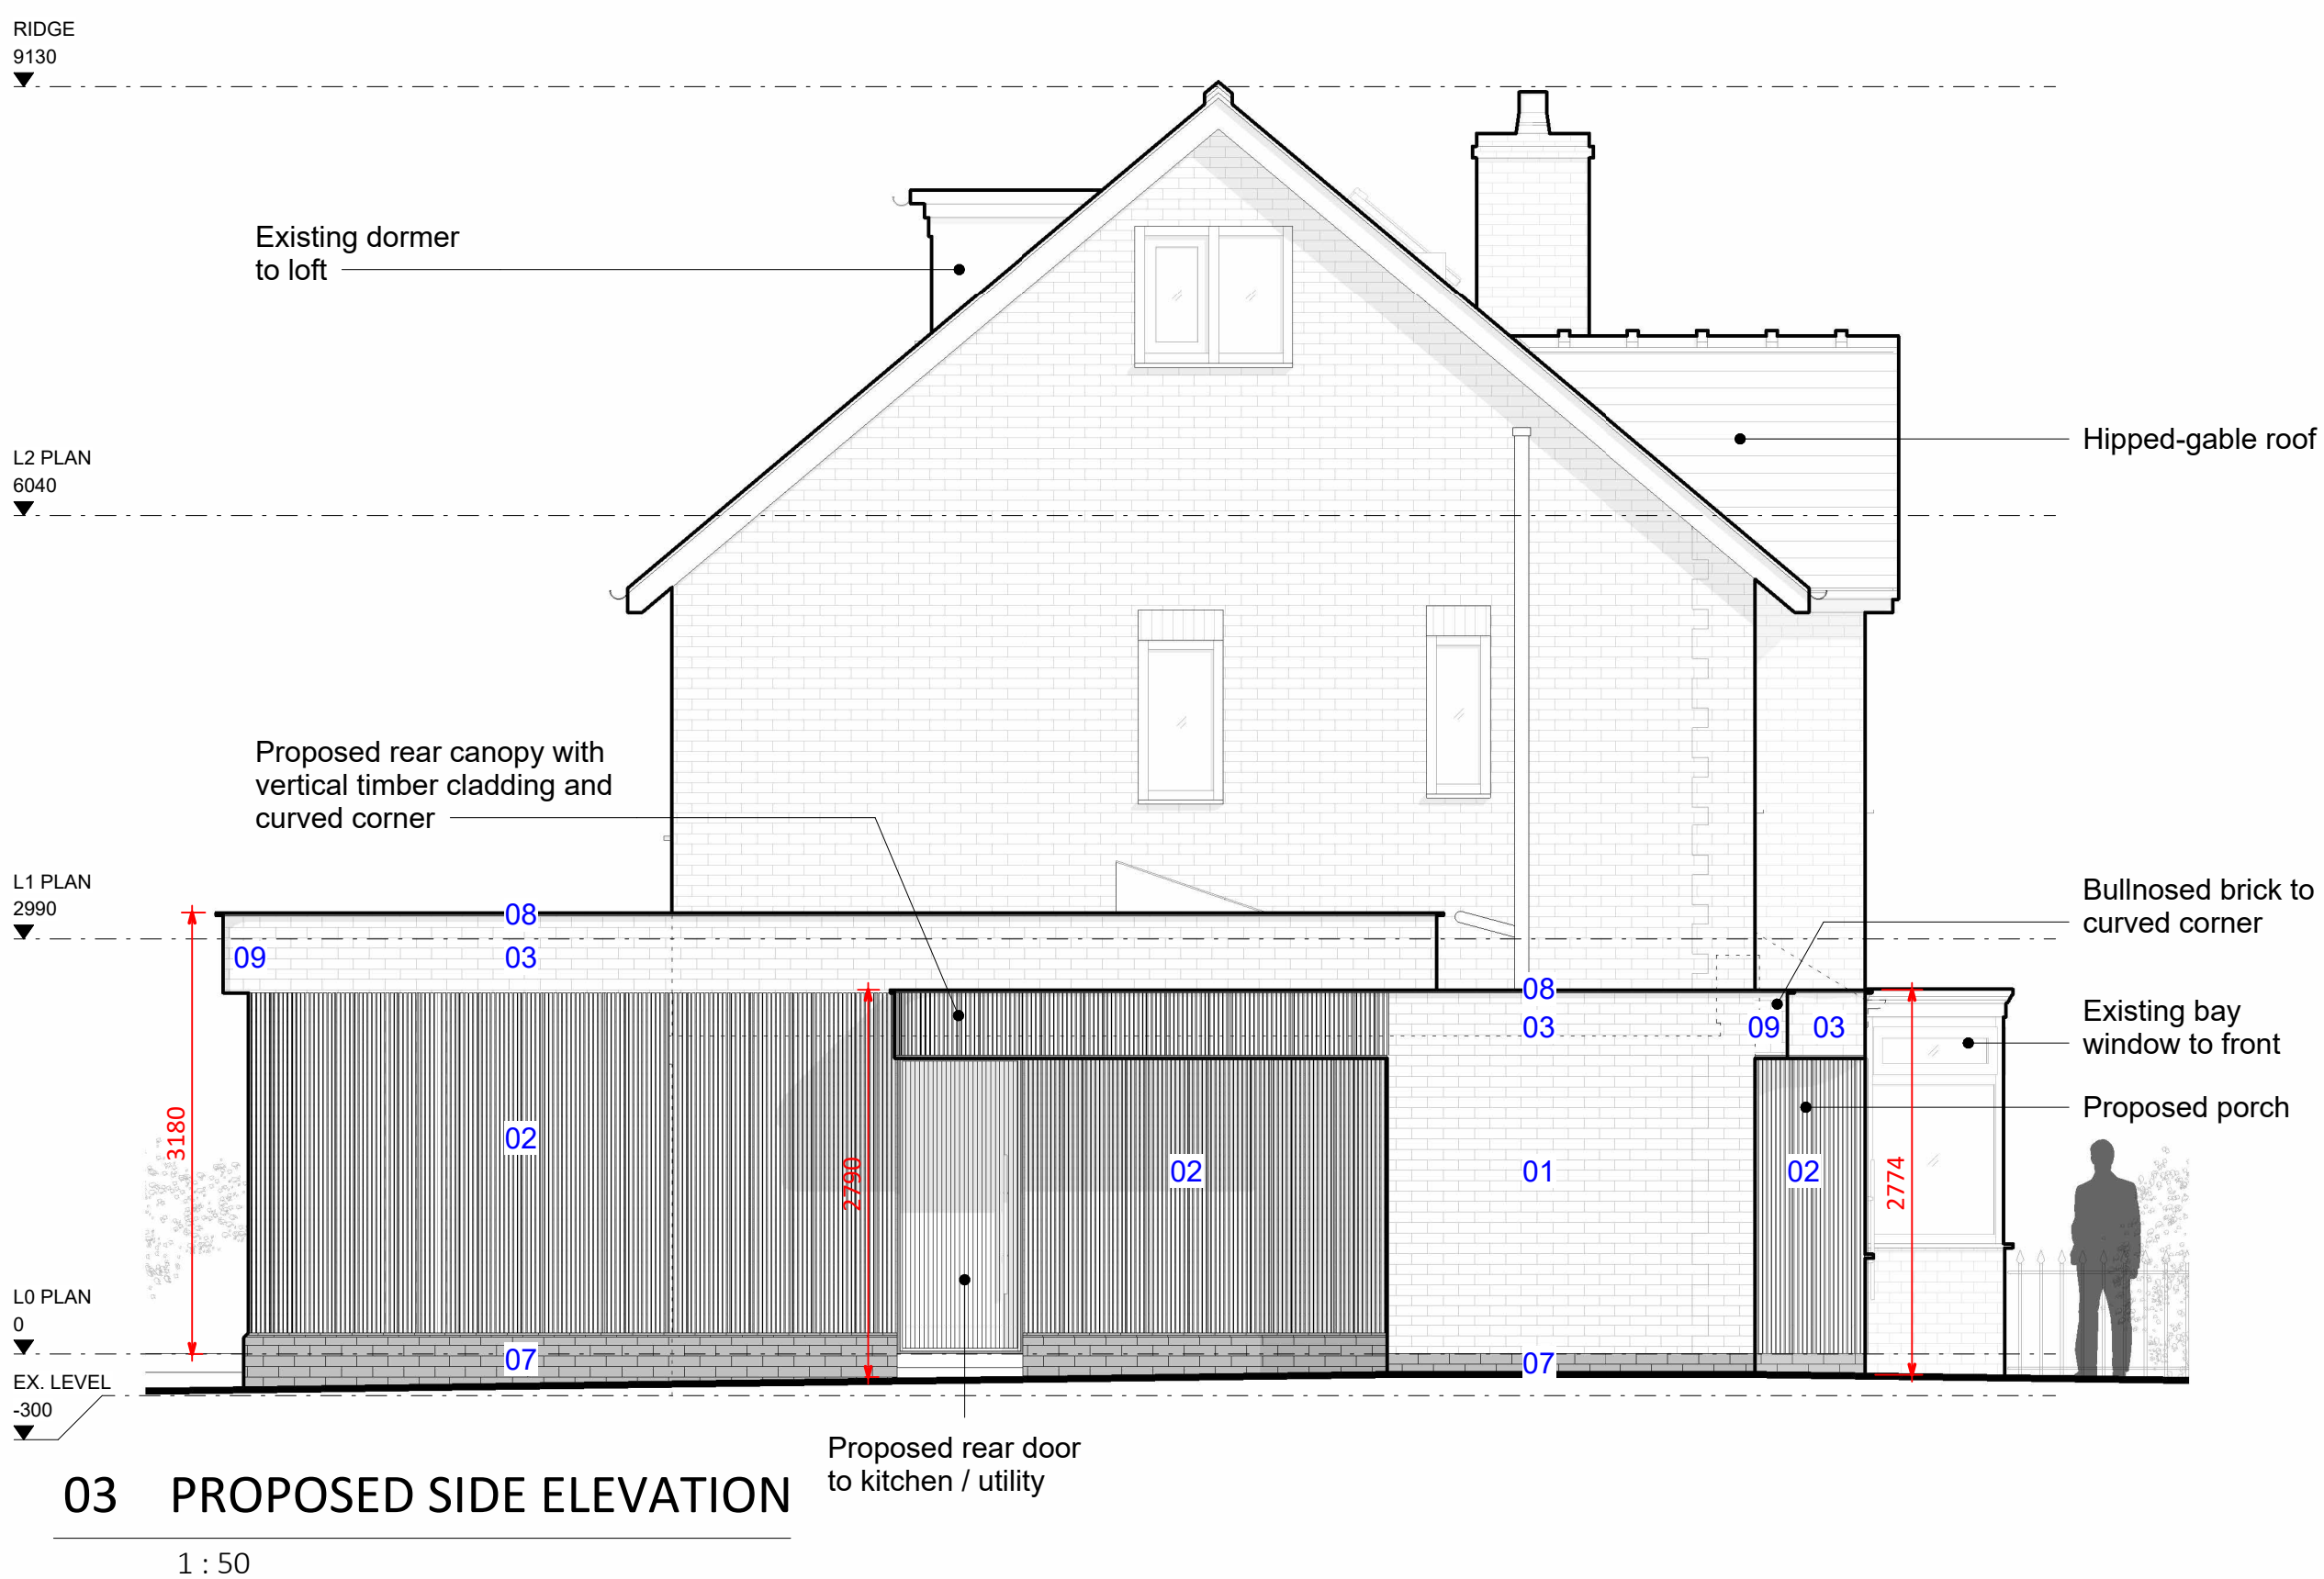

03 PROPOSED SIDE ELEVATION

1 : 50

04 PROPOSED PARTY WALL ELEVATION

1 : 50

0 1 2 5m