



ALL DIMENSIONS ARE FOR REFERENCE PURPOSES ONLY DISCRPENCIES ARE TO BE REPORTED TO THE DRAWINGS AUTHOR. DO NOT SCALE FROM DRAWING.

- KEY
- EXISTING TIMBER FENCE (2M HIGH FROM GROUND LEVEL)
 - PROPOSED TIMBER SCREENING FIXED ON TOP OF EXISTING TIMBER FENCE (2M HIGH FROM GROUND LEVEL)
 - EXISTING DROPPED KERB TO BE EXTENDED
 - RAISED PATIO

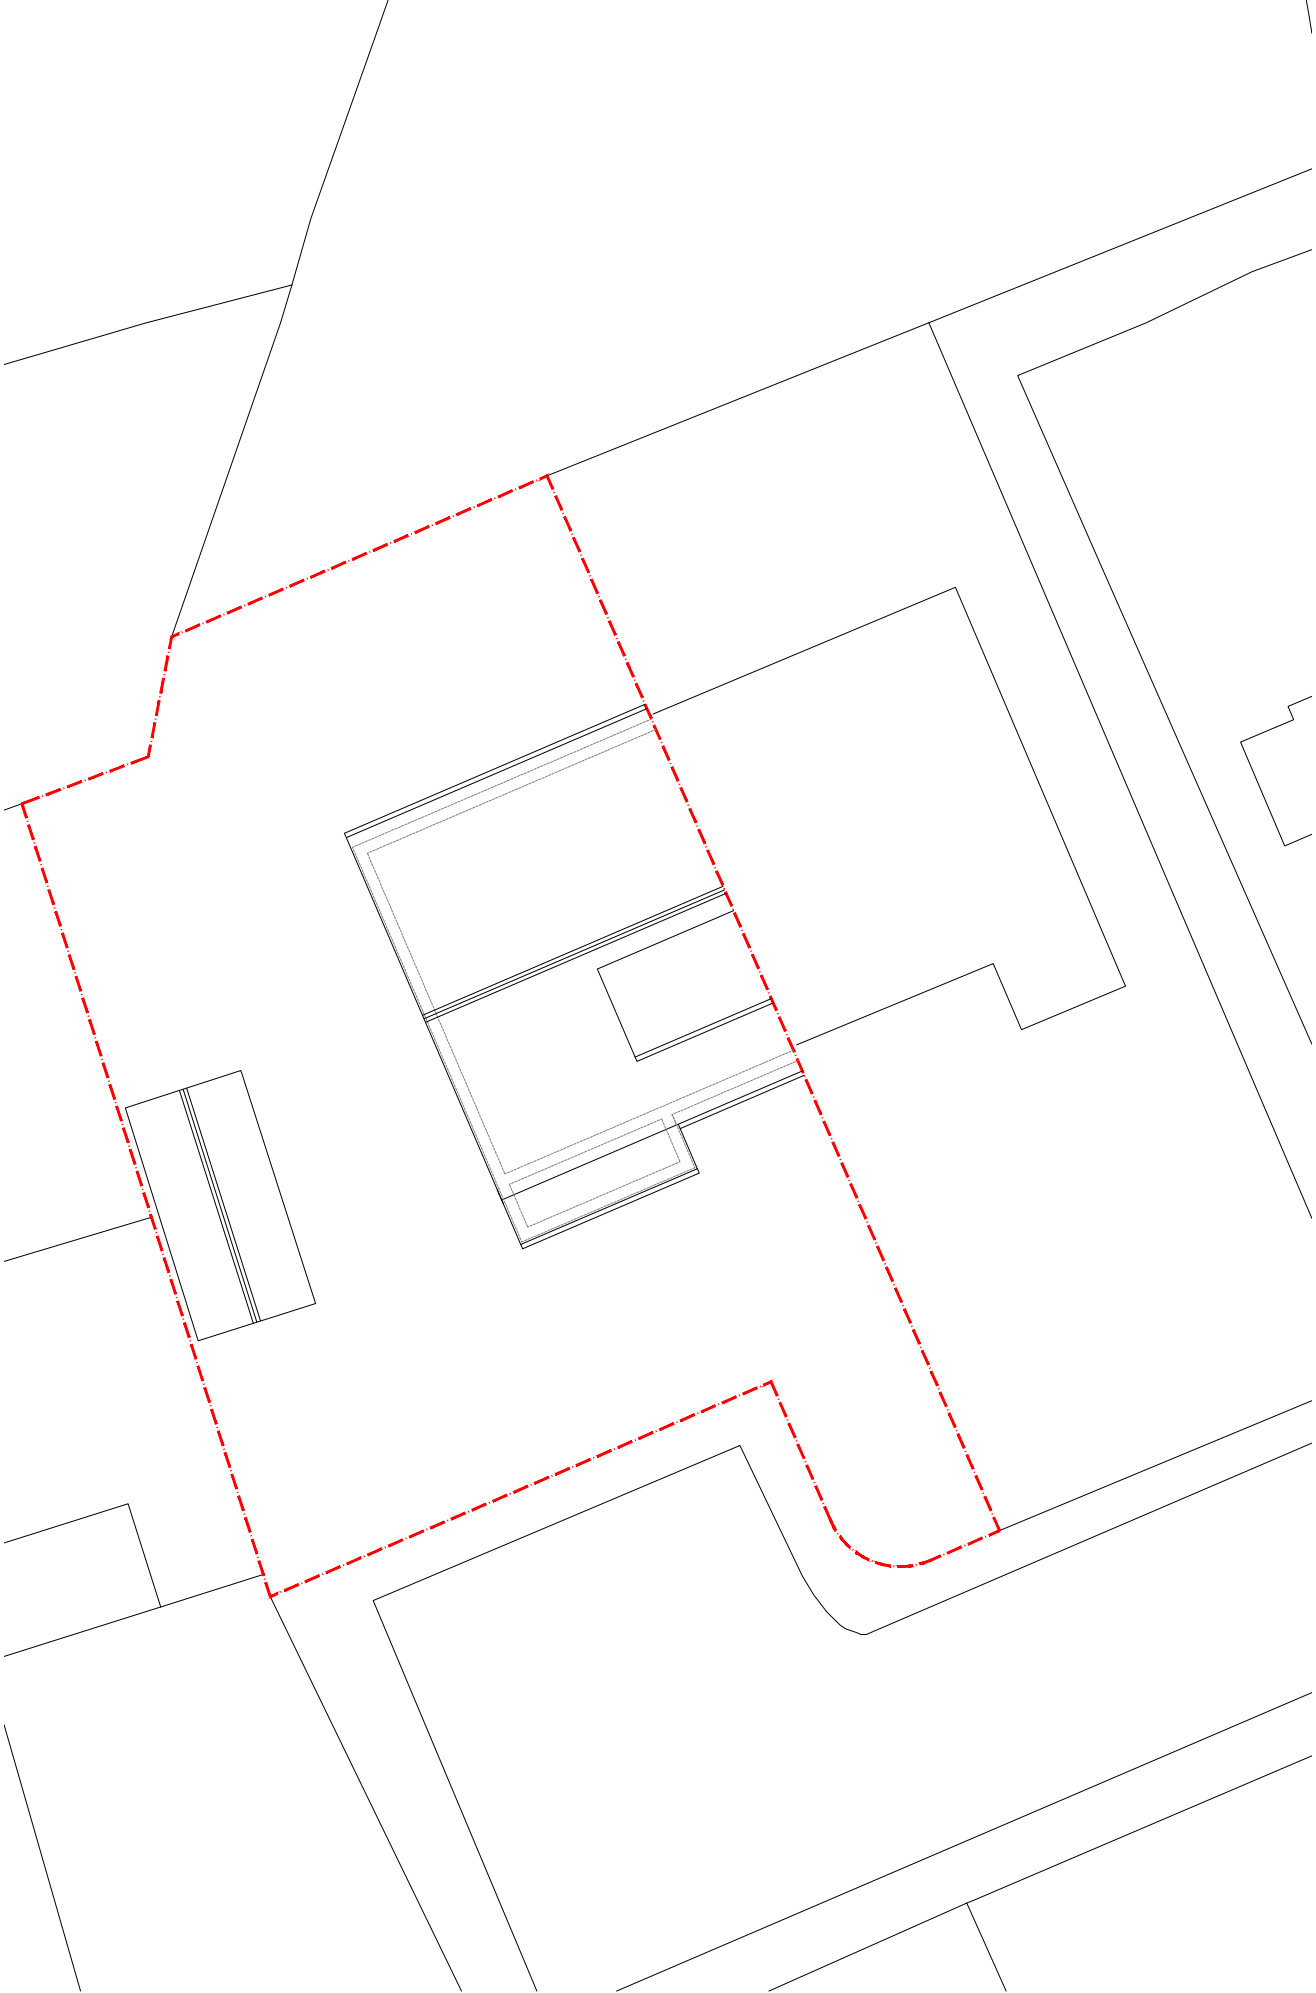

EXISTING SITE PLAN
1:200

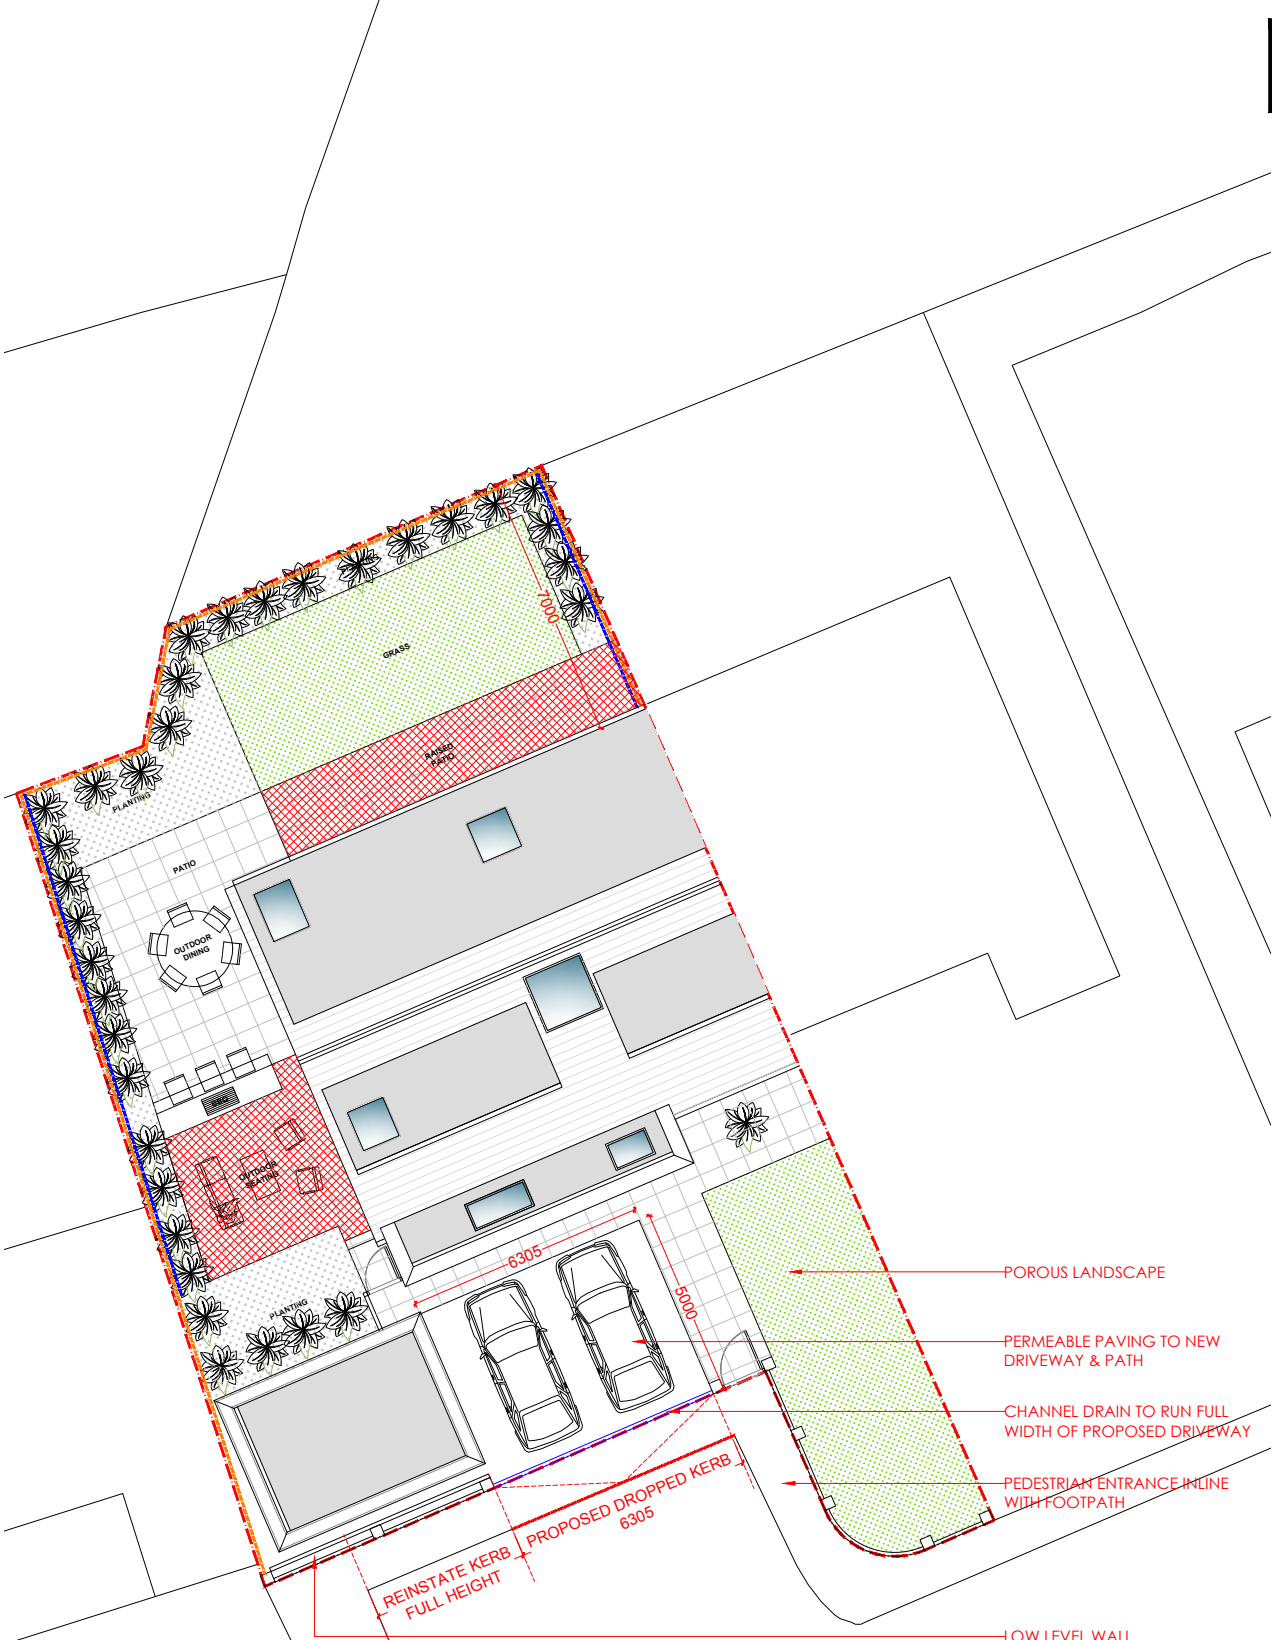

PROPOSED SITE PLAN
1:200

B	19/08/22	Additional notation and detail added as per highways request.	SFW	PDP
A	05/07/22	Key added denoting boundary treatment, dropped kerb and raised patio.	SFW	PDP

Rev	Date	Description	Rev By	Chk'd By
Project Title				
36 SANDRINGHAM DRIVE GREENMOUNT BURY BL8 4DJ				
Client				
MR JOYCE				
Status				
PLANNING				
Scale		1:200	Drawing Size	
			A3	
Drawn By	SFW	Checked By	PDP	Date
				04/22
Drawing Title				
SITE AND ROOF PLANS				
Job-Dwg No				
475BUR-101B				

ABODE
MANCHESTER | 0161 711 0858
No.1 Spinningfields, WeWork (Abode)
Quay Street, Manchester, M3 3JE
LONDON | 020 3053 8255
1 Knightsbridge Green, 7th Floor, Office 7.02
London, SW1X 7NE
info@abode-architecture.co.uk | www.abode-architecture.co.uk