



ALL DIMENSIONS ARE FOR REFERENCE PURPOSES ONLY DISCRPENCIES ARE TO BE REPORTED TO THE DRAWINGS AUTHOR. DO NOT SCALE FROM DRAWING.

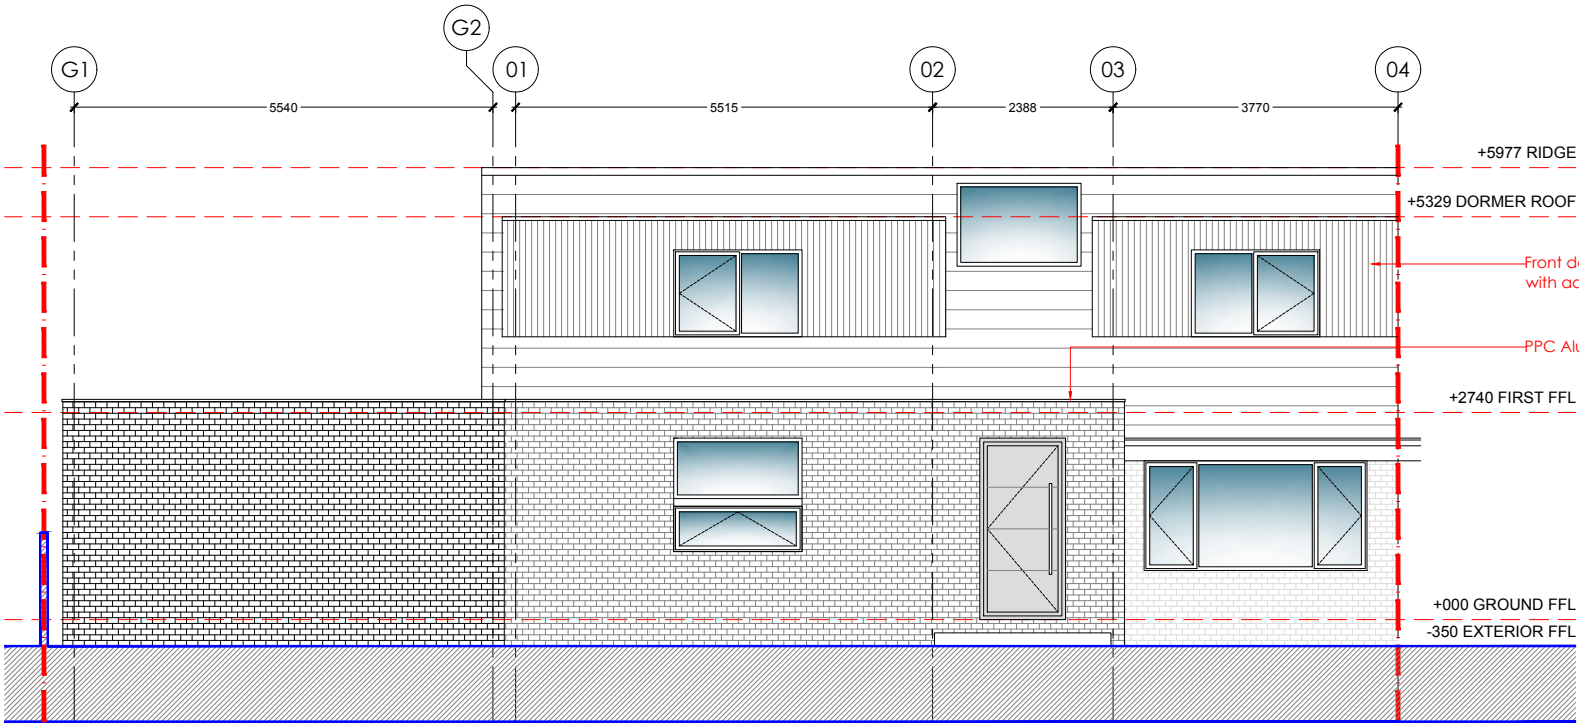

- FACING BRICKWORK (TO MATCH EXISTING)
- ECOSCAPE SLATTED BOARD CLADDING SPICED OAK (SUBJECT TO BUILDING REGULATIONS APPROVAL)
- SLATE
- PROPOSED GLAZING

PROPOSED FRONT ELEVATION
1:100

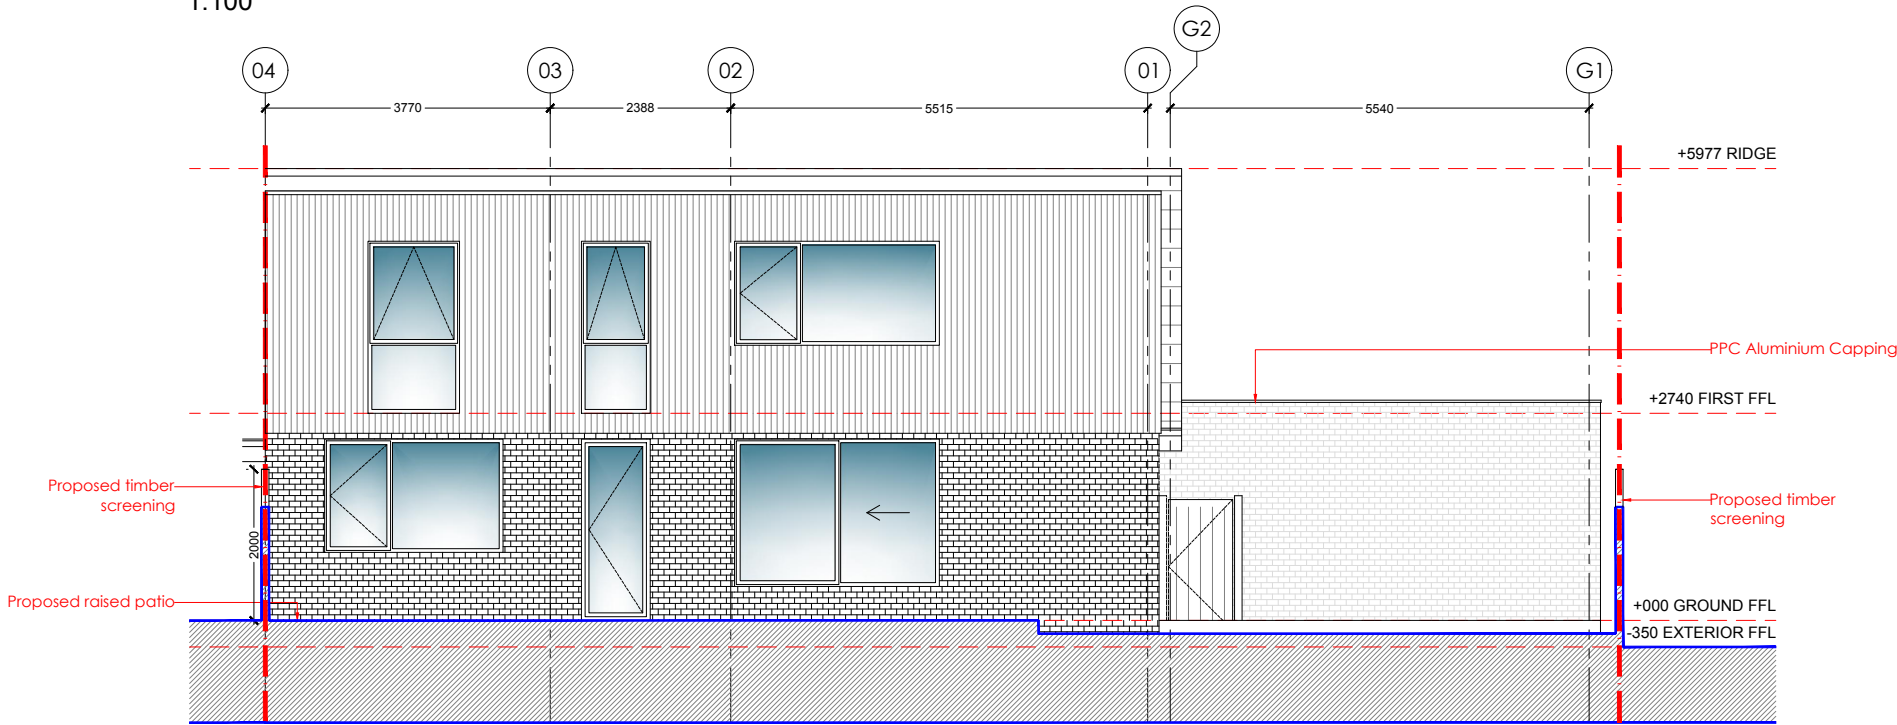

PROPOSED REAR ELEVATION
1:100

C	19/08/22	Materials key and capping note added.	SFW	PDP
B	11/07/22	Updates inline with plan amends.	SFW	PDP
A	05/07/22	Raised patio and boundary treatment denoted.	SFW	PDP

Rev	Date	Description	Rev By	Chk'd By
-----	------	-------------	--------	----------

Project Title	36 SANDRINGHAM DRIVE GREENMOUNT BURY BL8 4DJ
---------------	---

Client	MR JOYCE
--------	----------

Status	PLANNING
--------	----------

Scale	1:100	Drawing Size	A3
-------	-------	--------------	----

Drawn By	SFW	Checked By	PDP	Date	03/22
----------	-----	------------	-----	------	-------

Drawing Title	PROPOSED ELEVATIONS
---------------	---------------------

Job-Dwg No	475BUR-106C
------------	-------------

ABODE
MANCHESTER 0161 711 0858 No.1 Spinningfields, WeWork (Abode) Quay Street, Manchester, M3 3JE
LONDON 020 3053 8255 1 Knightsbridge Green, 7th Floor, Office 7.02 London, SW1X 7NE
info@abode-architecture.co.uk www.abode-architecture.co.uk