



15 RUSKIN ROAD, PRESTWICH

PLANNING APPROVAL

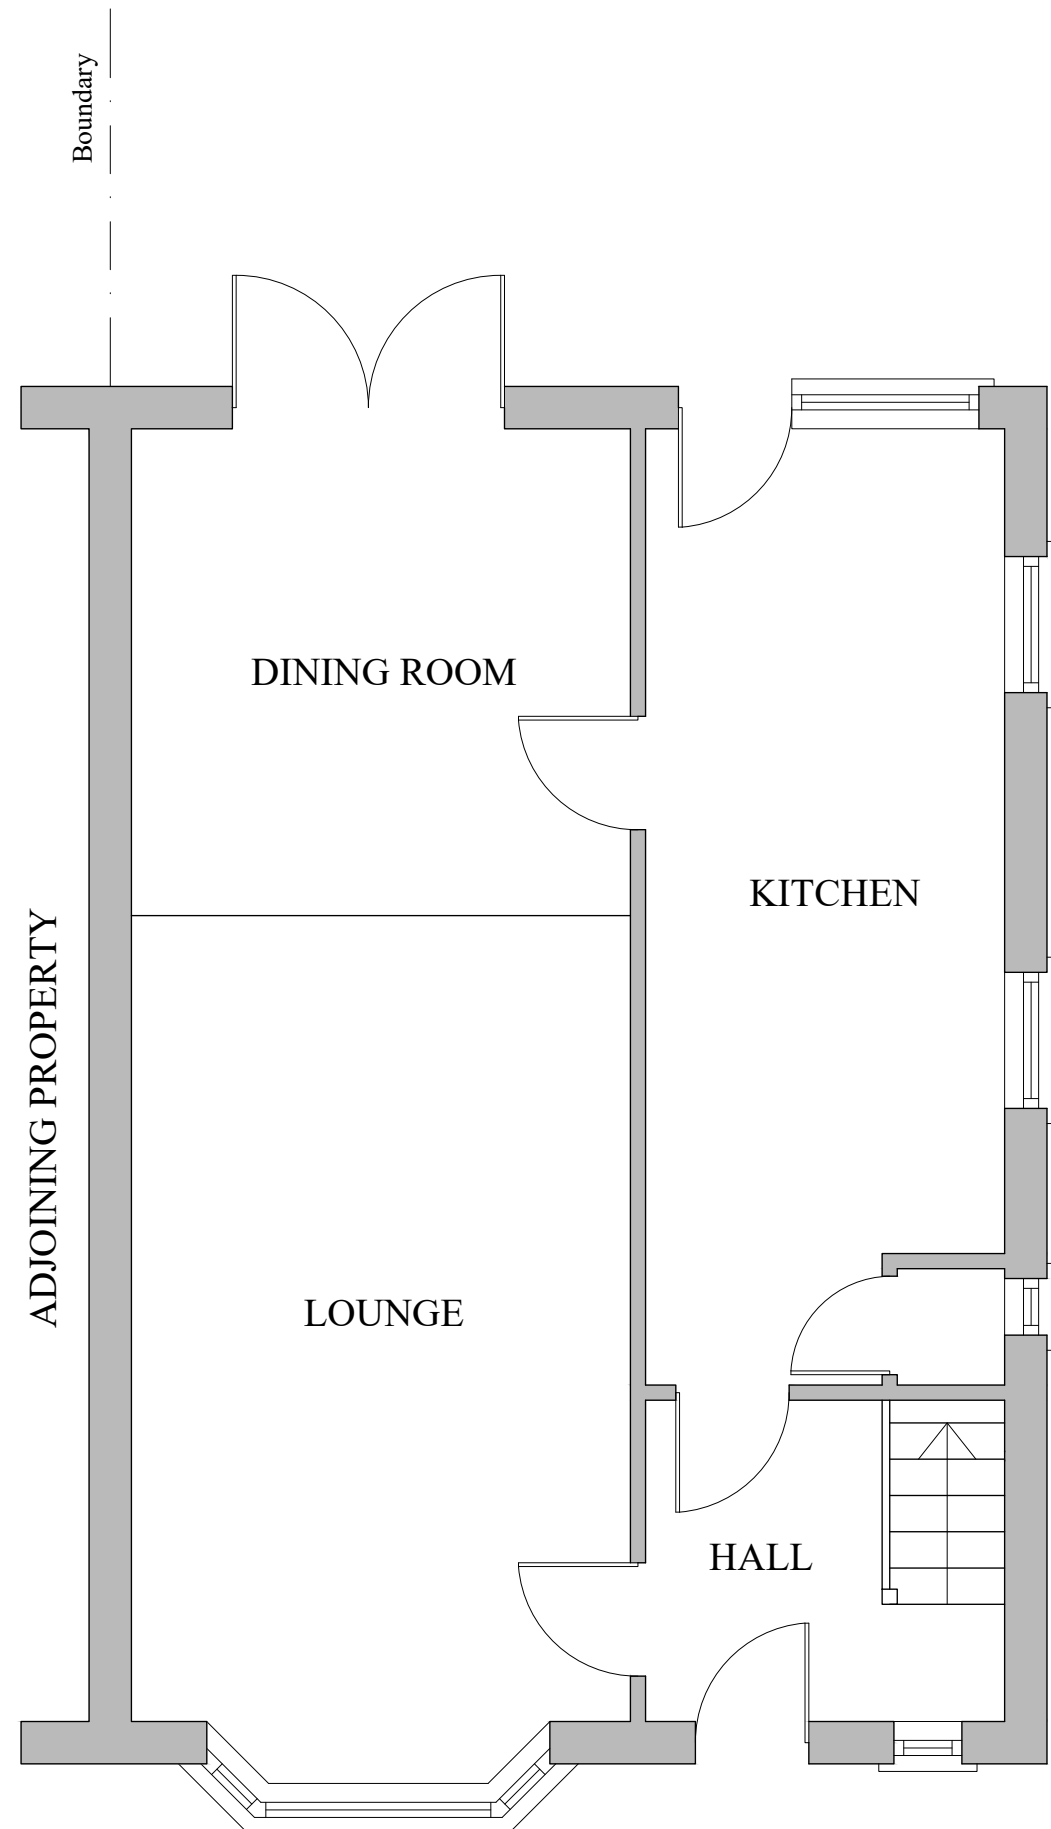


EXISTING GROUND FLOOR LAYOUT
(SCALE 1:50)

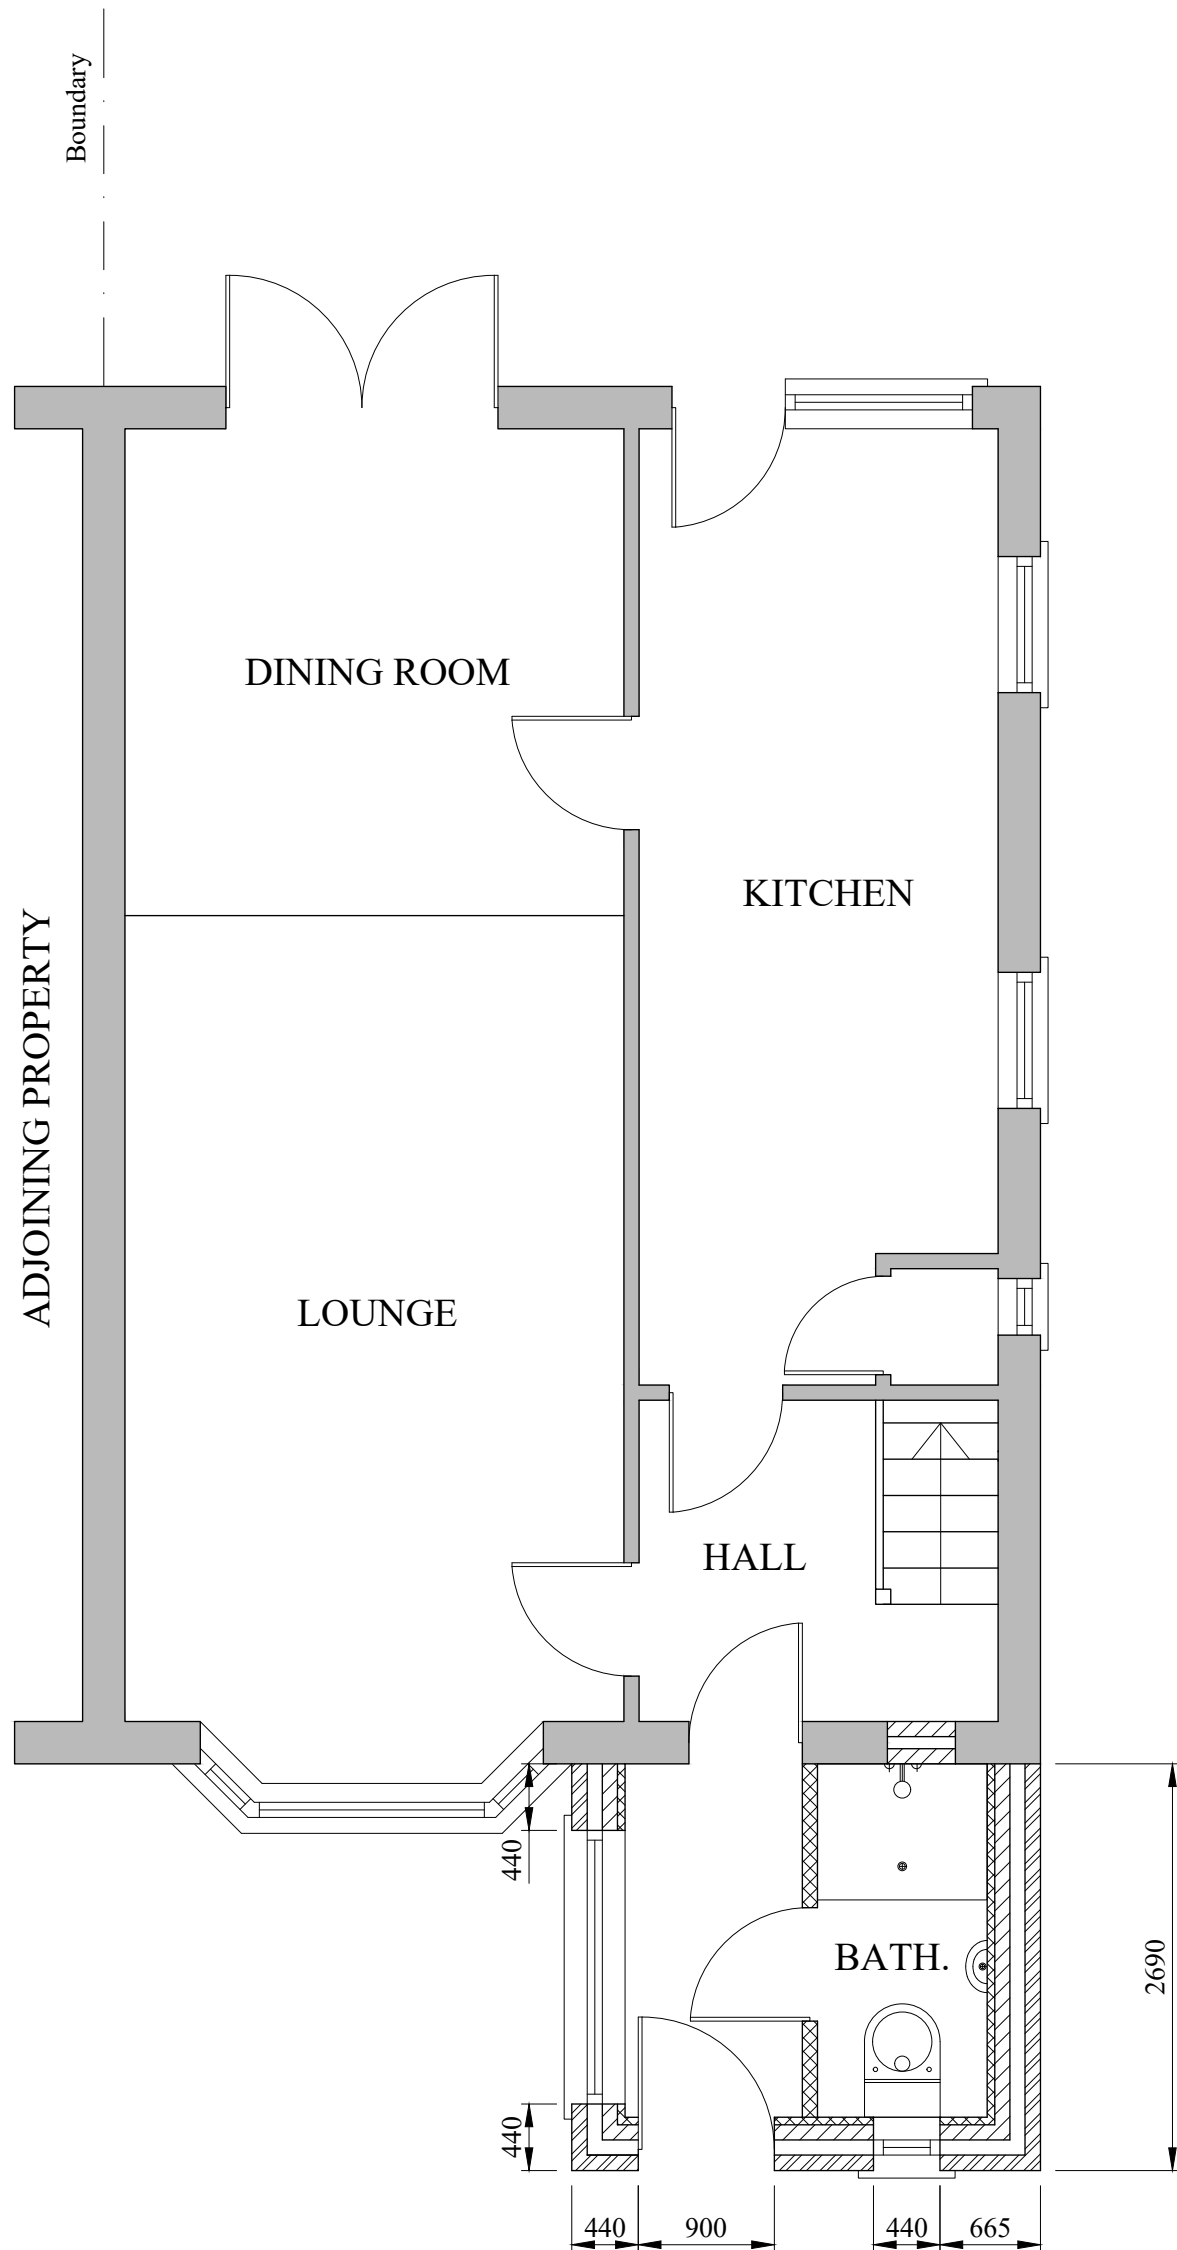


PROPOSED GROUND FLOOR LAYOUT
(SCALE 1:50)




PROPOSED SITE PLAN
(SCALE 1:100)

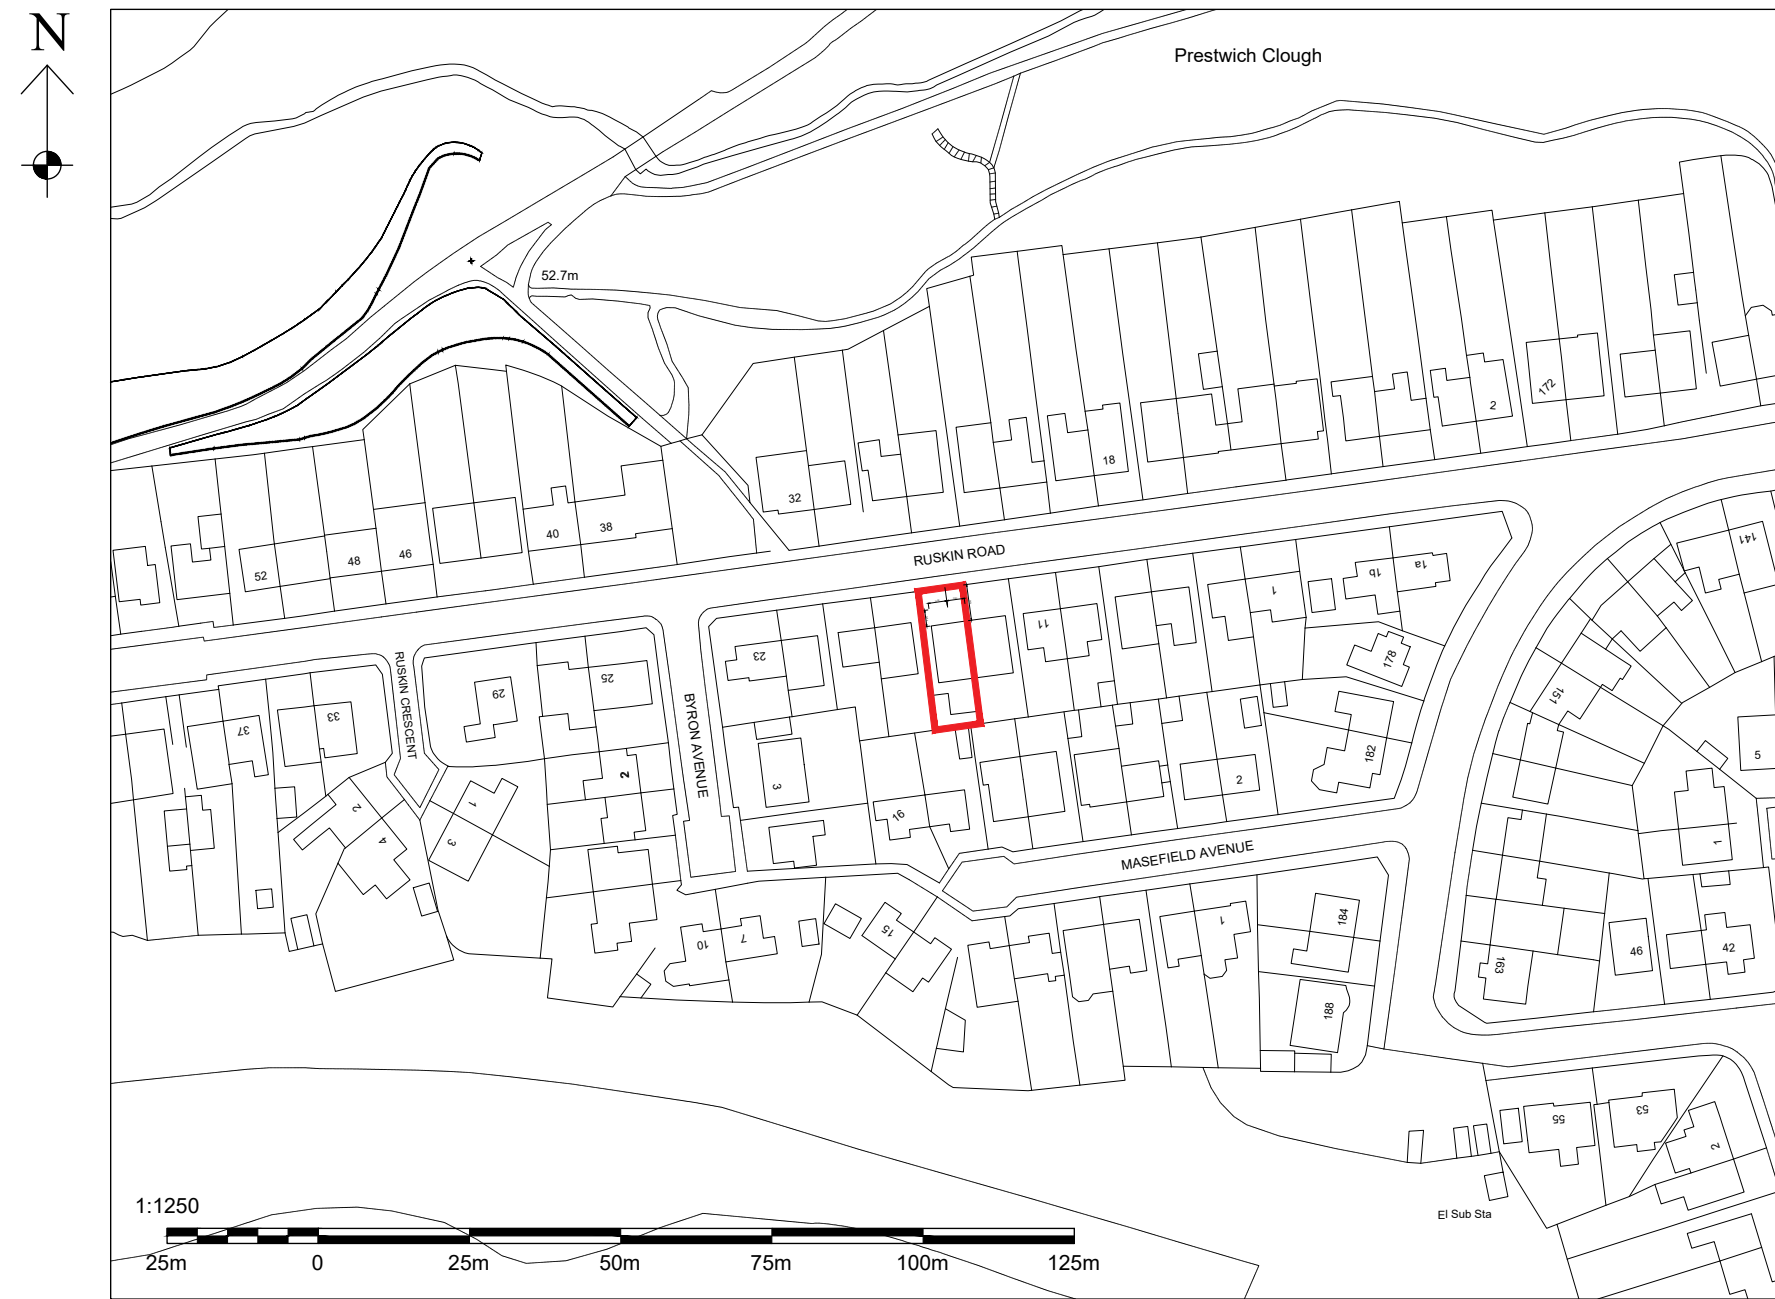

LOCATION PLAN
(SCALE 1:1250)

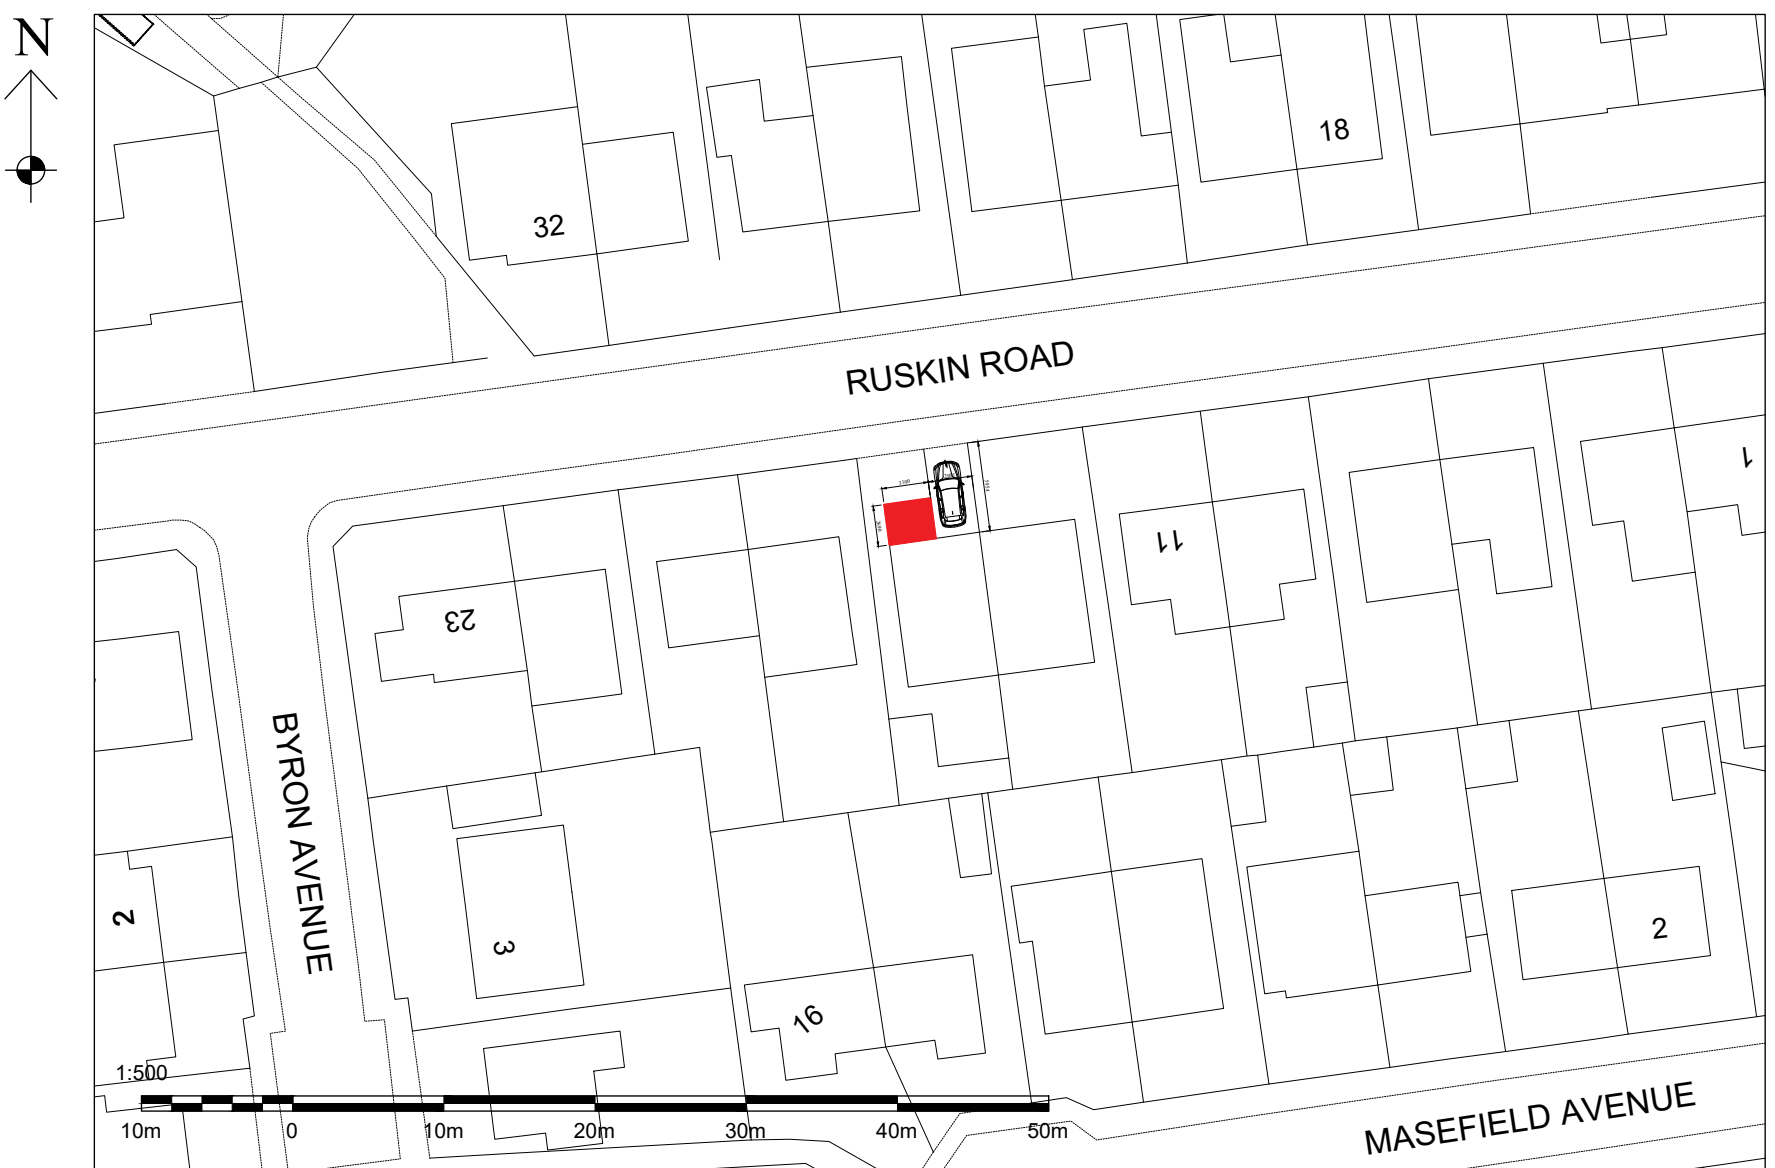

PROPOSED SITE PLAN
(SCALE 1:500)

 

A	11.01.24	ISSUED FOR PLANNING APPROVAL	
DRAWING STATUS:		PLANNING APPROVAL	
PROJECT:		15 RUSKIN ROAD PRESTWICH	
TITLE:		PROPOSED SINGLE STOREY FRONT EXTENSION	
SCALE @ SIZE:	STATUS:	DATE:	
1:50 @ A1 U.N.O	PLANNING APP.	JAN, '24	
PROJECT No:	DRAWING No:	REV:	
FB-001	001	A	