



- NOTES
- This drawing is copyright. No unauthorised copying of drawing without the express permission of the architect.
 - Do not scale from prints. Use figure dimensions only.
 - Contractors to check all dimensions on site prior to commencement of works.
 - All works to be carried out in accordance with current statutory Health and Safety Regulations.
 - This drawing is to be read in conjunction with all relevant consultants' and / or specialists' drawings / documents and any discrepancies or variations are to be notified to the architect before affected work commences.
- | REV. | AMENDMENTS | DATE |
|------|---|----------|
| A | Roof profiles revised | 10.07.22 |
| B | Dormers omitted. | 10.08.22 |
| C | Site Sections redrawn to reflect existing buildings and new building sections. Sightlines & dims added. | 13.11.22 |
| D | Roof profiles redrawn to suit revised elevations | 11.12.22 |

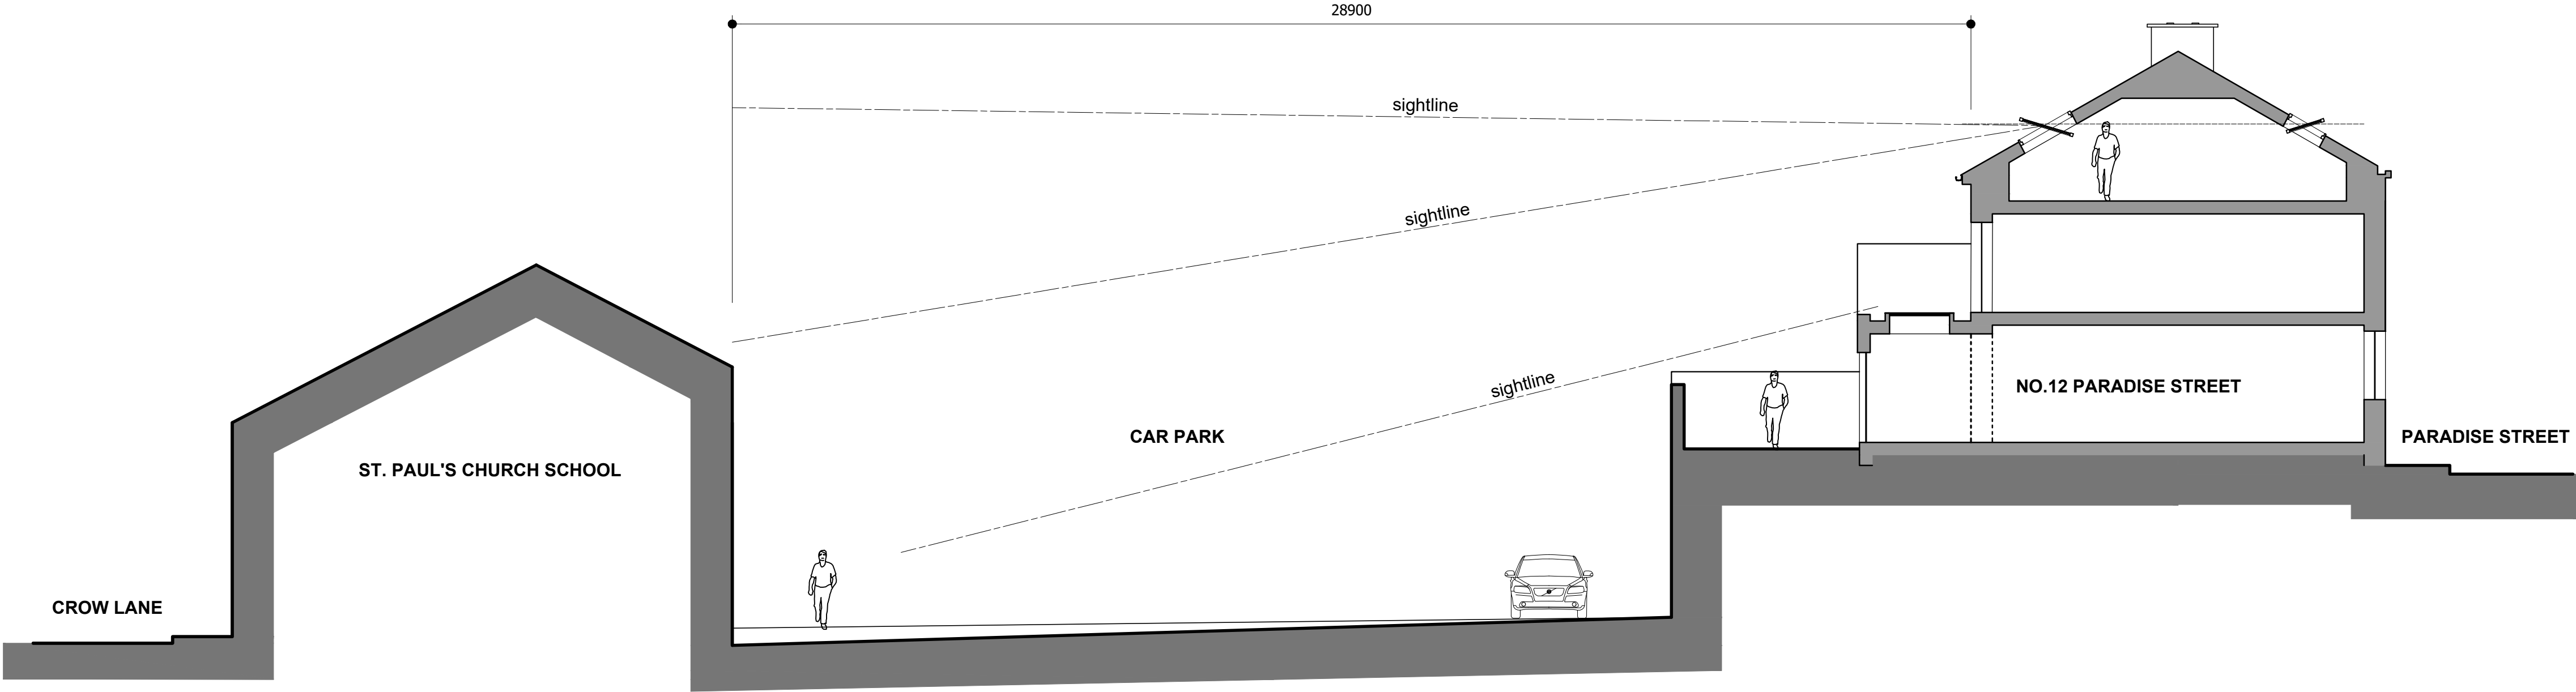

SITE SECTION A - A
THROUGH NO.12 PARADISE STREET

PROPOSED SITE PLAN WITH ANGLED SECTIONS
1:500

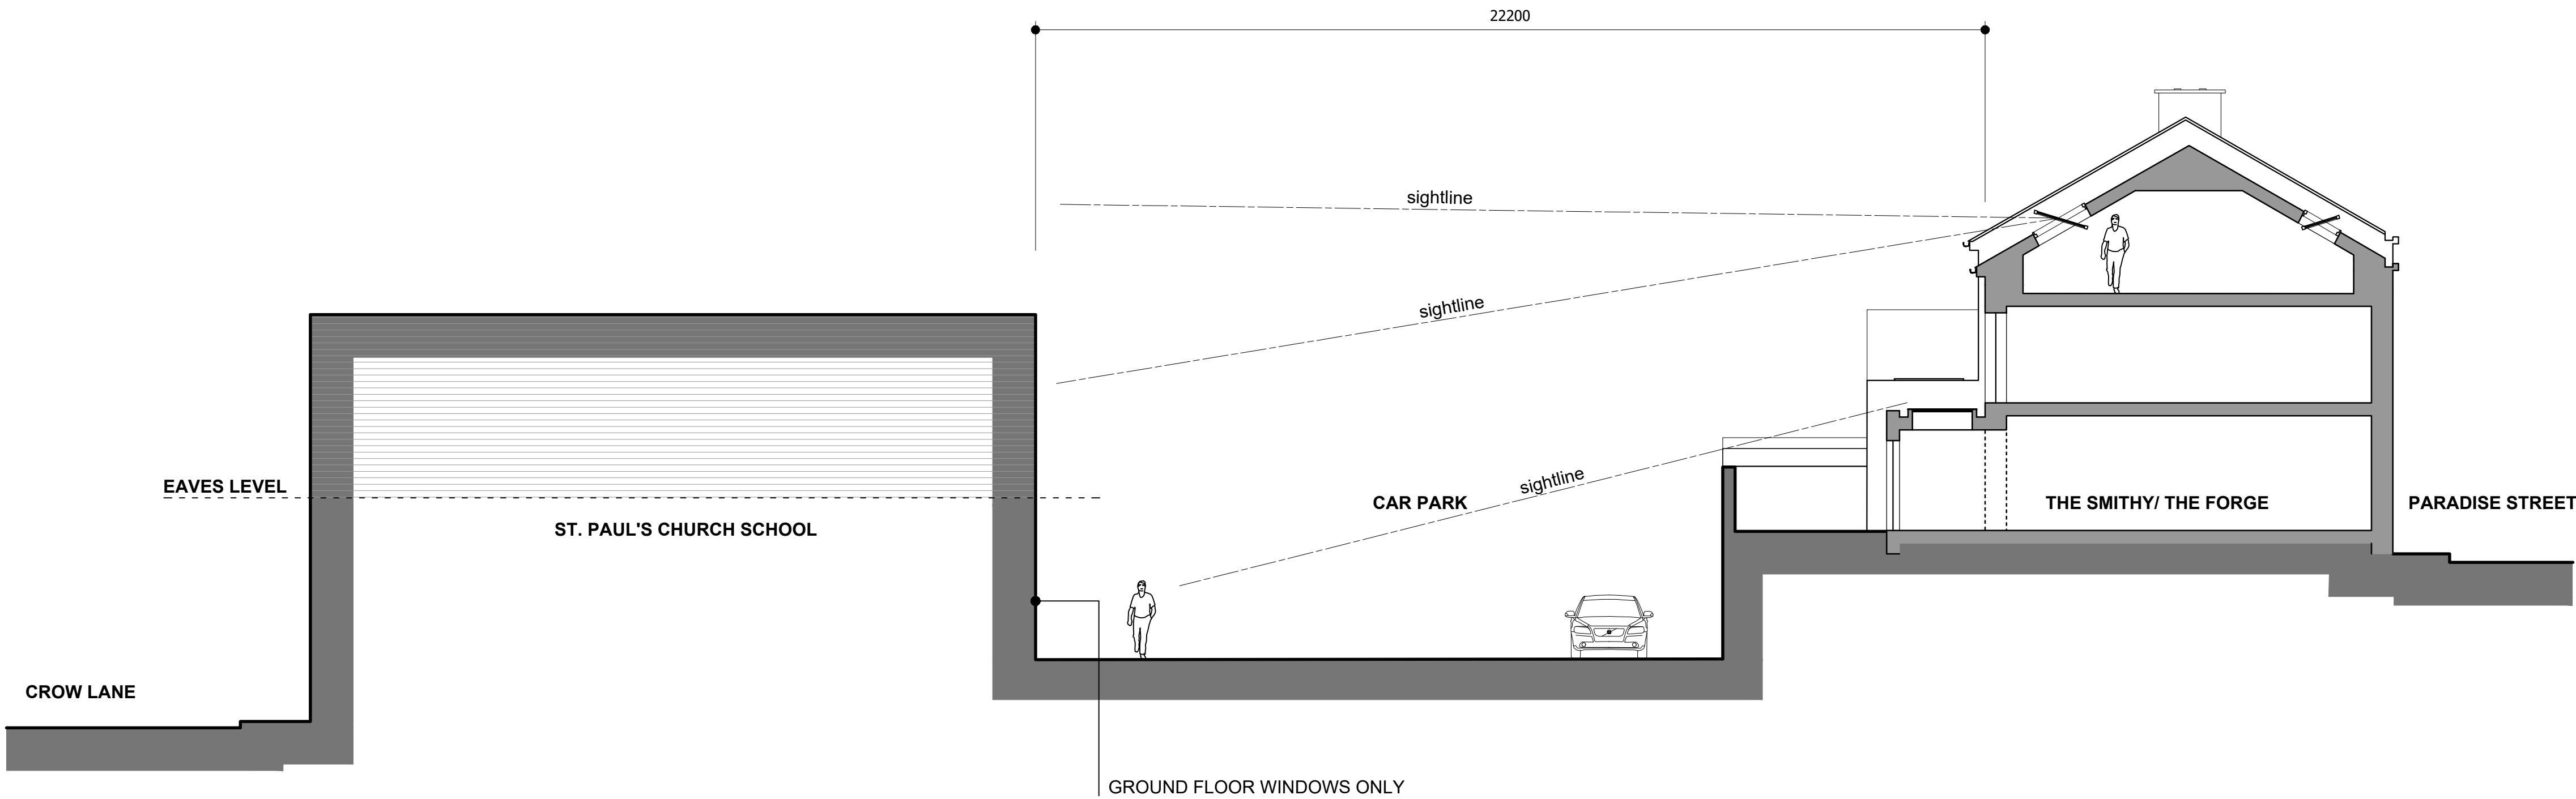

SITE SECTION B - B
THROUGH THE SMITHY/THE FORGE

Project	PARADISE STREET, RAMSBOTTOM
Drawing	PROPOSED SITE SECTIONS
Client	QUANTHILL LTD
Dwn. By	RH
Scale	1:100 @ A1
Drg. No.	20.579.35 D
Drg. Size	A1
Date	NOVEMBER 2022

JOHN HOLT ARCHITECTS LTD.

3 MANCHESTER ROAD BURY LANCASHIRE BL9 0DR
TELEPHONE 0161 764 8314 E-MAIL mail@holltarchitects.co.uk

DO NOT SCALE DRAWING

