


© This Drawing & Design is the copyright of Jenkins Design Services Ltd and should not be reproduced without written consent.


Contractors are to check all levels & dimensions on site prior to site works commencing & report discrepancies to the Designers.

DO NOT SCALE FROM THIS DRAWING

TENDER

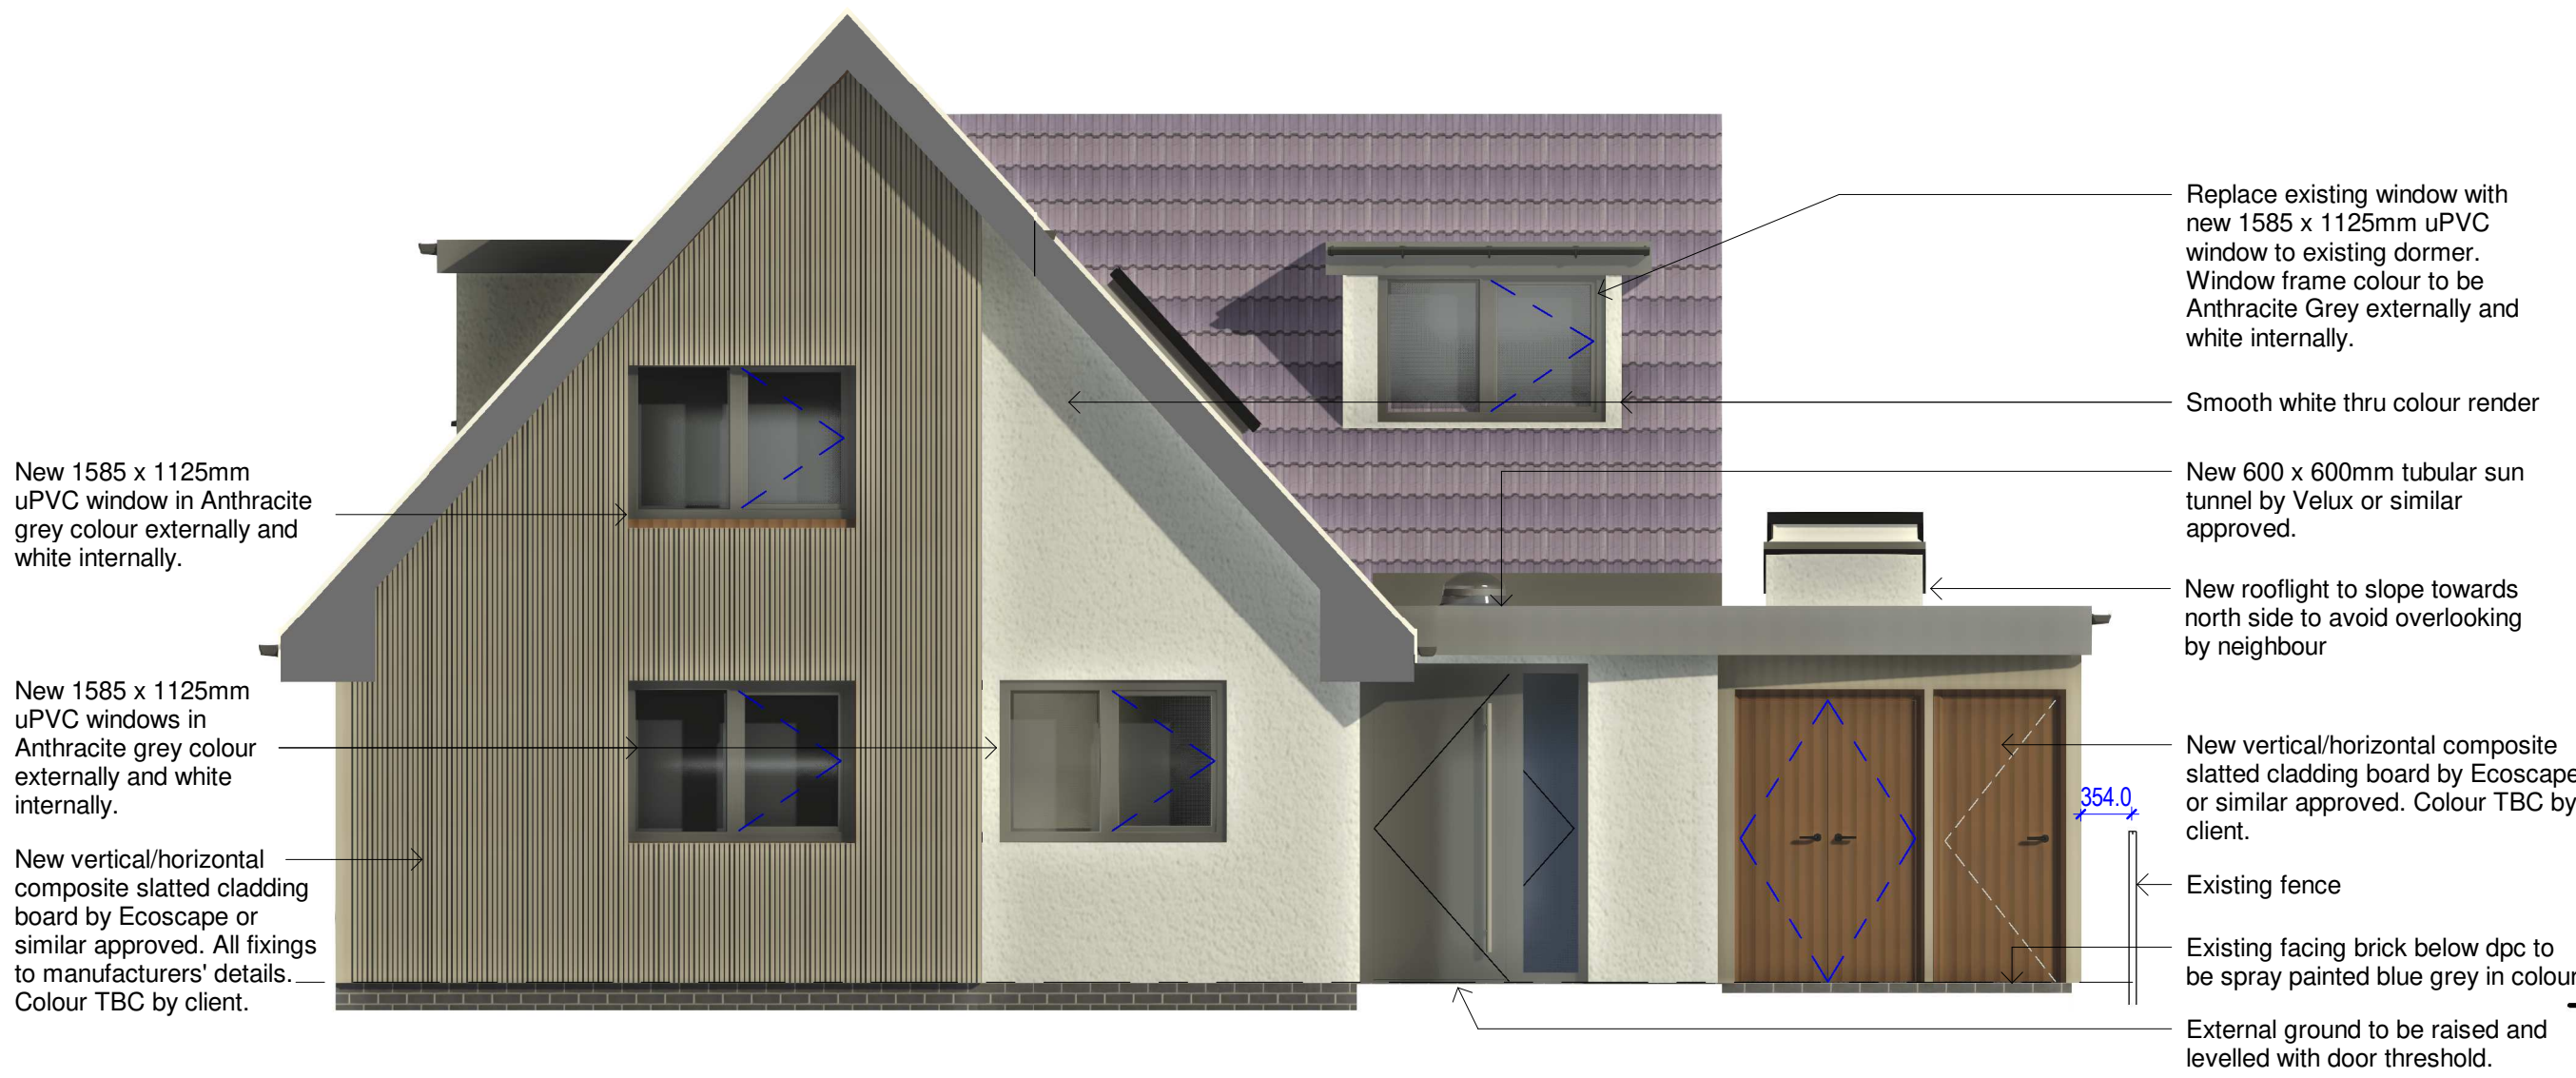


Proposed Front Elevation (South)
1 : 50

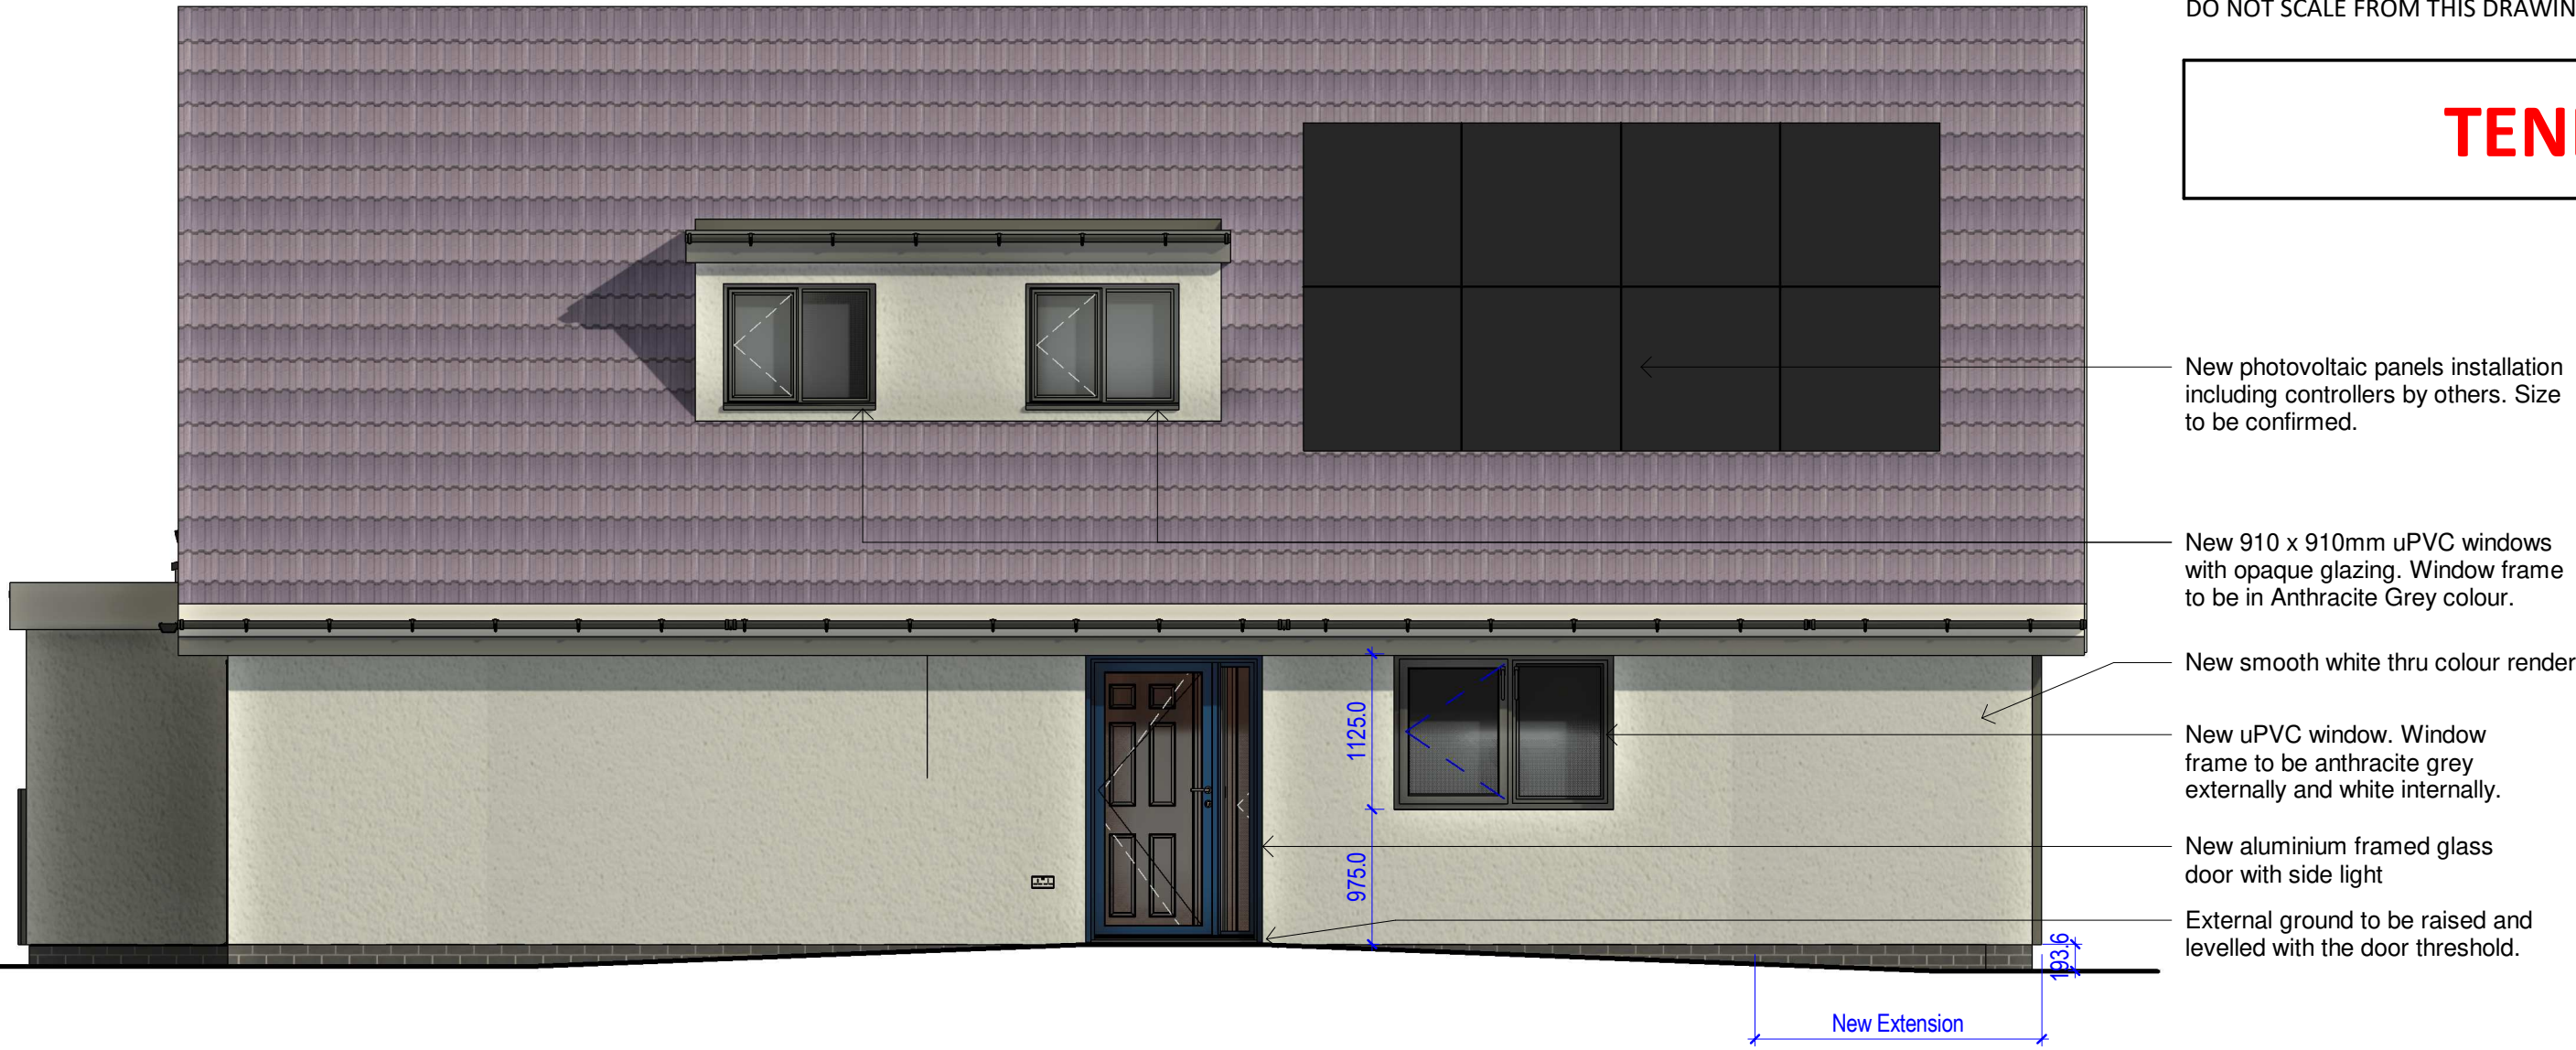

Proposed Left Side Elevation (West)
1 : 50



Proposed Rear Elevation (North)
1 : 50

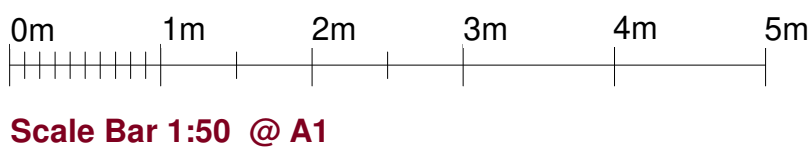

Proposed Right Side Elevation (East)
1 : 50

D	Revision made in line with client's comments dated 13.01.24 and structural engineer's drawing issue 19.02.24 as clouded.	AL	MH	24/02/24
C	Additional notes added.	CM	BJ	18/12/23
B	Additional notes added.	AL	MH	04/12/23
A	Tender Issue.	AL	BJ	13/11/23
Rev	Description	By	Chk	Date

Project:	Proposed Refurbishment at 8 Slaidburn Drive, Walshaw, Bury, BL8 3DG		
Title:	Proposed Elevations		
Client:	Mr Toni Hankins		
Drawn By:	AL	Checked By:	BJ on 24/02/24
Original Size:	A1	Project Number:	22113
Drawing Number:	B1-XX-DR-A-3201		REV D

