


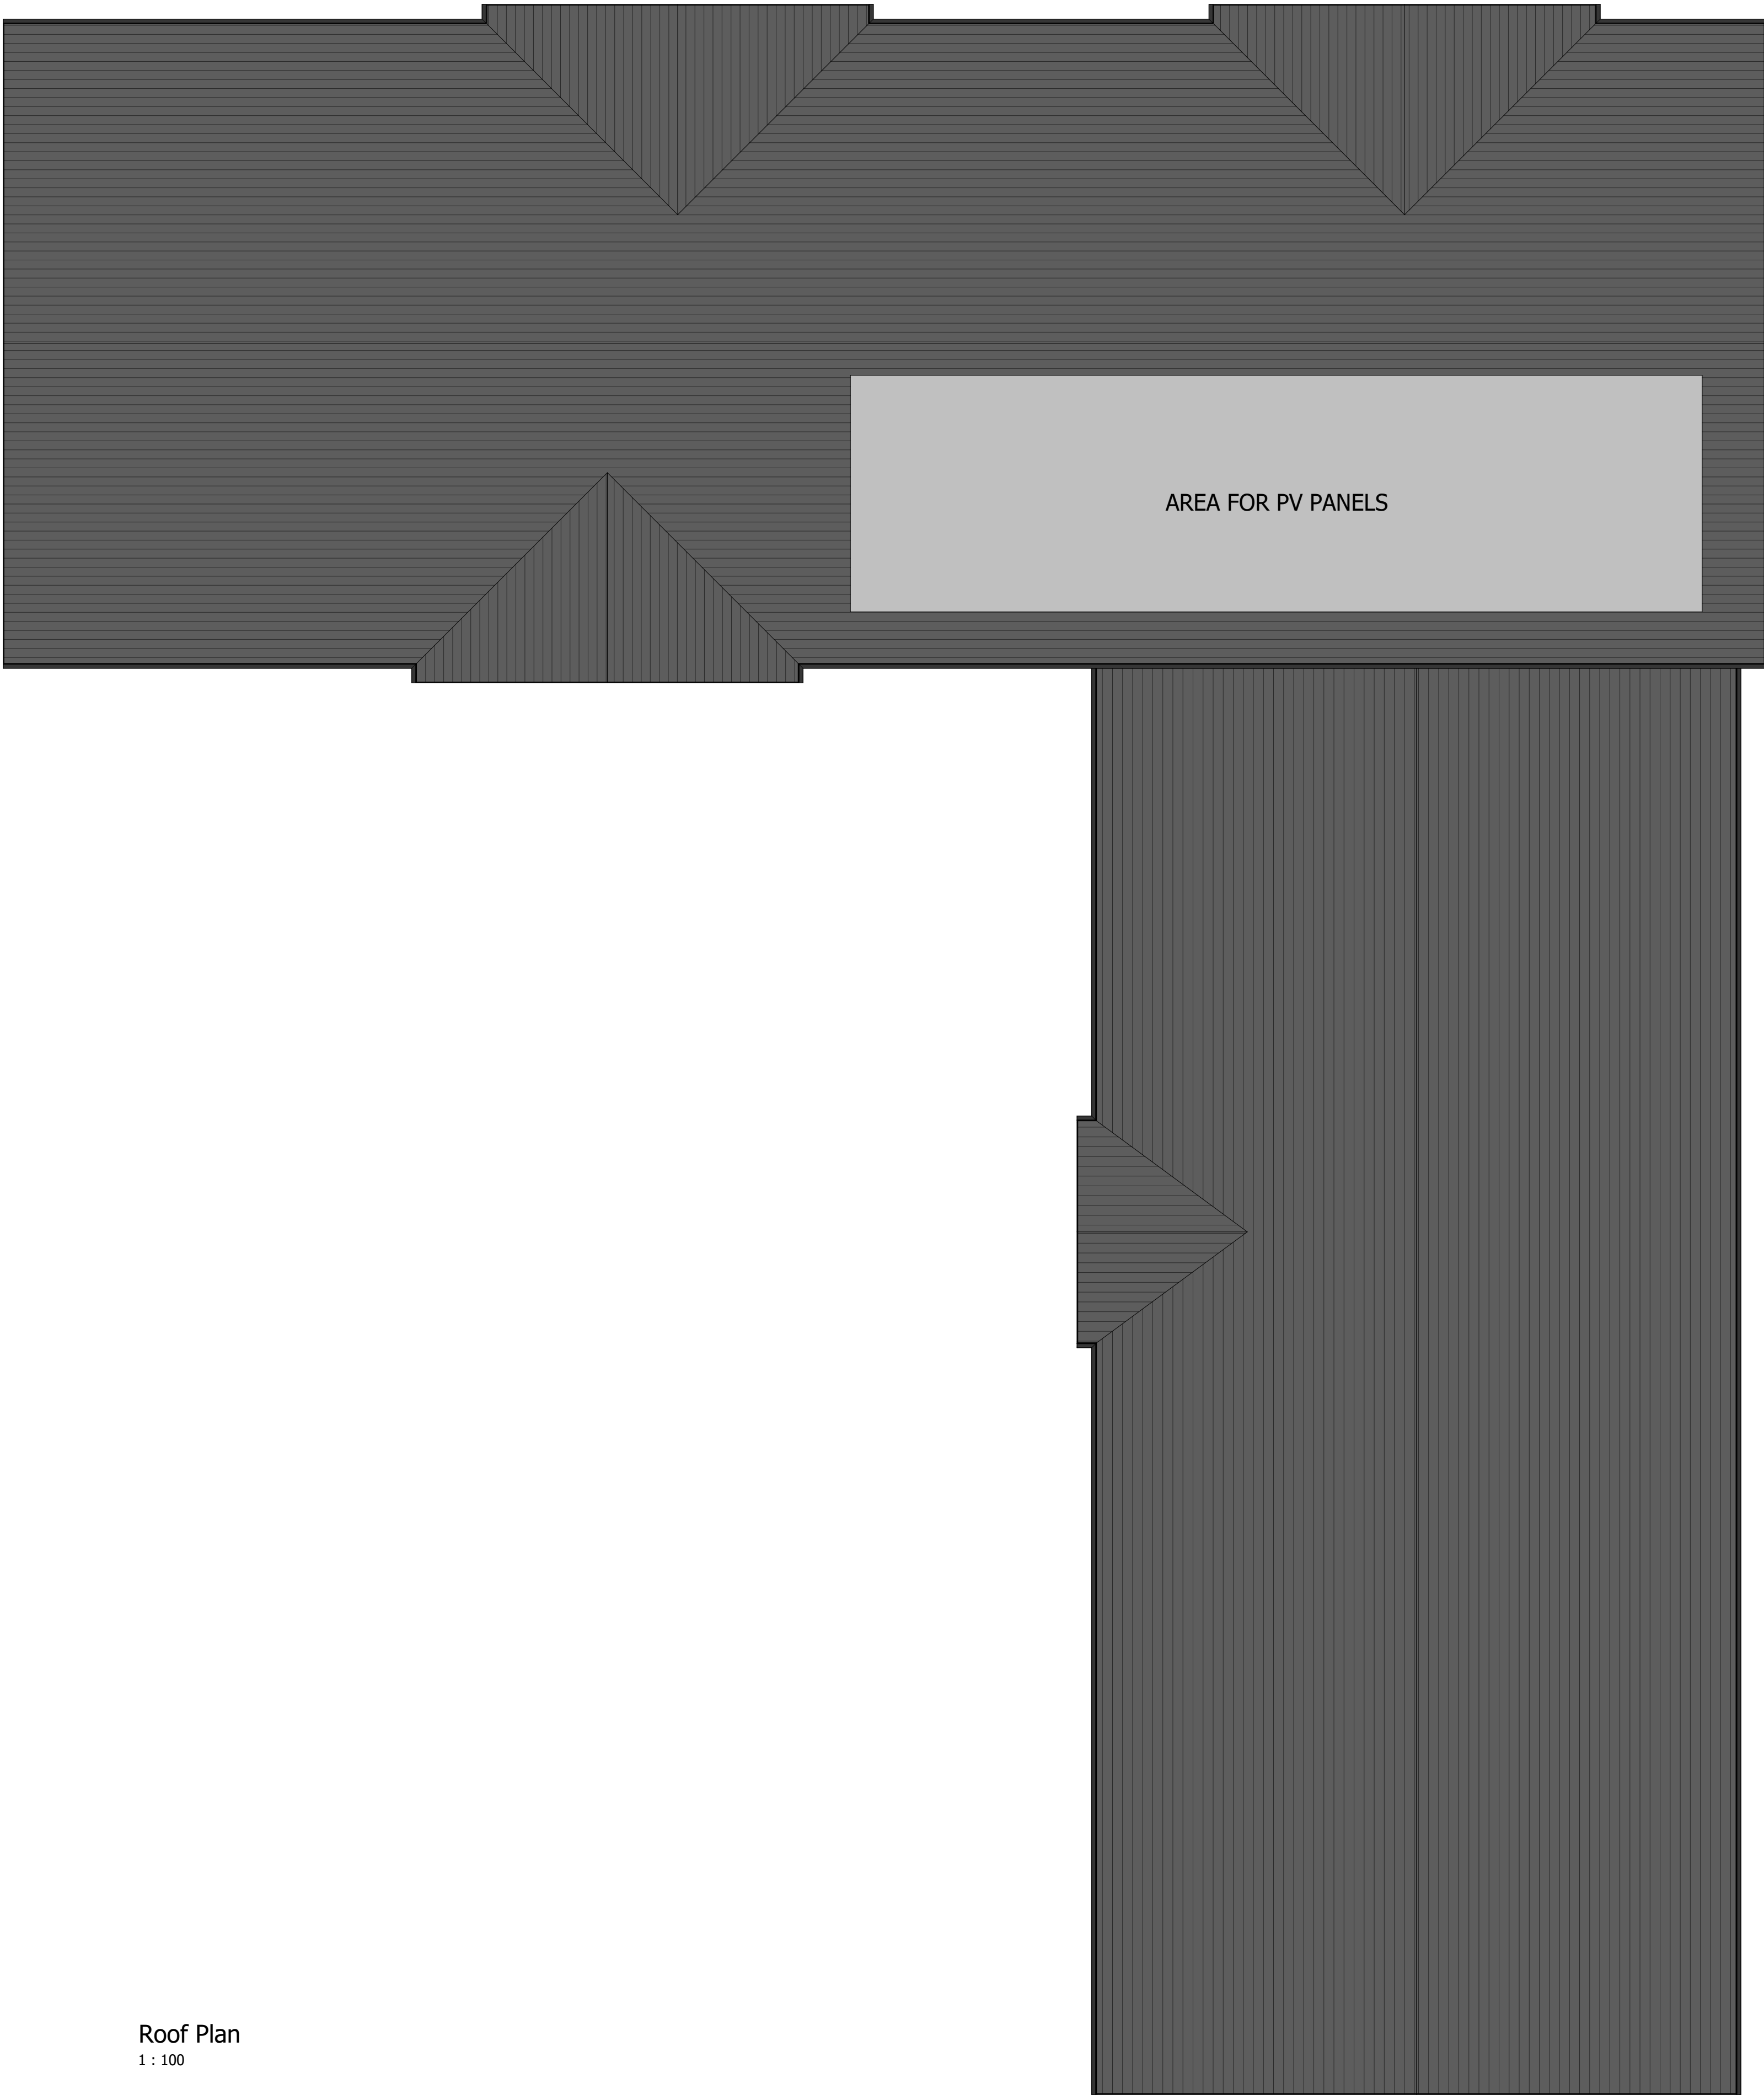

Roof Plan
1 : 100

P3	15.02.24	AKB	GB	Draft Issue for Planning following further comments from client and updated proposed levels.
P2	09.02.24	AKB	GB	Draft Issue for Planning
P1	16.01.24	CB	GB	Layouts amended following comments from the client
Rev:	Date:	Drawn:	Checked:	Description:
Suitability:				
S0		Work In Progress		

Residential Care Home

Proposed Roof Plan


Location:
Irwell Street
Bury BL9 0HE

Client:
Exemplar Health Care Ltd

UPRN	Originator	Zone	Level	Type	Role	Series/Number	Revision:
IRWEL-WBA-NB-RF-DR-A-PL_103							P3
Date:	Drawn:	Checked:	Scale:	Int Job No:			
22/11/23	CB	GB	1 : 100	4009-020			

WATSON BATTY
ARCHITECTS

Shires House, Shires Road
Guiseley, Leeds LS20 8EU
Leeds | Loughborough
T: 01943 876 665
E: enquiries@watsonbatty.com
W: www.watsonbatty.com

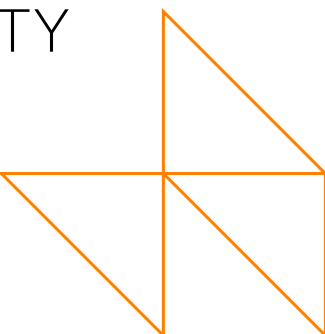

FUTURE BUILT