


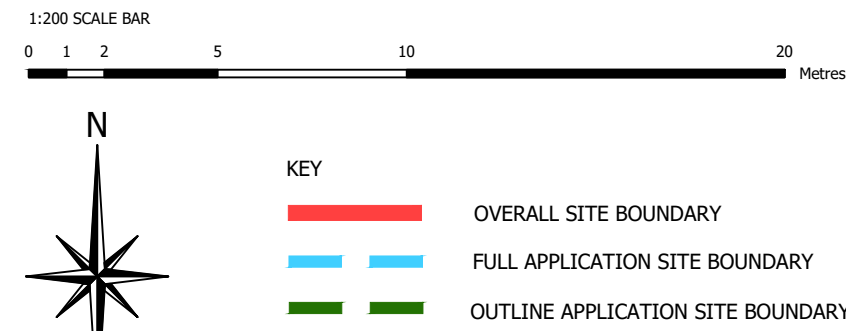

Revision:	P12	Date:	15.02.23	Drawn:	AKB	Checked:	GB
Addition of EV Parking notes							
Revision:	P11	Date:	14.02.23	Drawn:	AKB	Checked:	GB
External retaining walls added and revisions to site layout as per client comments							
Revision:	P10	Date:	09.02.23	Drawn:	CB	Checked:	GB
Access road 6m radius added.							
Revision:	P9	Date:	08.02.23	Drawn:	CB	Checked:	GB
Access and carpark updated.							
Revision:	P8	Date:	07.02.23	Drawn:	CB	Checked:	GB
Access and carpark updated.							
Revision:	P7	Date:	17.01.23	Drawn:	CB	Checked:	GB
Site 1 and 2 location swapped, site 2 building footprint amended.							
Revision:	P6	Date:	17.01.23	Drawn:	CB	Checked:	GB
Updated to match updated building plan. Latest topo survey added.							
Revision:	P6	Date:	17.01.23	Drawn:	CB	Checked:	GB
Updated to match updated building plan. Latest topo survey added.							
Revision:	P5	Date:	22.11.23	Drawn:	GB	Checked:	KK
Site 2 building 23m away from properties on lower bank st.							
Revision:	P4	Date:	21.11.23	Drawn:	GB	Checked:	KK
Site layout revised following planner comments-pre-app.							
Revision:	P3	Date:	17.11.23	Drawn:	GB	Checked:	KK
Carpark Layout of Site 1 updated & Site boundary line updated.							
Revision:	P2	Date:	05.09.23	Drawn:	GB	Checked:	KK
Layout of Site-2 updated.							
Revision:	P1	Date:	31.08.23	Drawn:	GB	Checked:	KK
Revised to suit client comments.							

S0 Work In Progress

Residential Care Home

Proposed Site Plan


Location:
Irwell Street
Bury
BL9 0HE
Client:
Exemplar Healthcare Ltd

UPRN	Originator	Zone	Level	Type	Role	Number	Revision
IRWEL	WBA	SI	ZZ	DR	A	PL-003	P12
Date: 18/08/23 Drawn:KK Checked:GB Scale:1:200@A1 Int Job No: 4009_020 CAD REF:							

WATSON BATTY
ARCHITECTS

Shires House, Shires Road
Guiseley, Leeds LS20 8EU
Leeds | Loughborough

T: 01943 876 665
E: enquiries@watsonbatty.com
W: www.watsonbatty.com

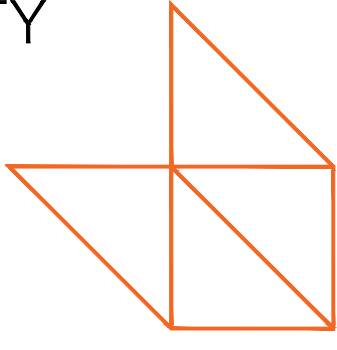

FUTURE BUILT

Note: Do not Scale from this drawing. All dimensions to be checked on site.