


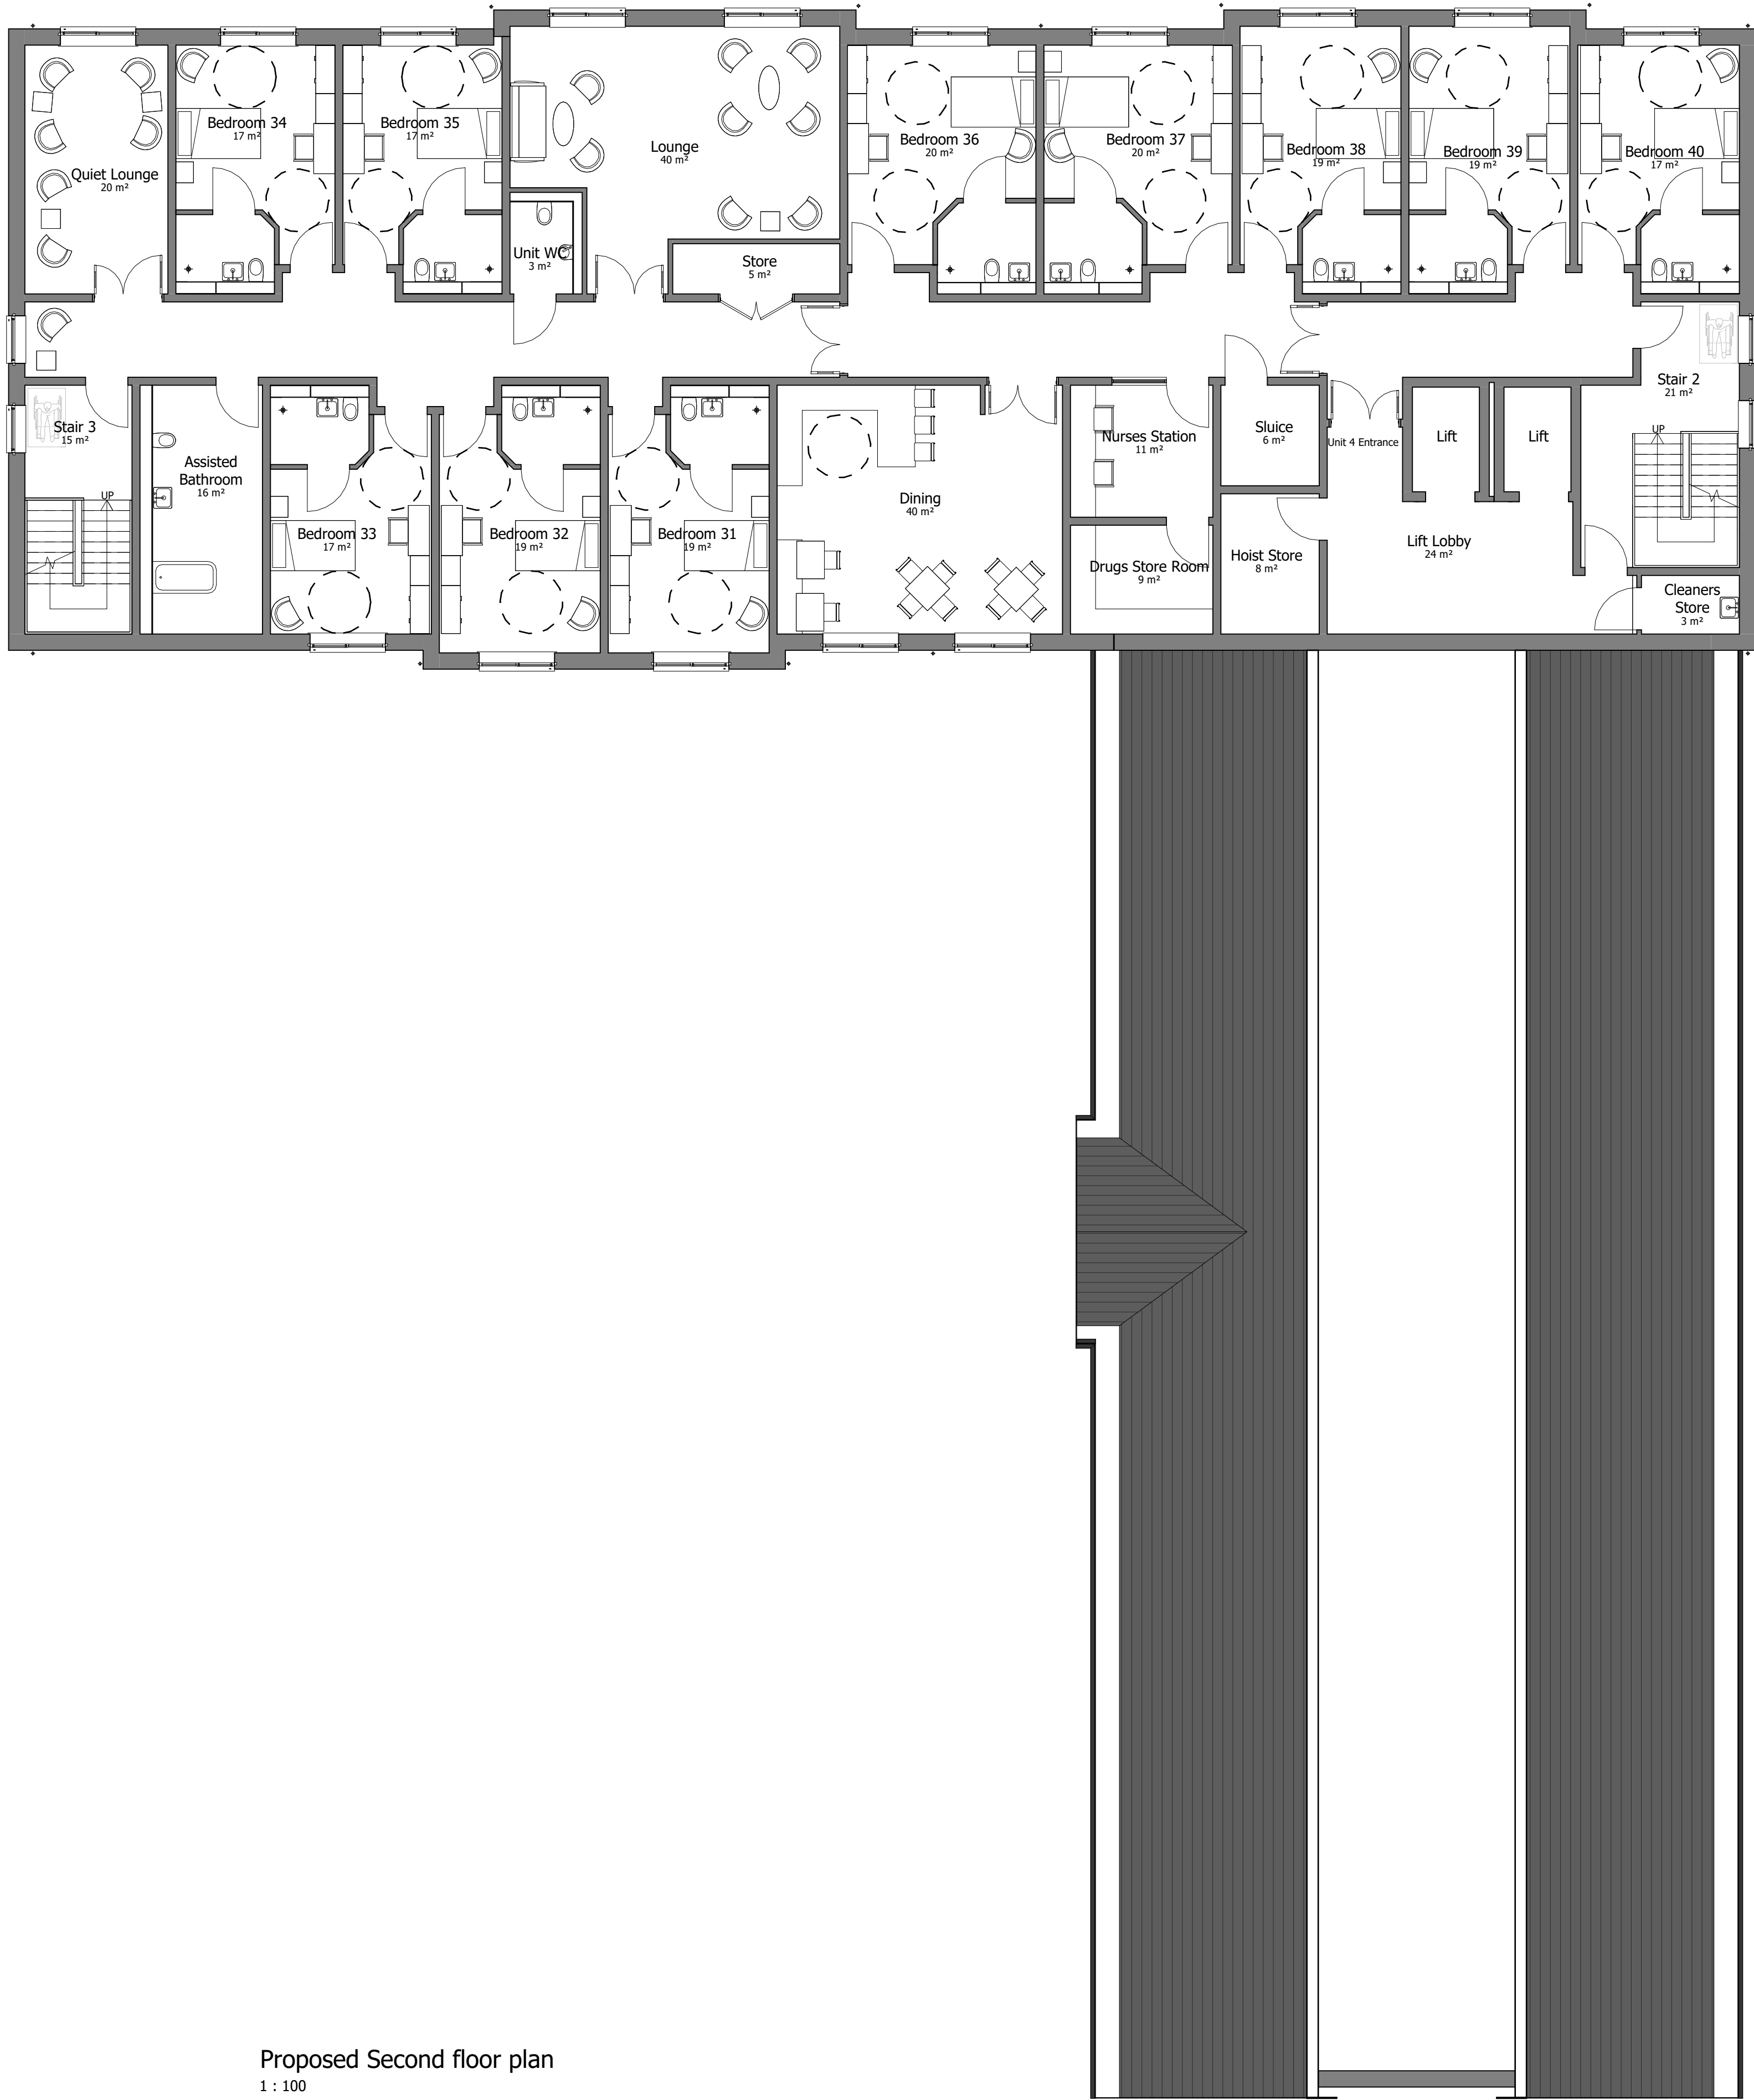

Proposed Second floor plan
1 : 100

P5	15.02.24	AKB	GB	Draft Issue for Planning following further comments from client and updated proposed levels.
P4	09.02.24	AKB	GB	Draft Issue for Planning
P3	24.01.24	CB	GB	Minor amendments
P2	19.01.24	CB	GB	Layouts amended following comments from the client
P1	16.01.24	CB	GB	Layouts amended following comments from the client
Rev:	Date:	Drawn:	Checked:	Description:
Suitability:				
S0				Work In Progress

Residential Care Home

Proposed Second Floor Plan


Location:
Irwell Street
Bury BL9 0HE

Client:
Exemplar Health Care Ltd

UPRN	Originator	Zone	Level	Type	Role	Series/Number	Revision:
IRWEL-WBA-NB-02-DR-A-PL_102							P5
Date:	Drawn:	Checked:	Scale:	Int Job No:			
22/11/23	CB	GB	1 : 100	4009-020			

WATSON BATTY
ARCHITECTS

Shires House, Shires Road
Guiseley, Leeds LS20 8EU
Leeds | Loughborough
T: 01943 876 665
E: enquiries@watsonbatty.com
W: www.watsonbatty.com

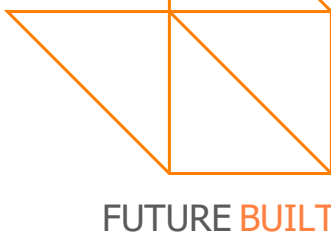

VISUAL SCALE 1:100

Note: Do not Scale from this drawing. All dimensions to be checked on site