



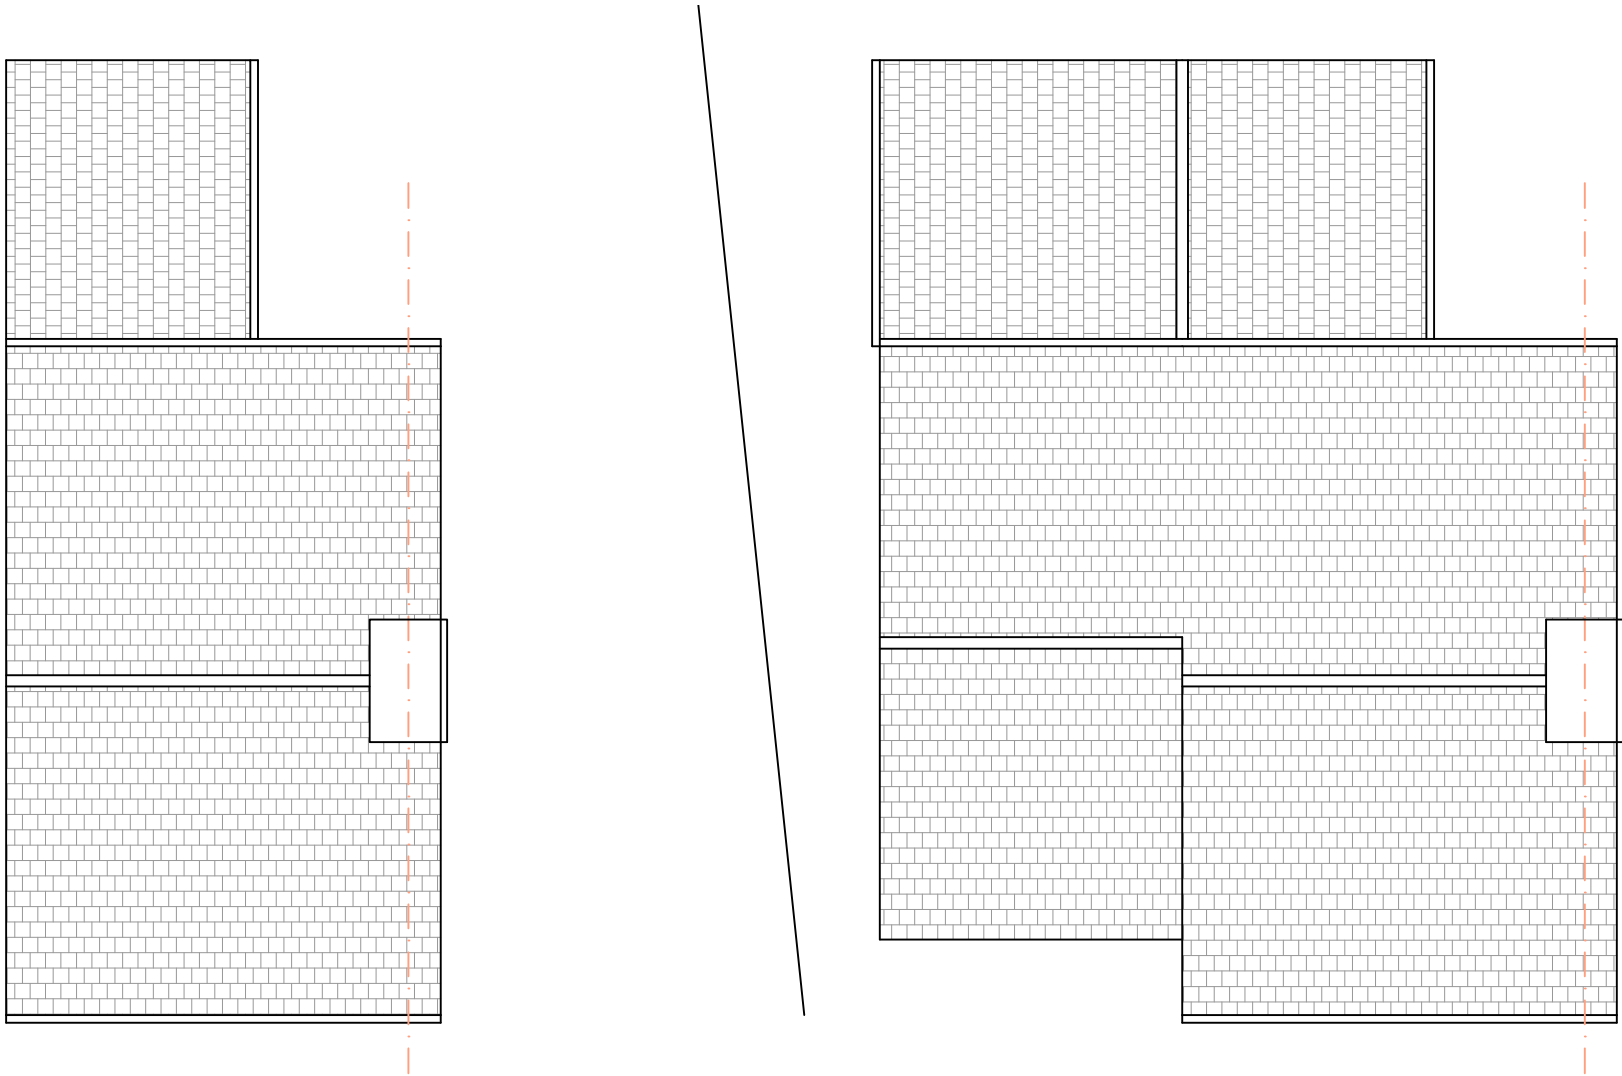


GA Existing Roof Plan 1:100


GA Proposed Roof Plan 1:100

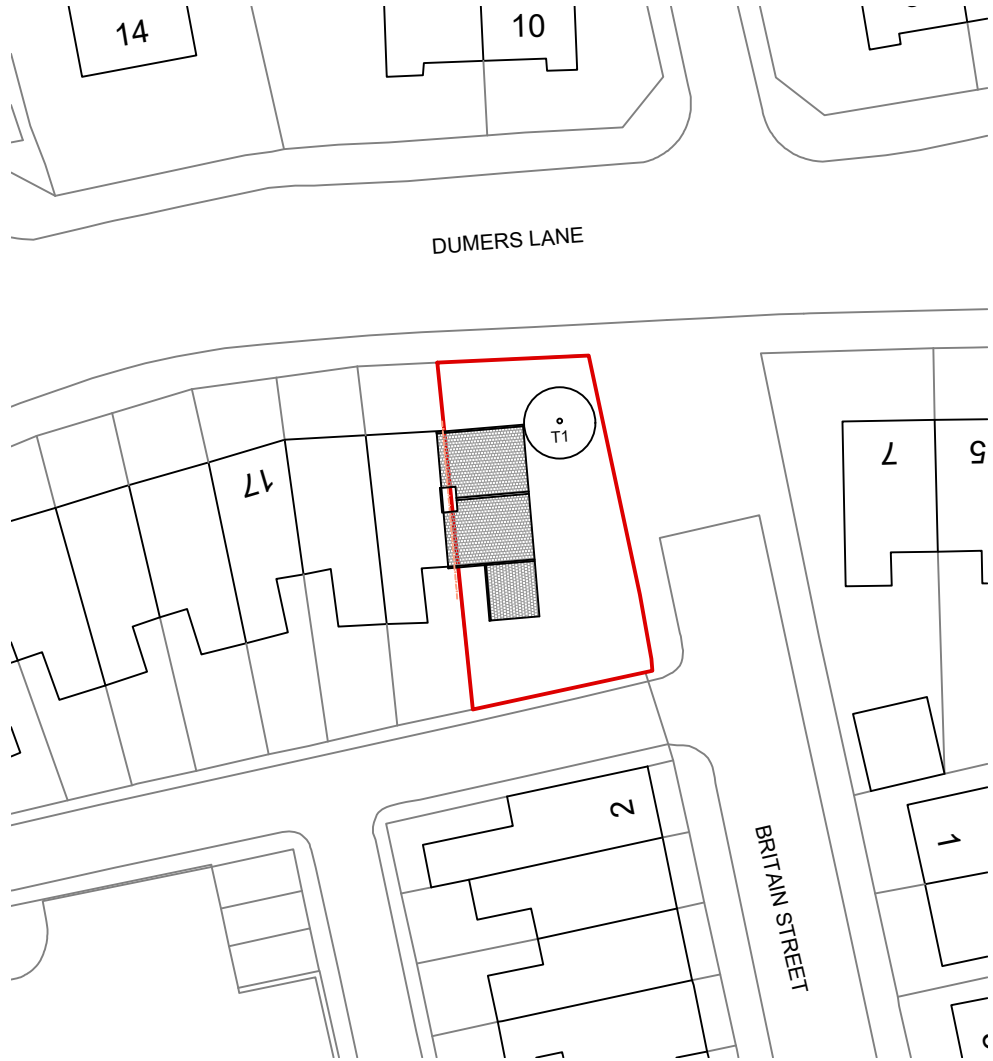


GA Existing Site Plan 1:500

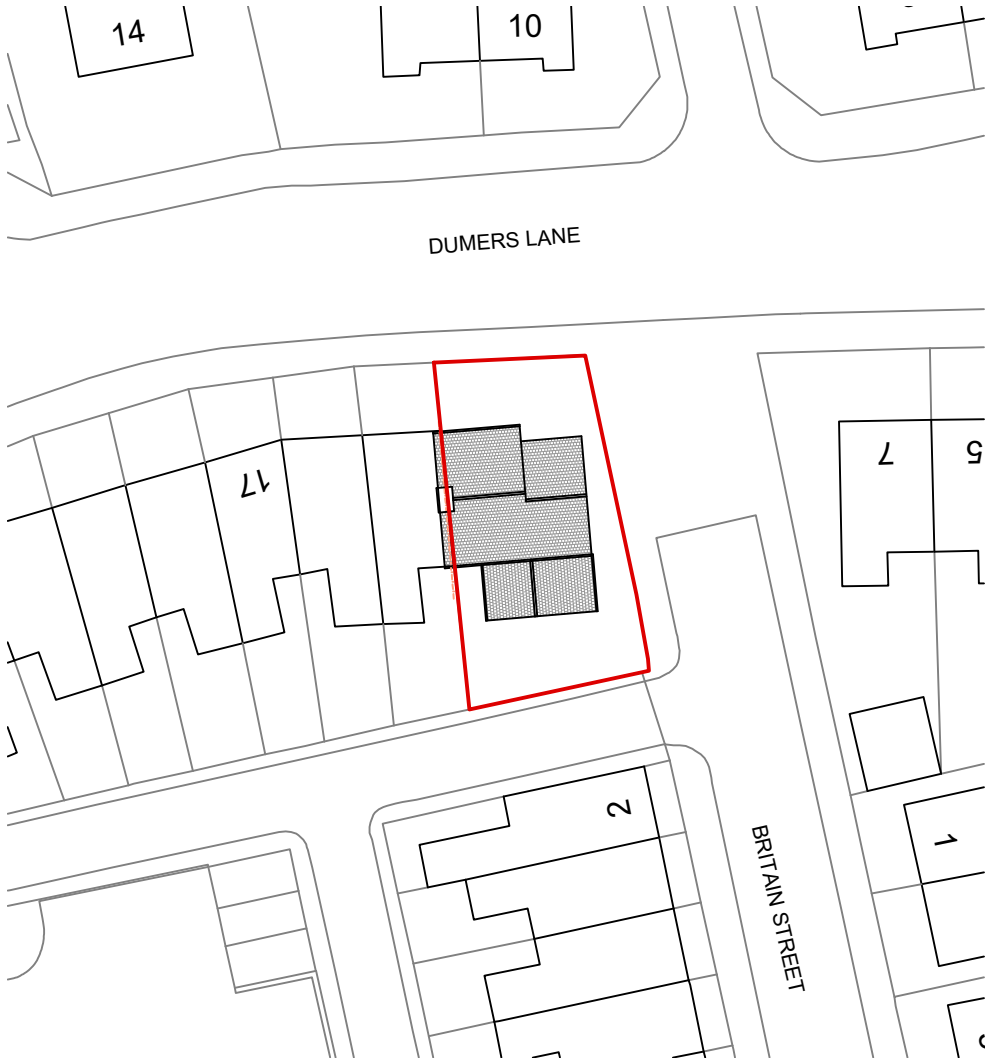

GA Proposed Site Plan 1:500

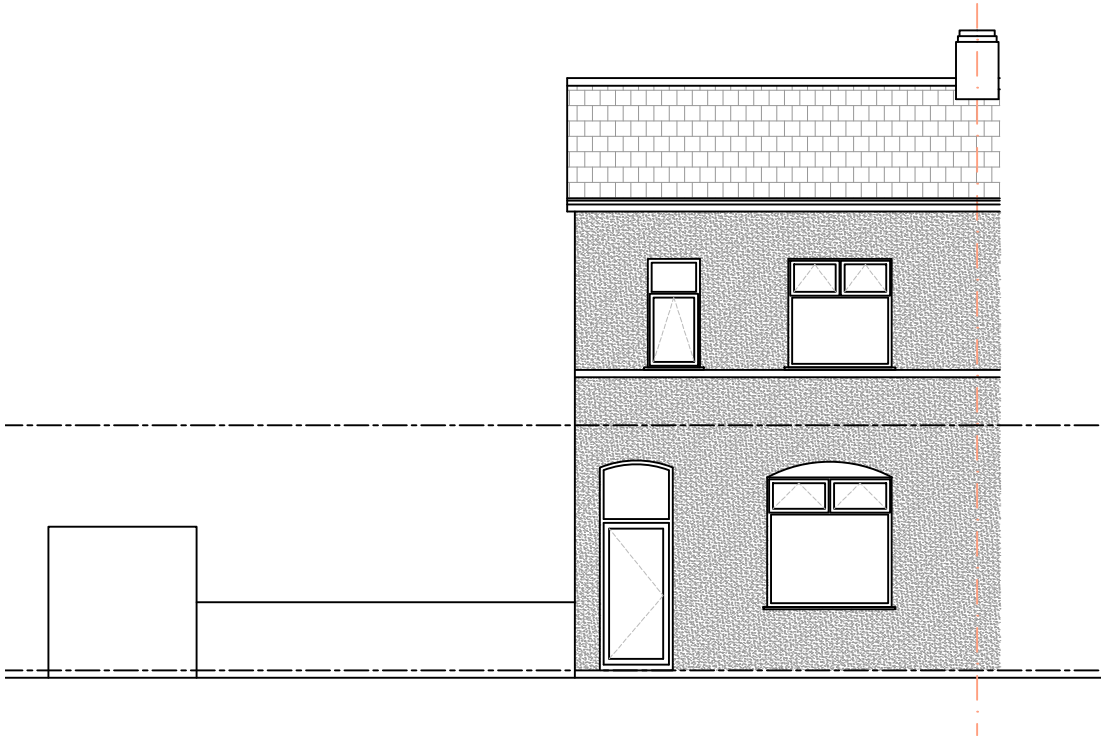


GA Existing Front Elevation 1:100

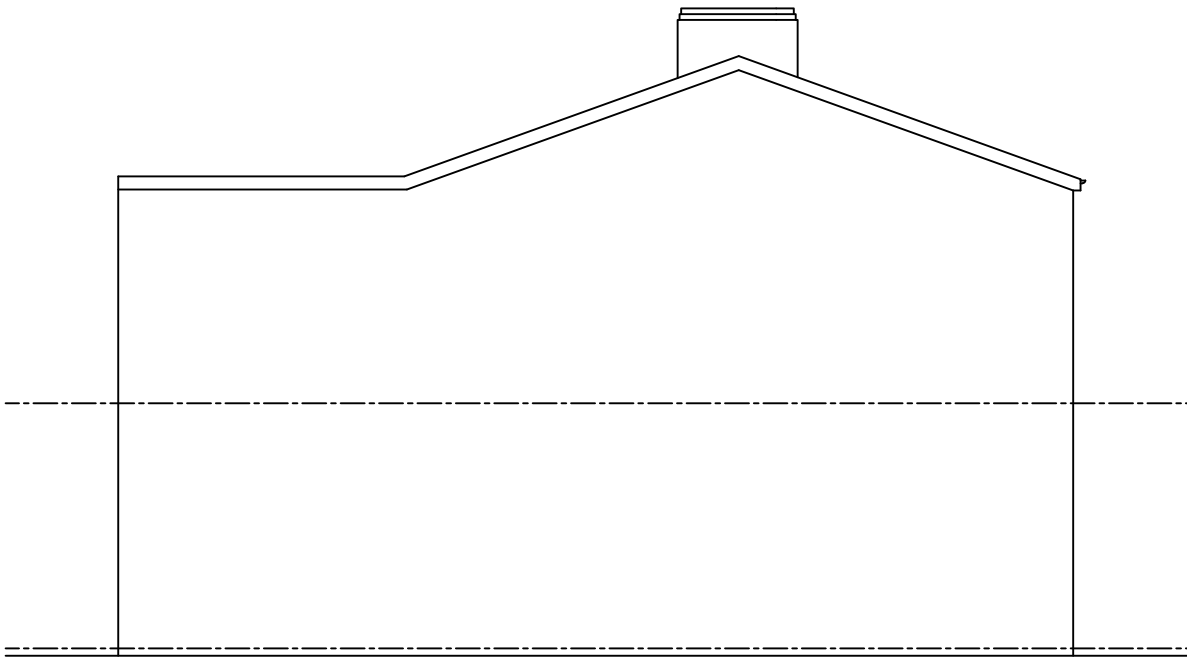

GA Existing Side Elevation 1:100



GA Existing Rear Elevation 1:100

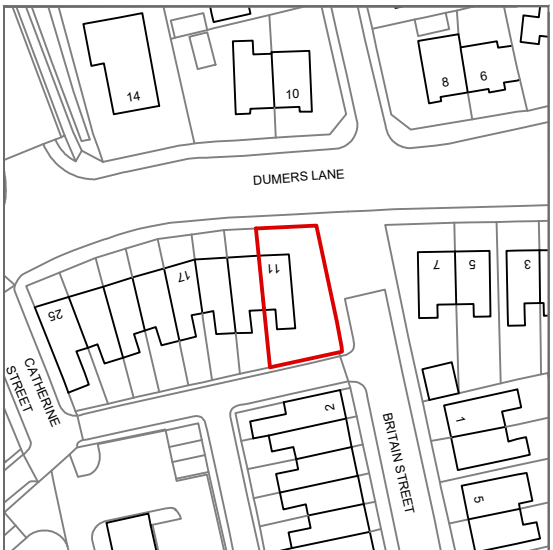

Location Plan 1:1250

ALL DIMENSIONS TO BE
VERIFIED ON SITE. DESIGN
INTENT DRAWINGS ONLY



GENERAL NOTES:

All site dimensions to be verified by the Main Contractor on site prior to commencing any works.

Design intent drawing only. Construction to comply with latest Building Regulations. Do not scale from this drawing.

This drawing is the property of "MAH Architects Ltd." and copyright is reserved by them. The drawing is not to be copied or disclosed by or to any unauthorised persons without the prior written consent of MAH Architects Ltd.

Rev	Date	Description	Rev	Date	Description
-----	------	-------------	-----	------	-------------



651 Mauldeth Road West
M21 7SA
Manchester

07946420007
info@maharchitects.co.uk
www.maharchitects.co.uk


Project
11 Dumers Lane

Drawing
GA Existing & Proposed Elevations & Plans

Drawing No.	Rev	Scale	Issue Status
PL_003	A	As Indicated @ A2 PLANNING	



GA Proposed Front Elevation 1:100

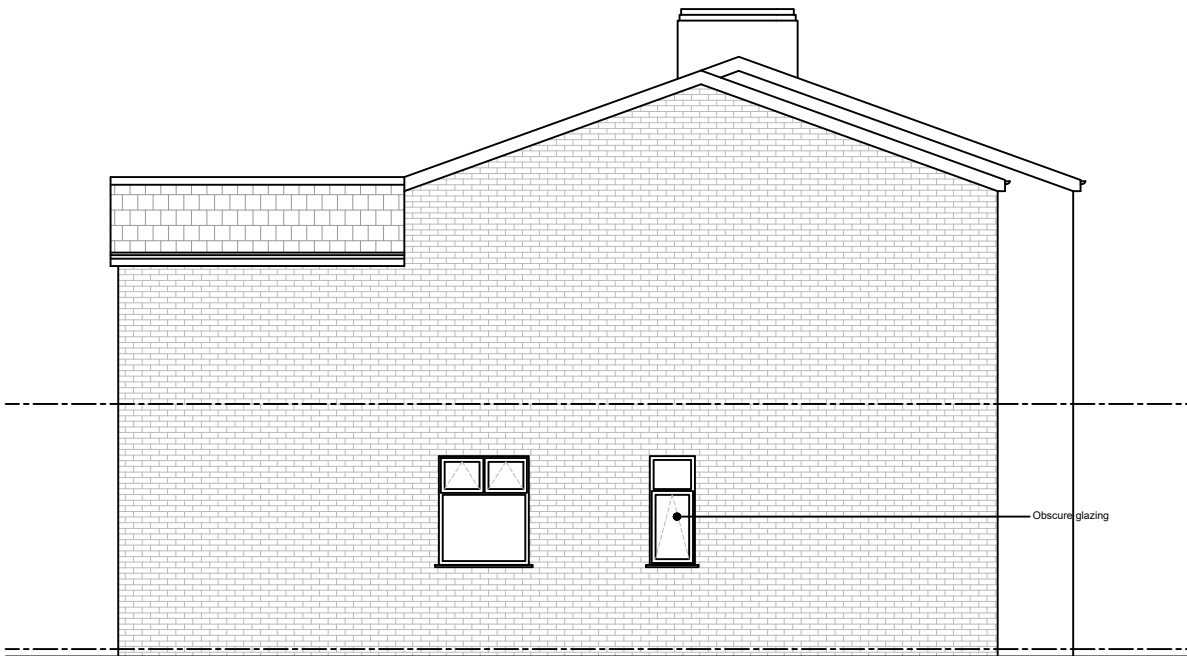

GA Proposed Side Elevation 1:100



GA Proposed Rear Elevation 1:100