


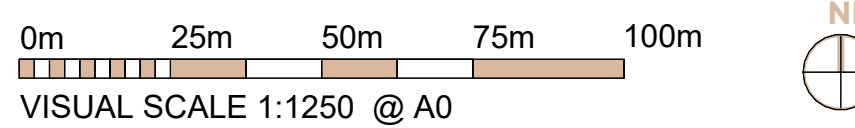

Overall Site Plan
Scale: 1:1250

Notes:			This drawing is the copyright Paddock Johnson Partnership Limited and may not be used without their prior written consent. Written dimensions to be taken in preference to scaled dimensions. Due to the inaccuracies of scanning, scanned images should not be scaled.	
REV	DATE	DESCRIPTION	BY:	
A	06.03.24	Detail added to clubhouse proposal	DM	
B	03.07.24	Revised following client comments	CT	
C	20.11.25	Status updated to planning	CT	
D	11.02.25	Revised following comments from LPA	CT	
E	03.06.26	Pedestrian path added in front of Flats 1-4 and vehicular entrance adjusted on site A. Footpath to Football Pitches on Site B revised.	CT	



© Crown copyright and database rights 2020 OS 1000060149

CLIENT:
Westshield Ltd

PROJECT:
Proposed Residential Development
and Golf Club
Stand Golf Club, Whitefield, M45 7NL

DRAWING NUMBER:
23036-PJA-00-ZZ-DR-A-1200-E

DRAWING TITLE:
Overall Proposed Site Plan

STATUS:
PLANNING

SCALE:
1:1250@A0

DATE:
27.02.24

BY:
DM

CHECKED:
EG

Studio 2, The Lyceum,
Bath Street, Port Sunlight,
Merseyside, CH62 4JZ
0151 464 1234
admin@paddockjohnson.com
www.paddockjohnson.com
Paddock Johnson Partnership
Limited, Registered in England
and Wales, No. 06694275

**PADDOCK
JOHNSON**