
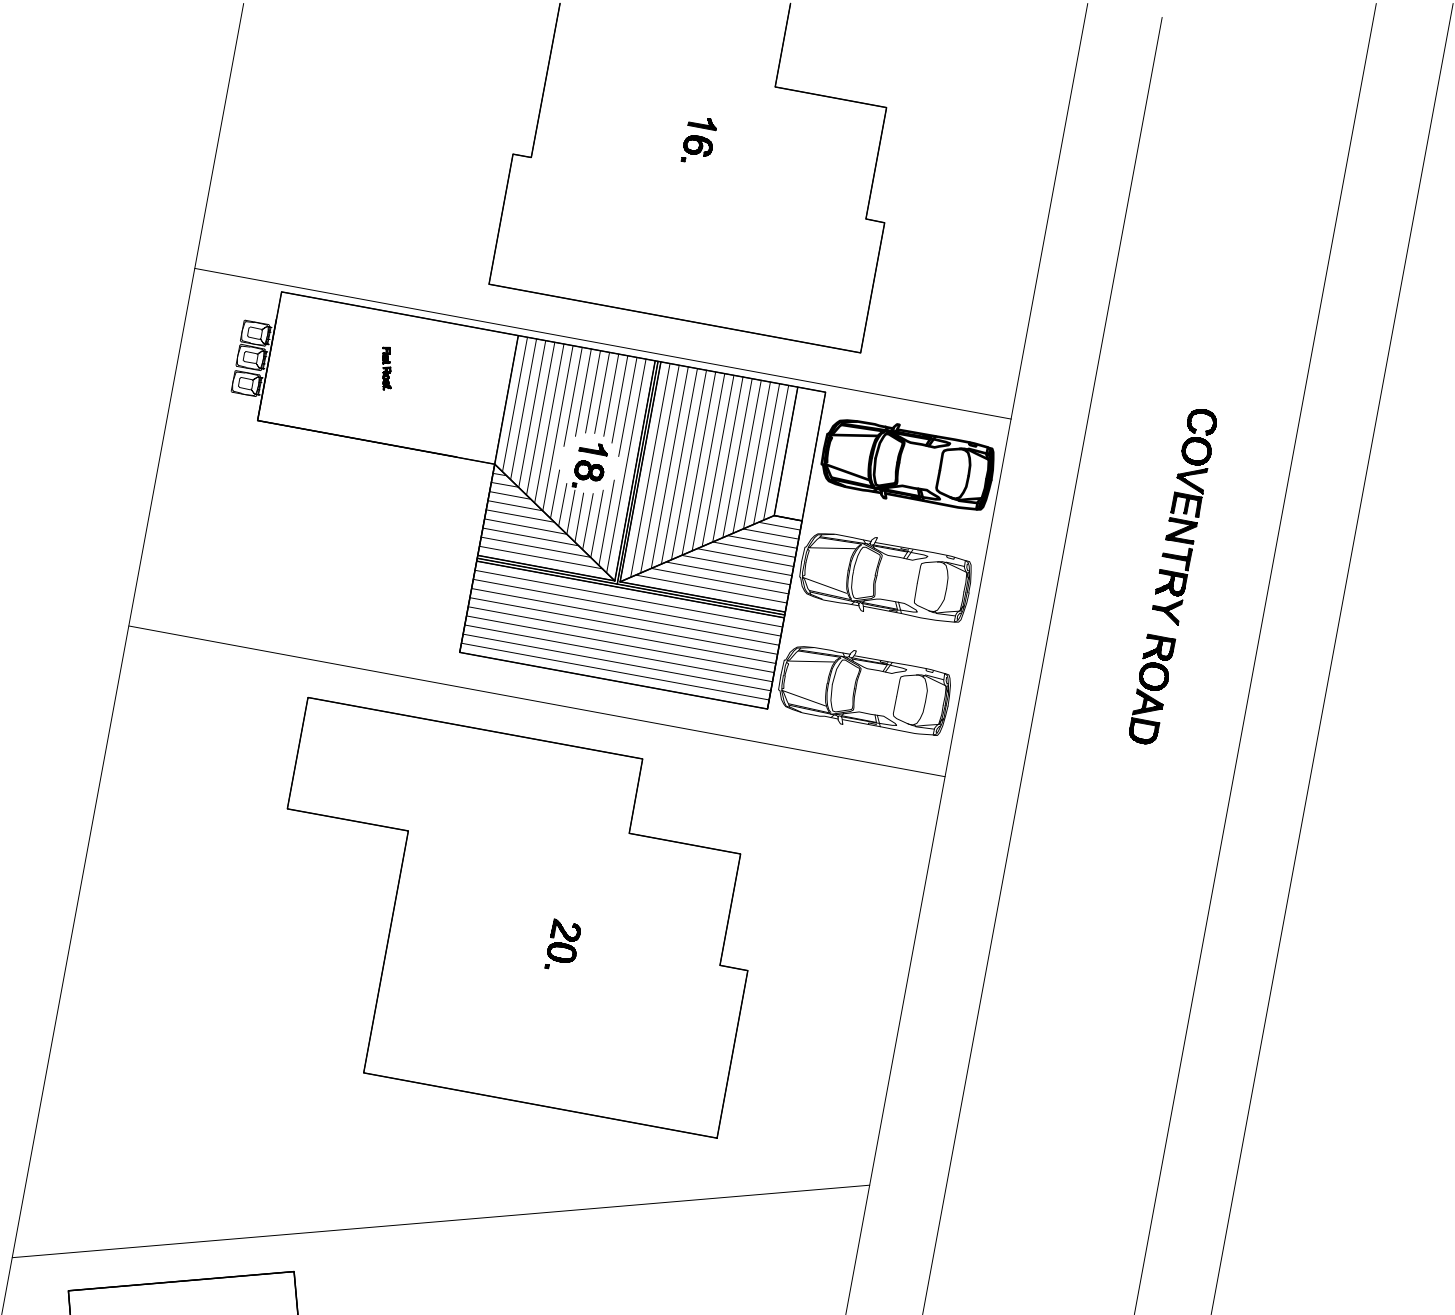


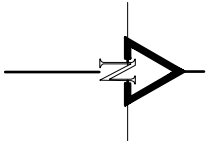

PROPOSED SITE PLAN.

Revision.	Title : PROPOSED TWO STOREY SIDE EXTENSION WITH GARAGE EXTENSION/CONVERSION.	Project : 18, COVENTRY ROAD, RADCLIFFE, MANCHESTER. M26 4FY	MTC Designs Scale: 1:200 @ A3 Date: January 2024.	31 Edmond Drive Bolton BL2 6TB T: 07304 418714, M: 0776828914 Email: info@mtcdesigns.co.uk Drawing No: P06
-----------	--	---	---	---