




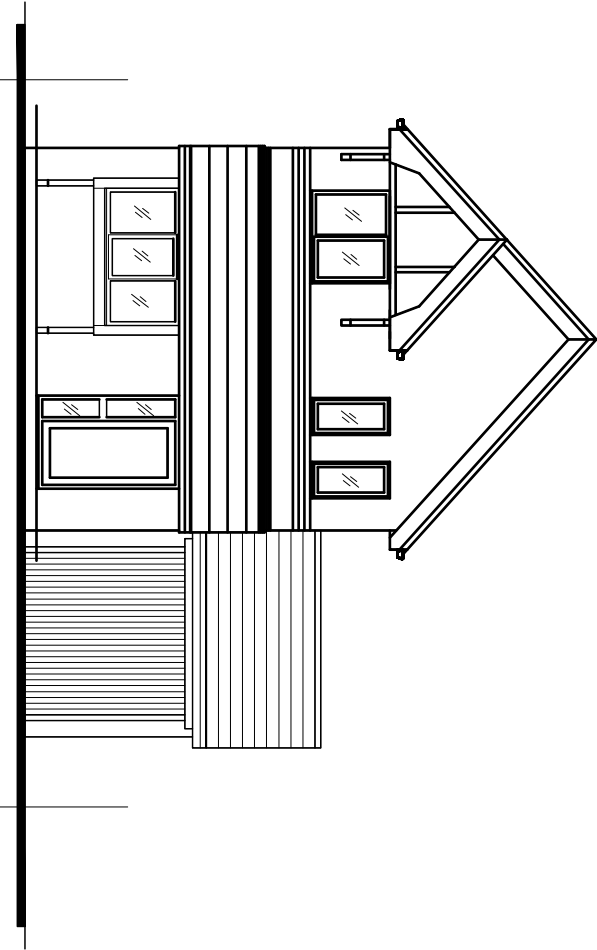


EXISTING FRONT ELEVATION.

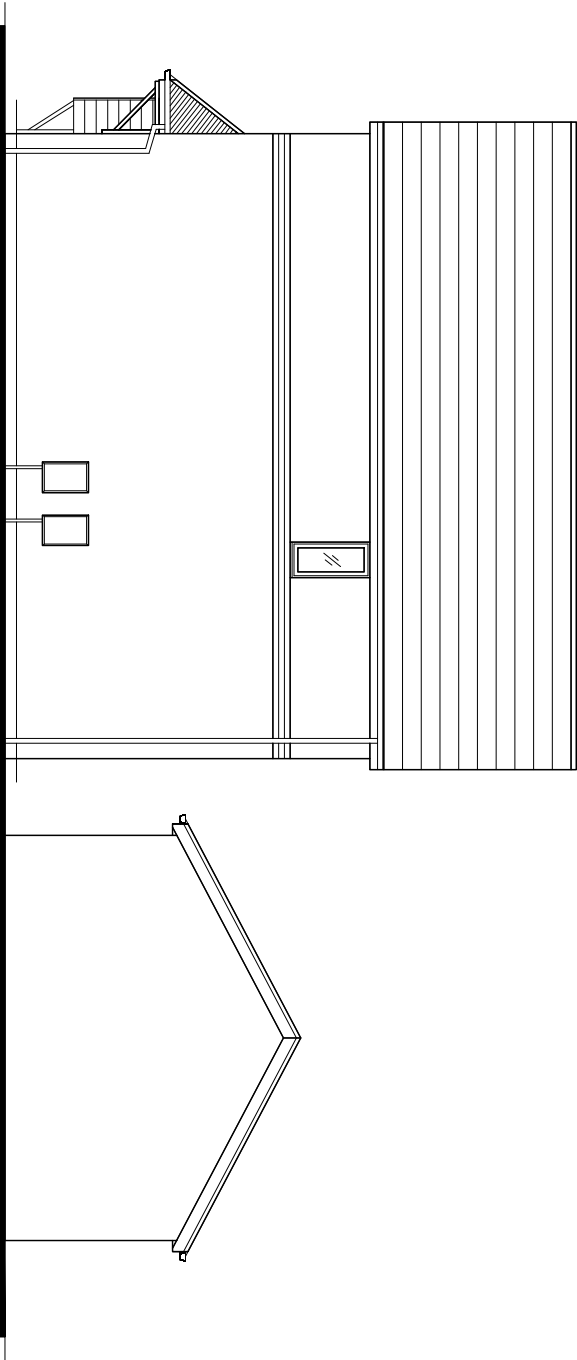

EXISTING SIDE ELEVATION.

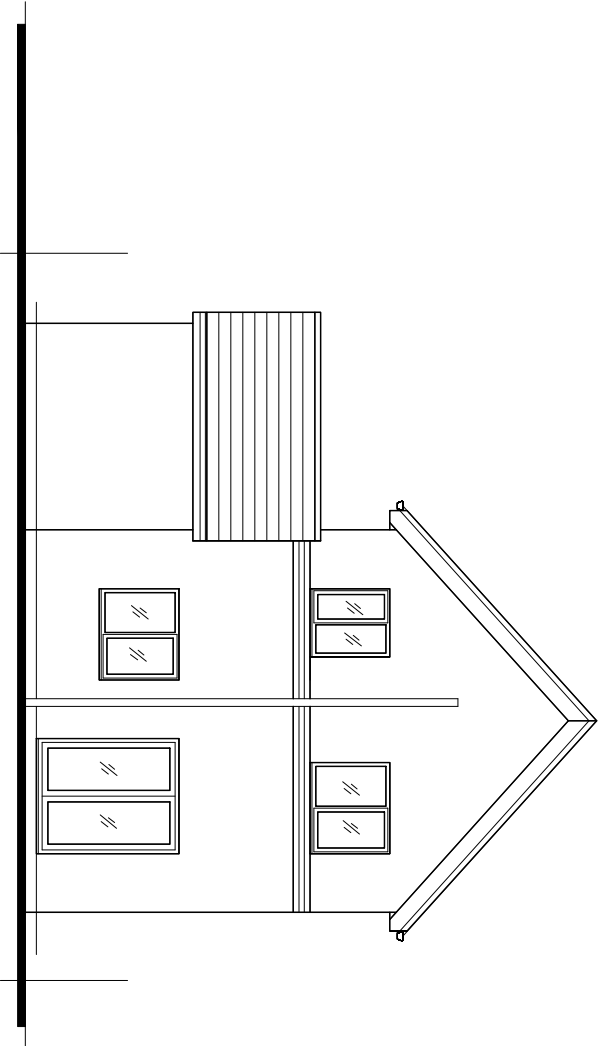

EXISTING REAR ELEVATION.

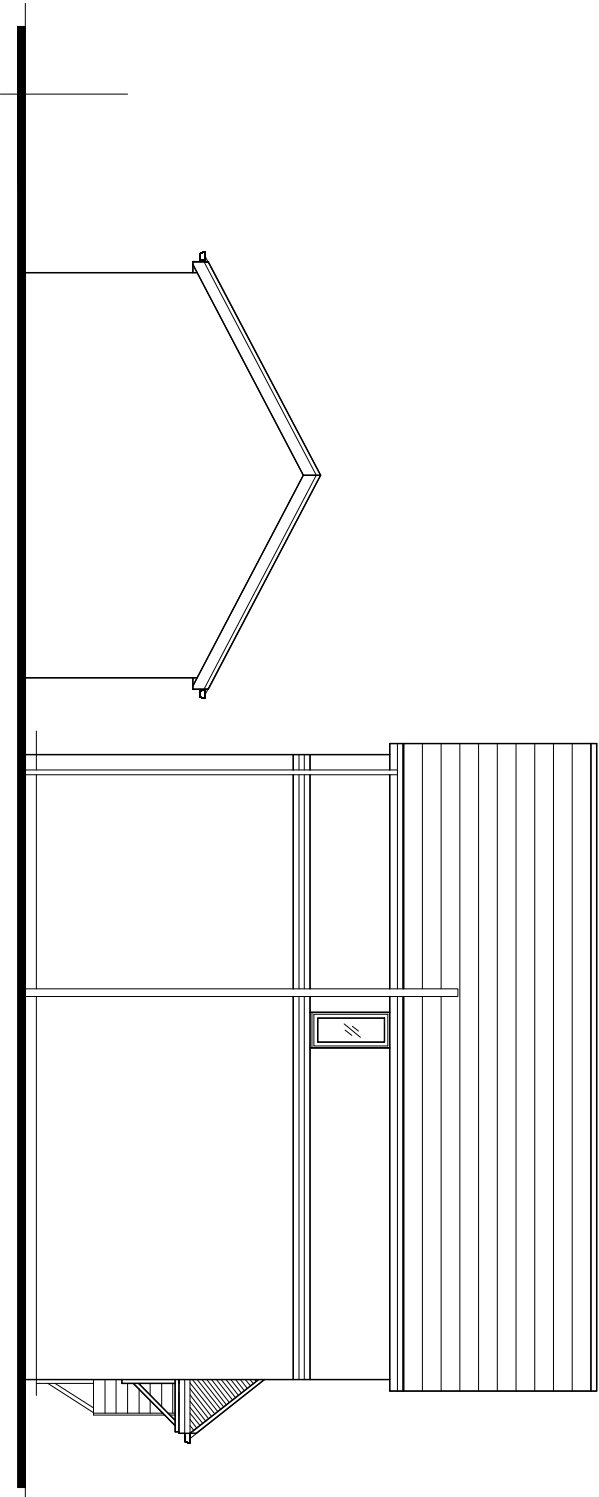

EXISTING SIDE ELEVATION.

Revision	Title :	Project :	MTC Designs
	PROPOSED TWO STOREY SIDE EXTENSION WITH GARAGE EXTENSION/CONVERSION.	18, COVENTRY ROAD, RADCLIFFE, MANCHESTER, M28 4PY	21 Edend Drive Belsan BL4 8TB T: 01204 418714 M: 07700205114 Email: mitchellmccart@outlook.com
			Scale 1:100 @ A3 Date: January 2026.
			Drawing No: P01