



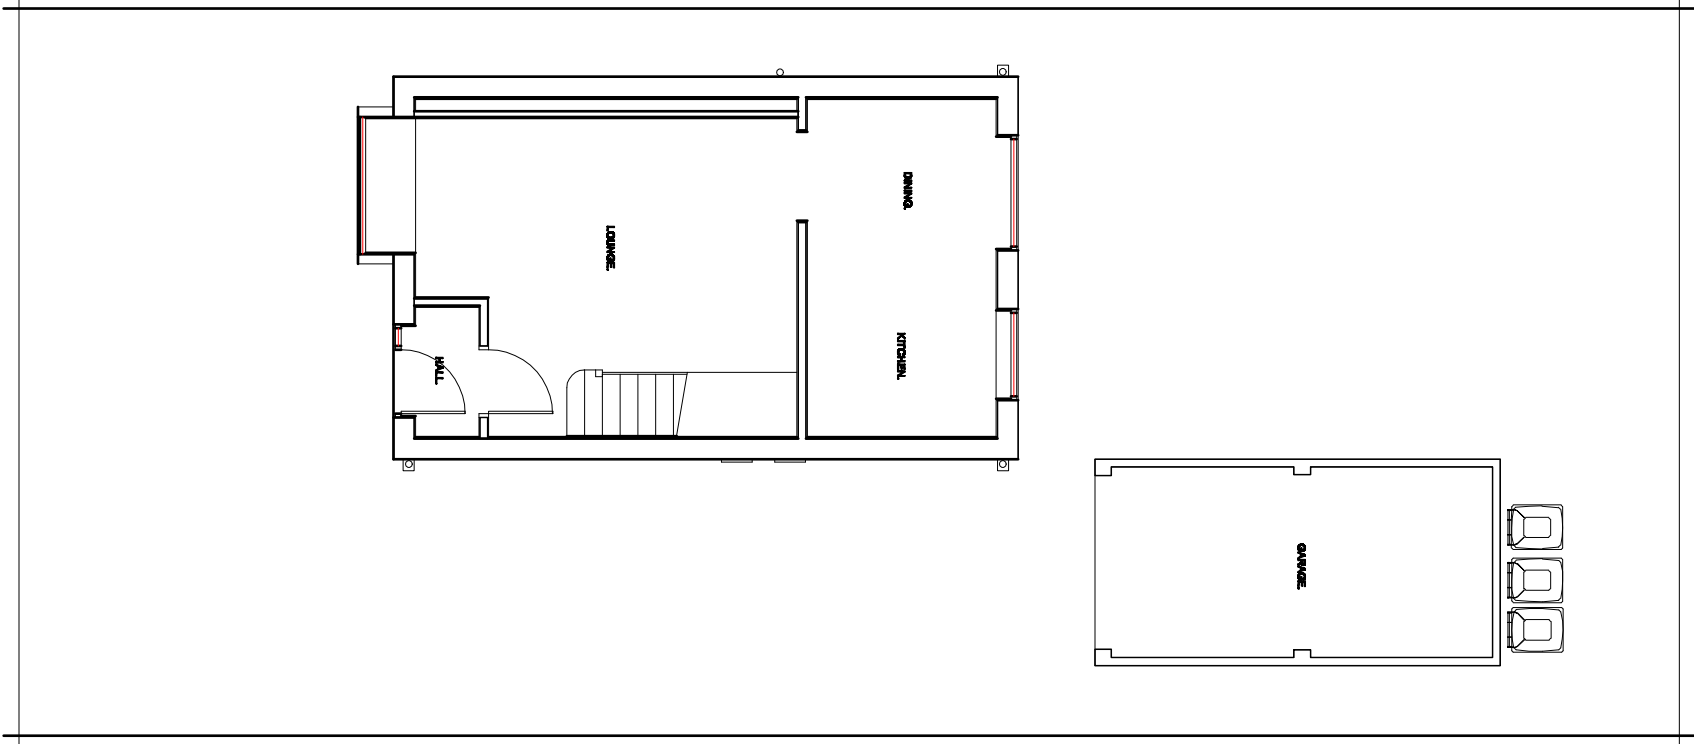

EXISTING GROUND FLOOR PLAN.

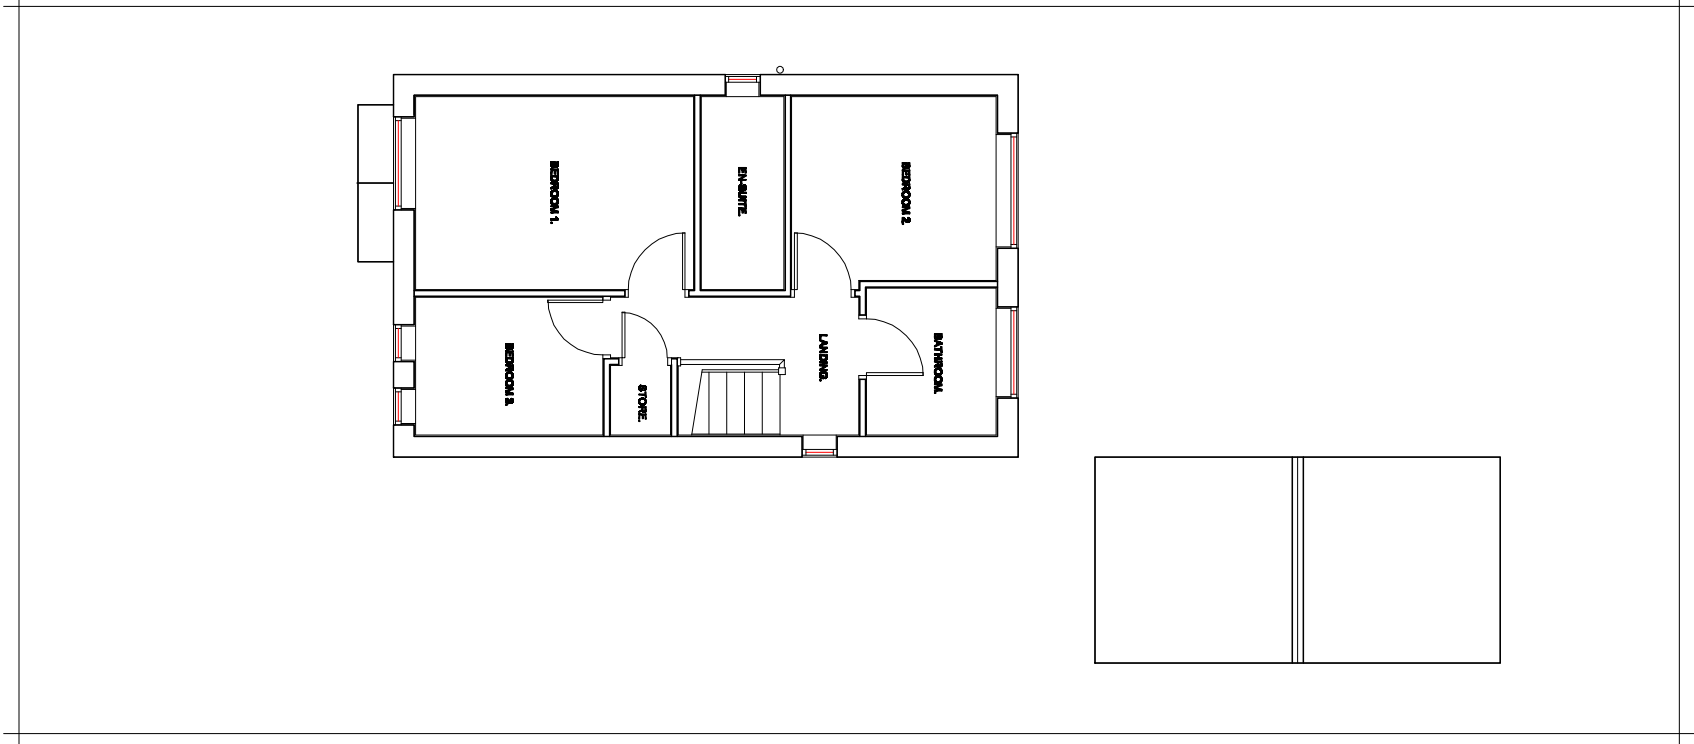

EXISTING FIRST FLOOR PLAN.

Revision	Title :	Project :	MTC Designs
	PROPOSED TWO STOREY SIDE EXTENSION WITH GARAGE EXTENSION/CONVERSION.	18, COVENTRY ROAD, RADCLIFFE, MANCHESTER, M28 4FY	31 Essex Drive Bolton BL2 6TB T: 01204 416714, M: 0778828014 Email: info@mtcdesigns.co.uk
			Scale 1:100 @ A3 Date: January 2026.
			Drawing No: P02