




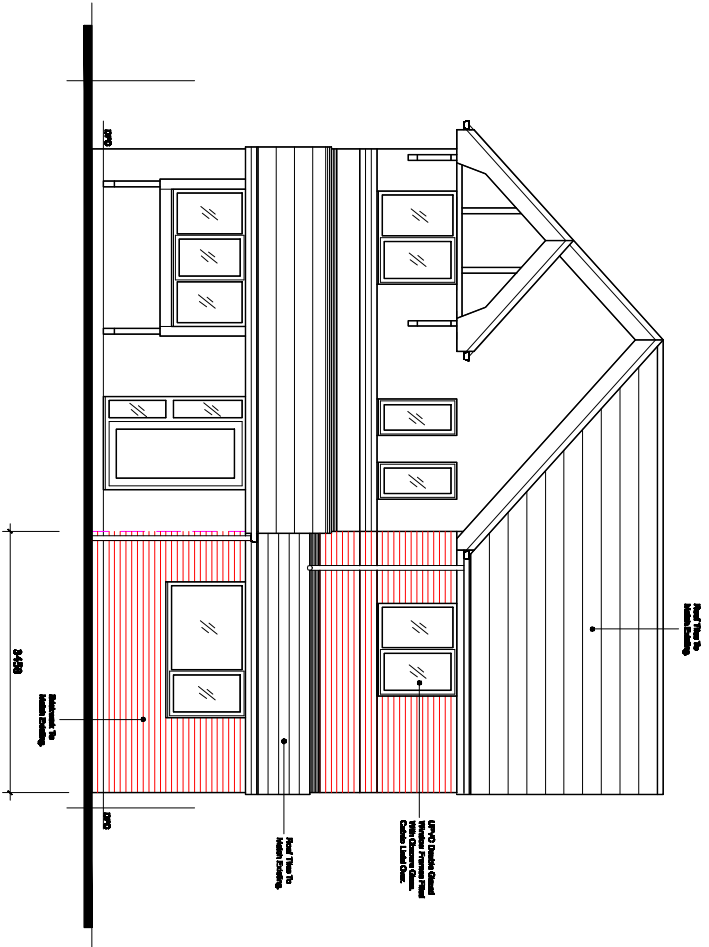


PROPOSED FRONT ELEVATION.

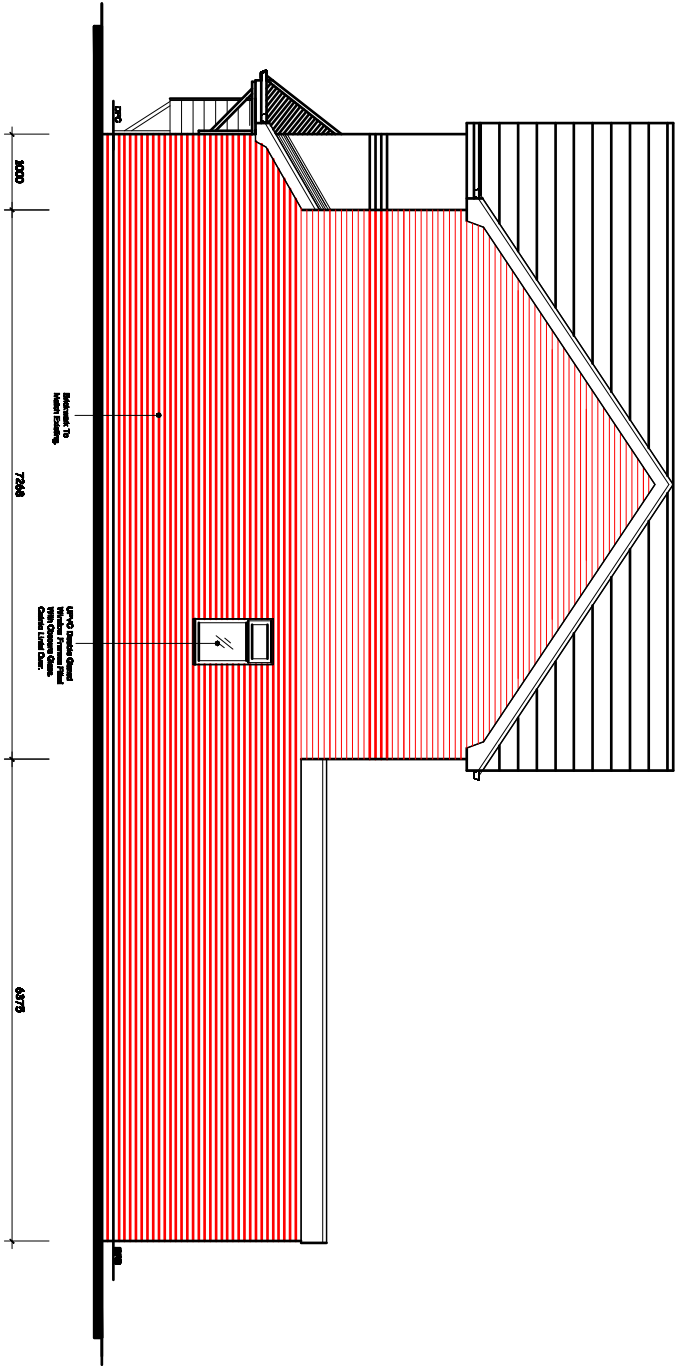

PROPOSED SIDE ELEVATION.

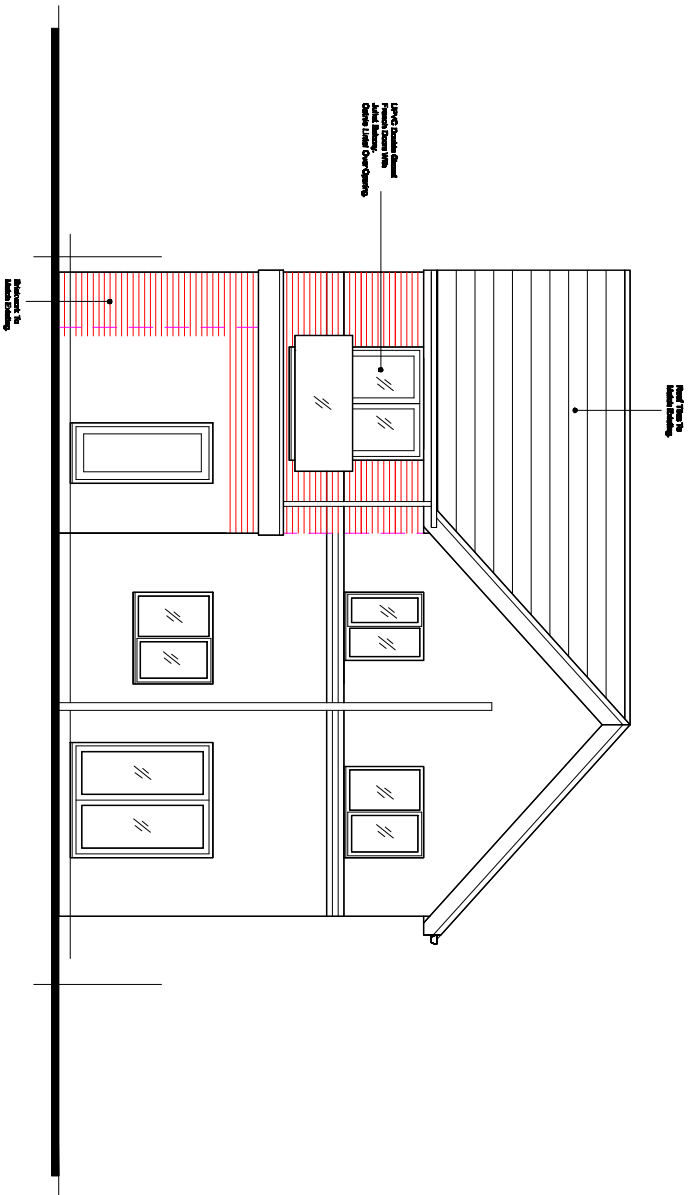

PROPOSED REAR ELEVATION

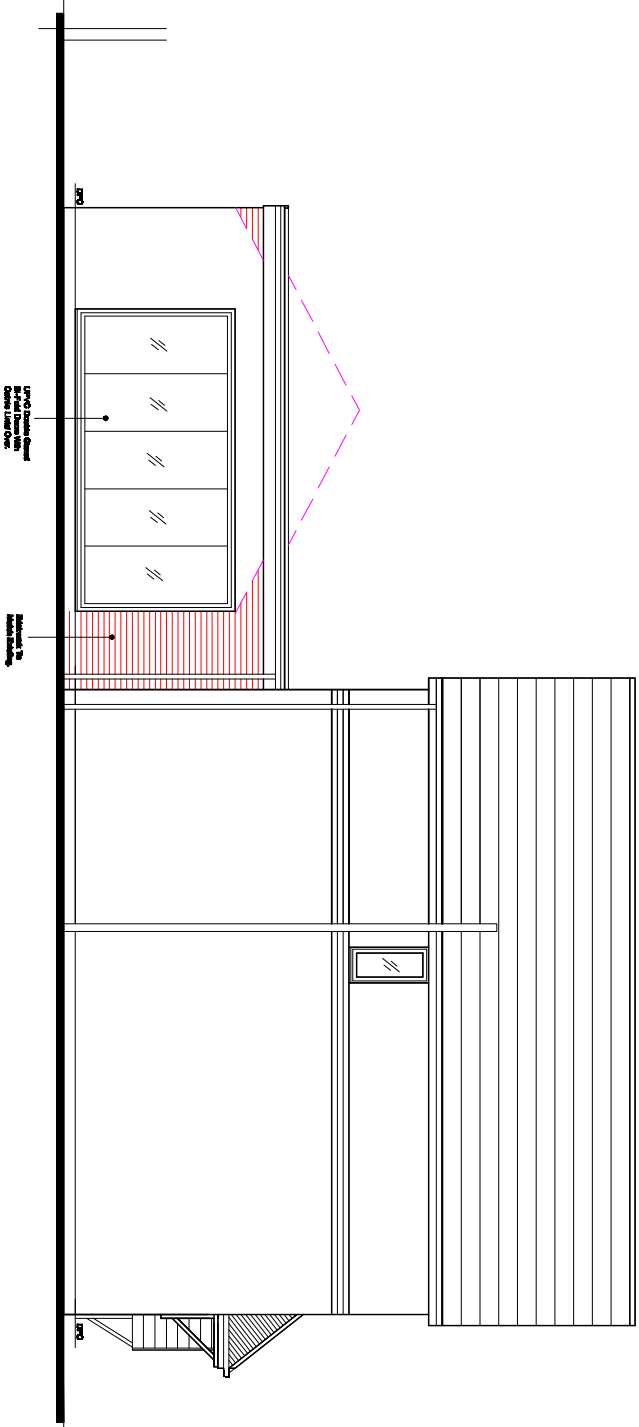

PROPOSED SIDE ELEVATION.

Revision	Title :	Project :	MTC Designs
	PROPOSED TWO STOREY SIDE EXTENSION WITH GARAGE EXTENSION/CONVERSION.	18, COVENTRY ROAD, RADCLIFFE, MANCHESTER, M26 4PY	34 Eddard Drive Bolton BL2 6TB T: 01204 418174 M: 0776655514 Email: info@mtcdesign.co.uk
			Scale 1:100 @ A3 Date: January 2026. Drawing No: P03