



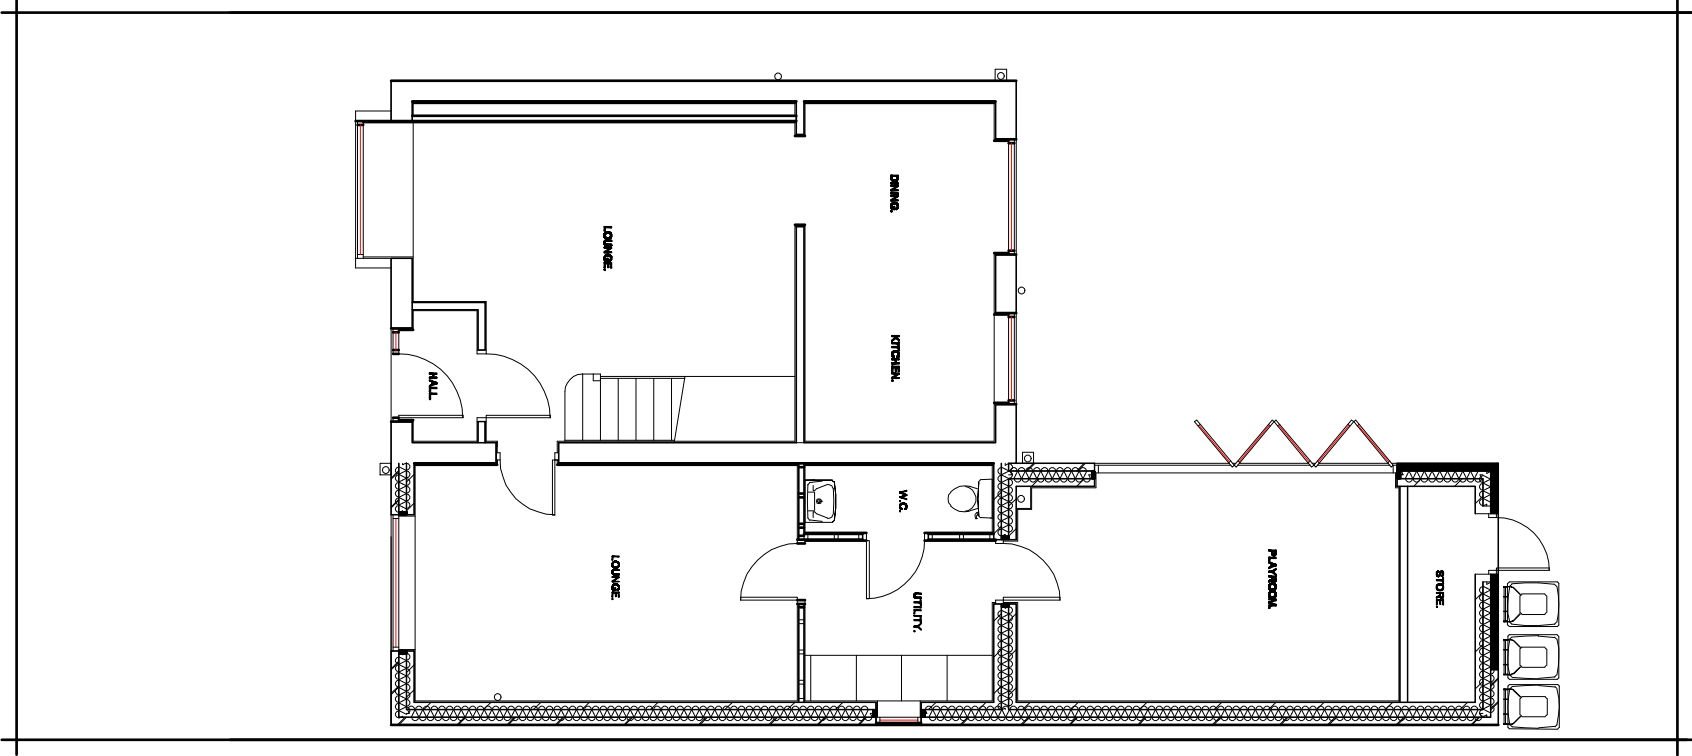

PROPOSED GROUND FLOOR PLAN.

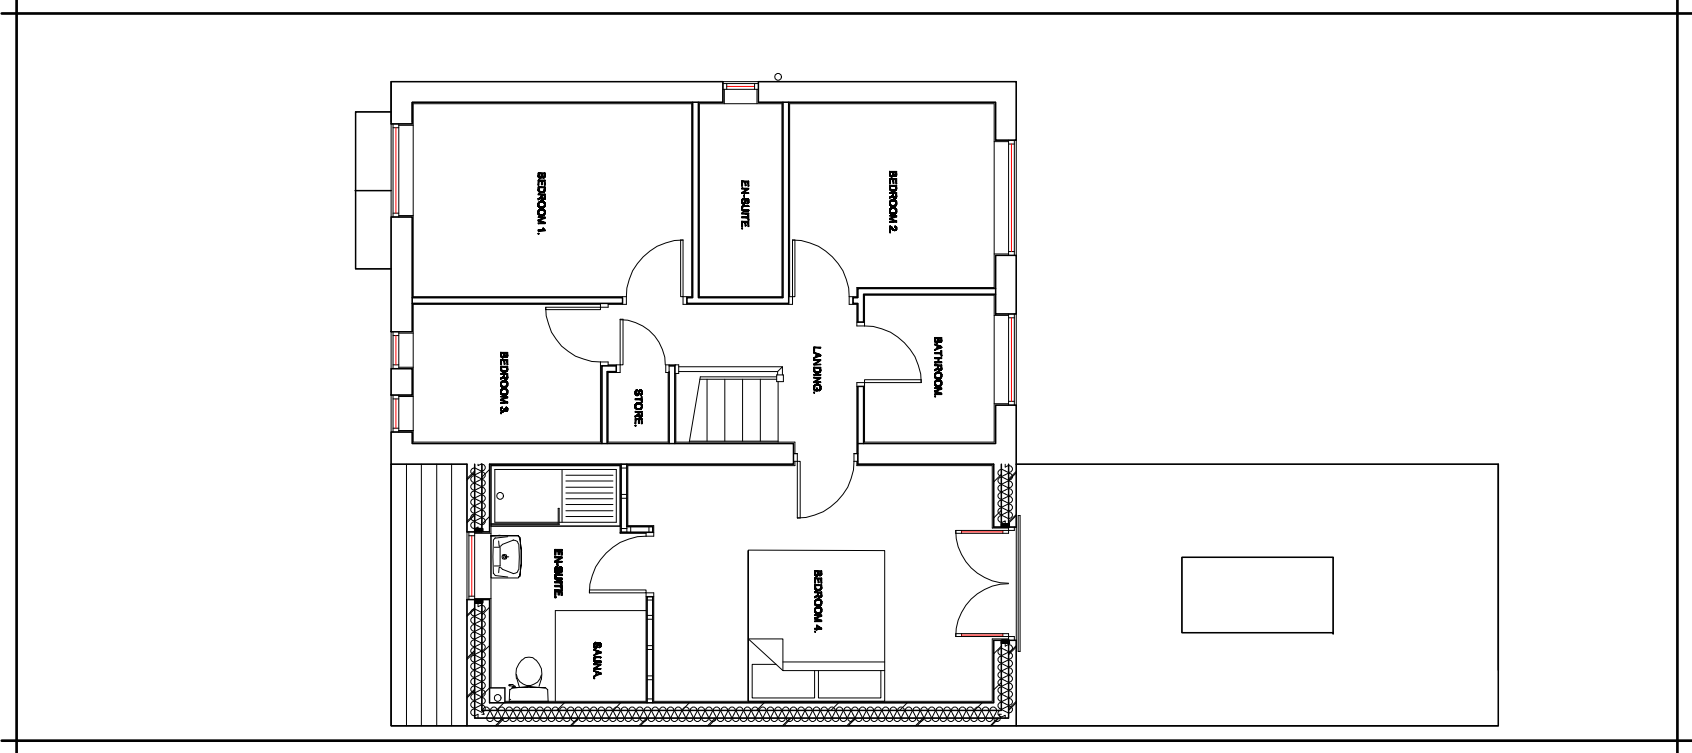

PROPOSED FIRST FLOOR PLAN.

Revision	Title :	Project :	MTC Designs
	PROPOSED TWO STOREY SIDE EXTENSION WITH GARAGE EXTENSIONCONVERSION.	18, COVENTRY ROAD, RADCLIFFE, MANCHESTER, M26 4FY	Scale 1:100 @ A3 Date: January 2026.
			31 Edward Drive, Bolton BL2 6TB T: 01204 418714, M: 0778888914 Email: info@mtcdesigns.co.uk
			Drawing No: P04