
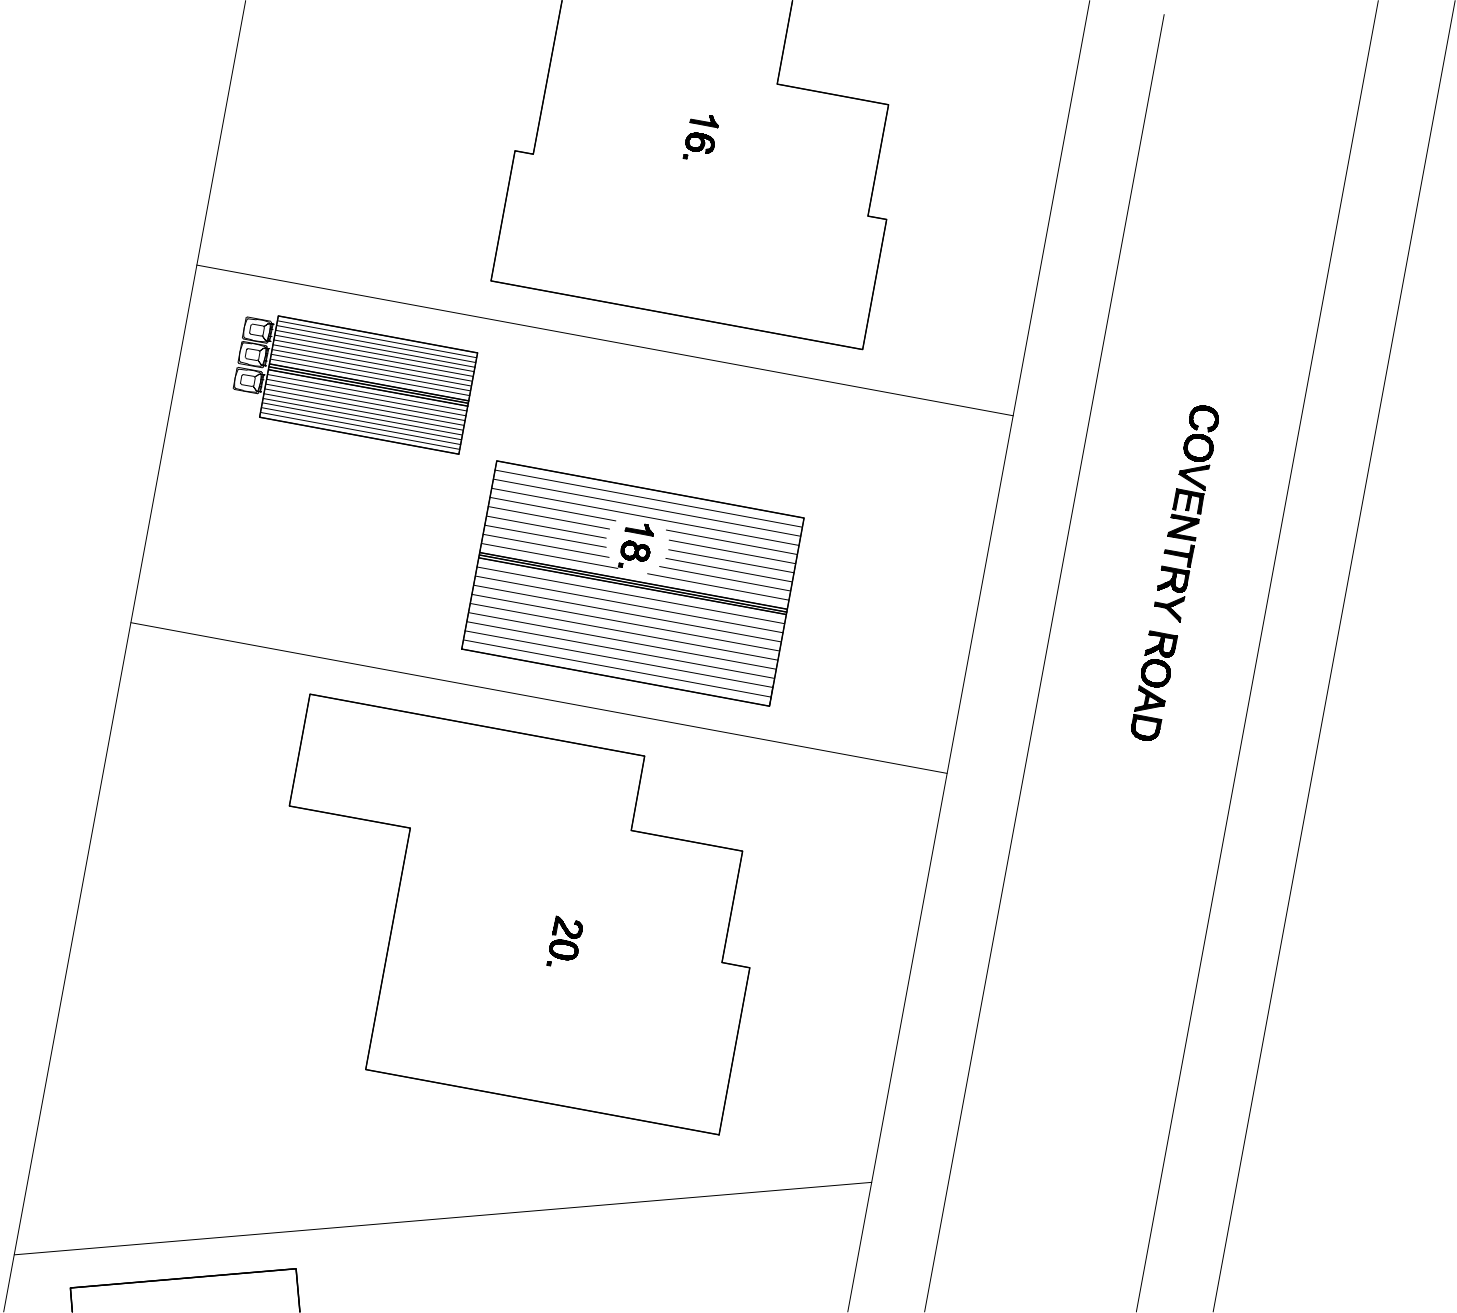


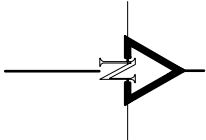

EXISTING SITE PLAN.

Revision.	Title :	Project :	MTC Designs
	PROPOSED TWO STOREY SIDE EXTENSION WITH GARAGE EXTENSION/CONVERSION.	18, COVENTRY ROAD, RADCLIFFE, MANCHESTER. M26 4FY	31 Edson Drive Bolton BL3 6TB T: 01204 418714, M: 0776028914 Email: info@mtcdesigns.co.uk
			Scale: 1:200 @ A3 Date: January 2024.
			Drawing No: P05