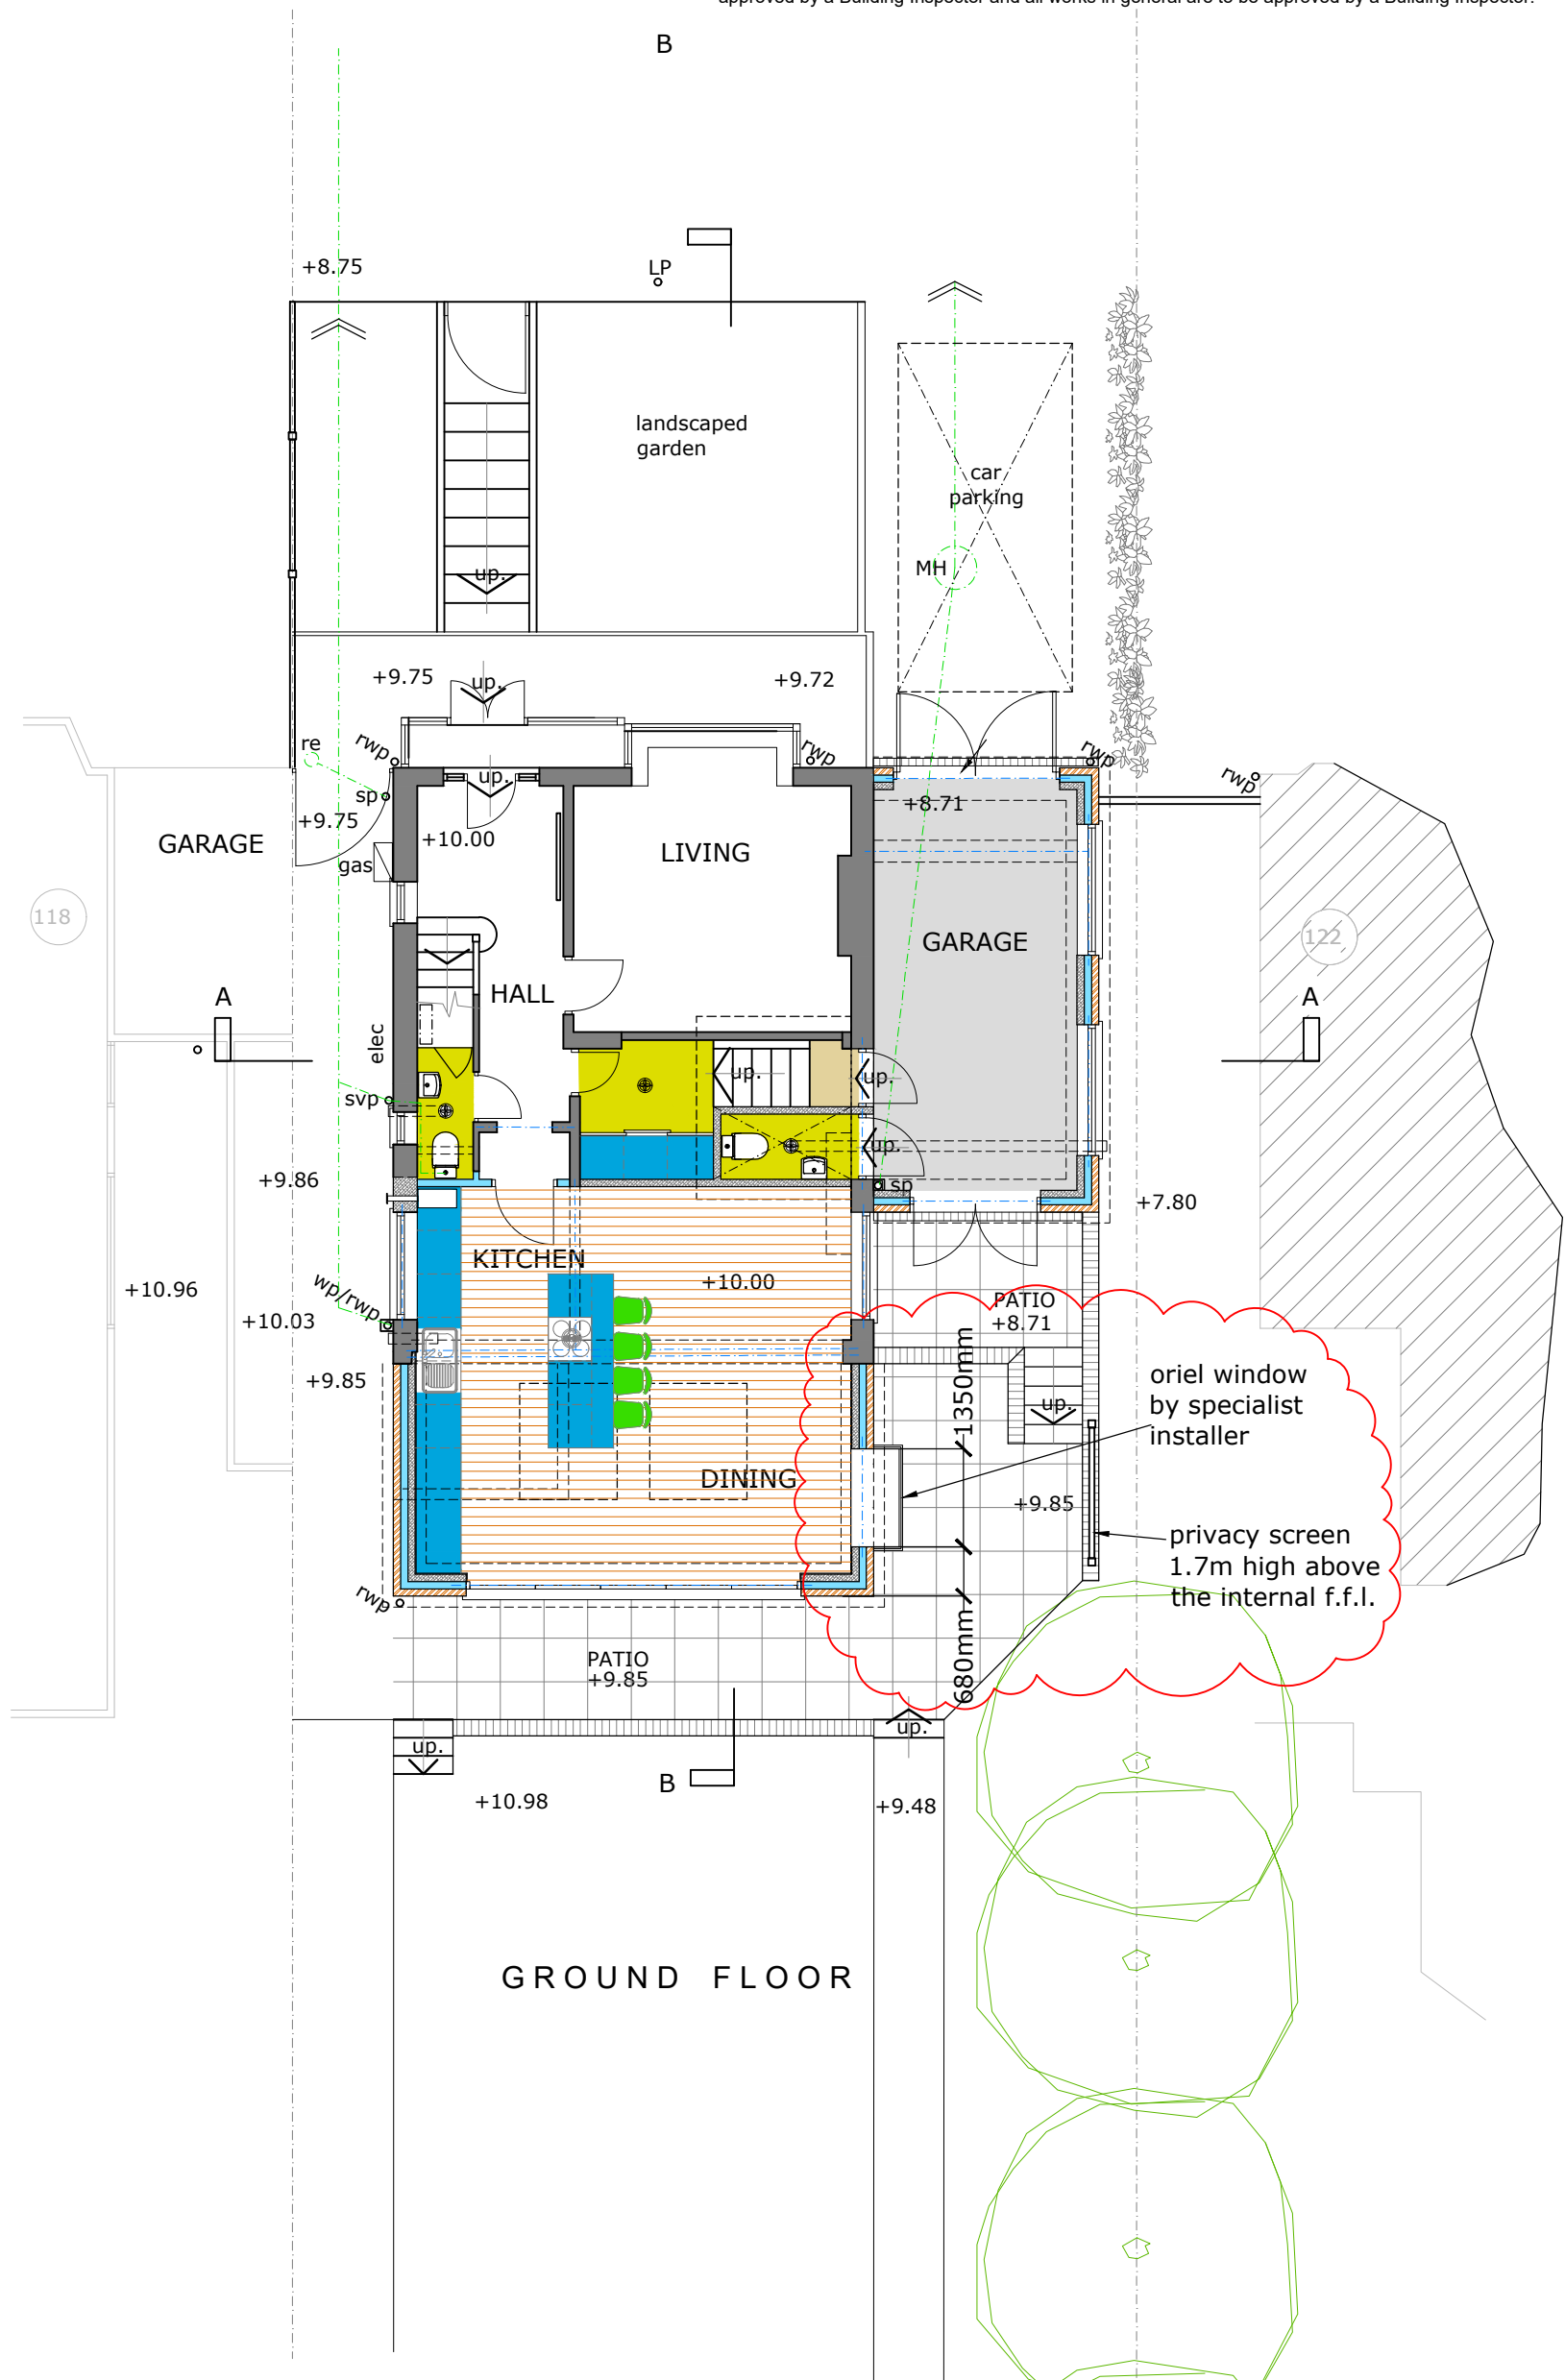
 


REVISIONS:Rev B - 271021 - Oriel window added to the rear dining area
REVISIONS:Rev A - 091020 - Parking space shown

PRIDE RD. The architect your home deserves

www.prideroad.co.uk @lisaraynes 07989 744 336 lisa@prideroad.co.uk

Client: Damian King & Catherine White				
Project: 120 St Annes Rd Prestwich Manchester M25 9GJ				
Drawing: Proposed Ground Floor Plan				
Scale @ A3 1:100	Date: 03.10.20	Drawn: BR	Job no: J870	Drawing No. 10 B