



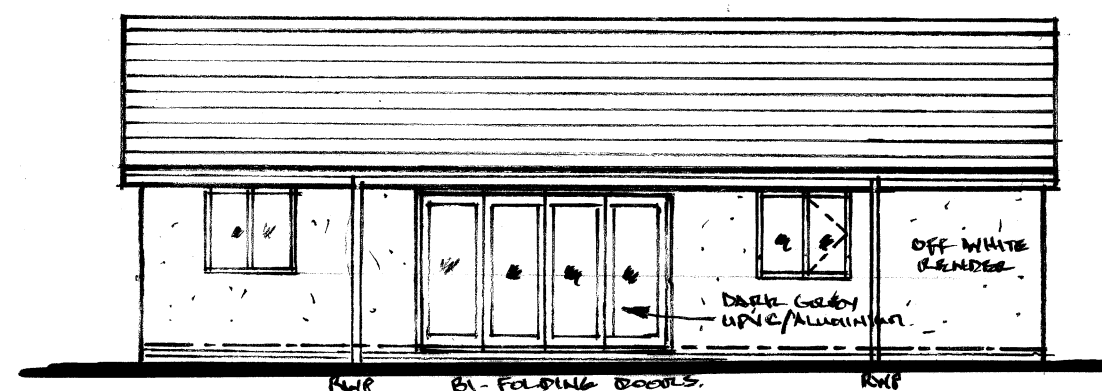

REAR ELEVATION. 1:100

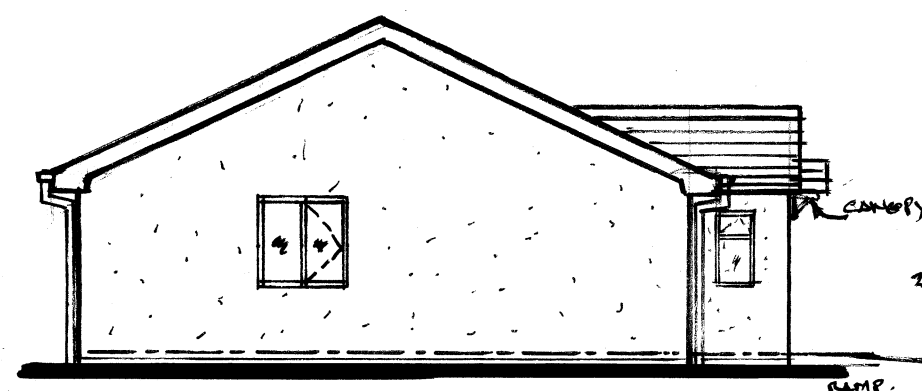



L.H. SIDE ELEVATION



FRONT ELEVATION.



R.H. SIDE ELEVATION.

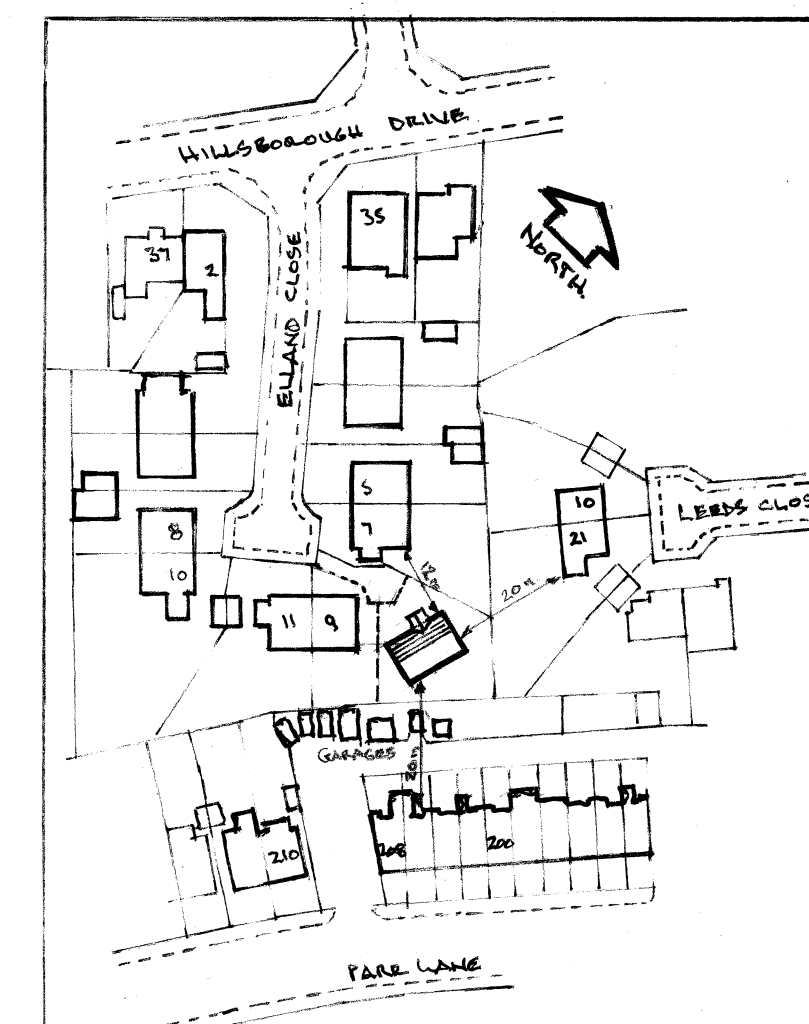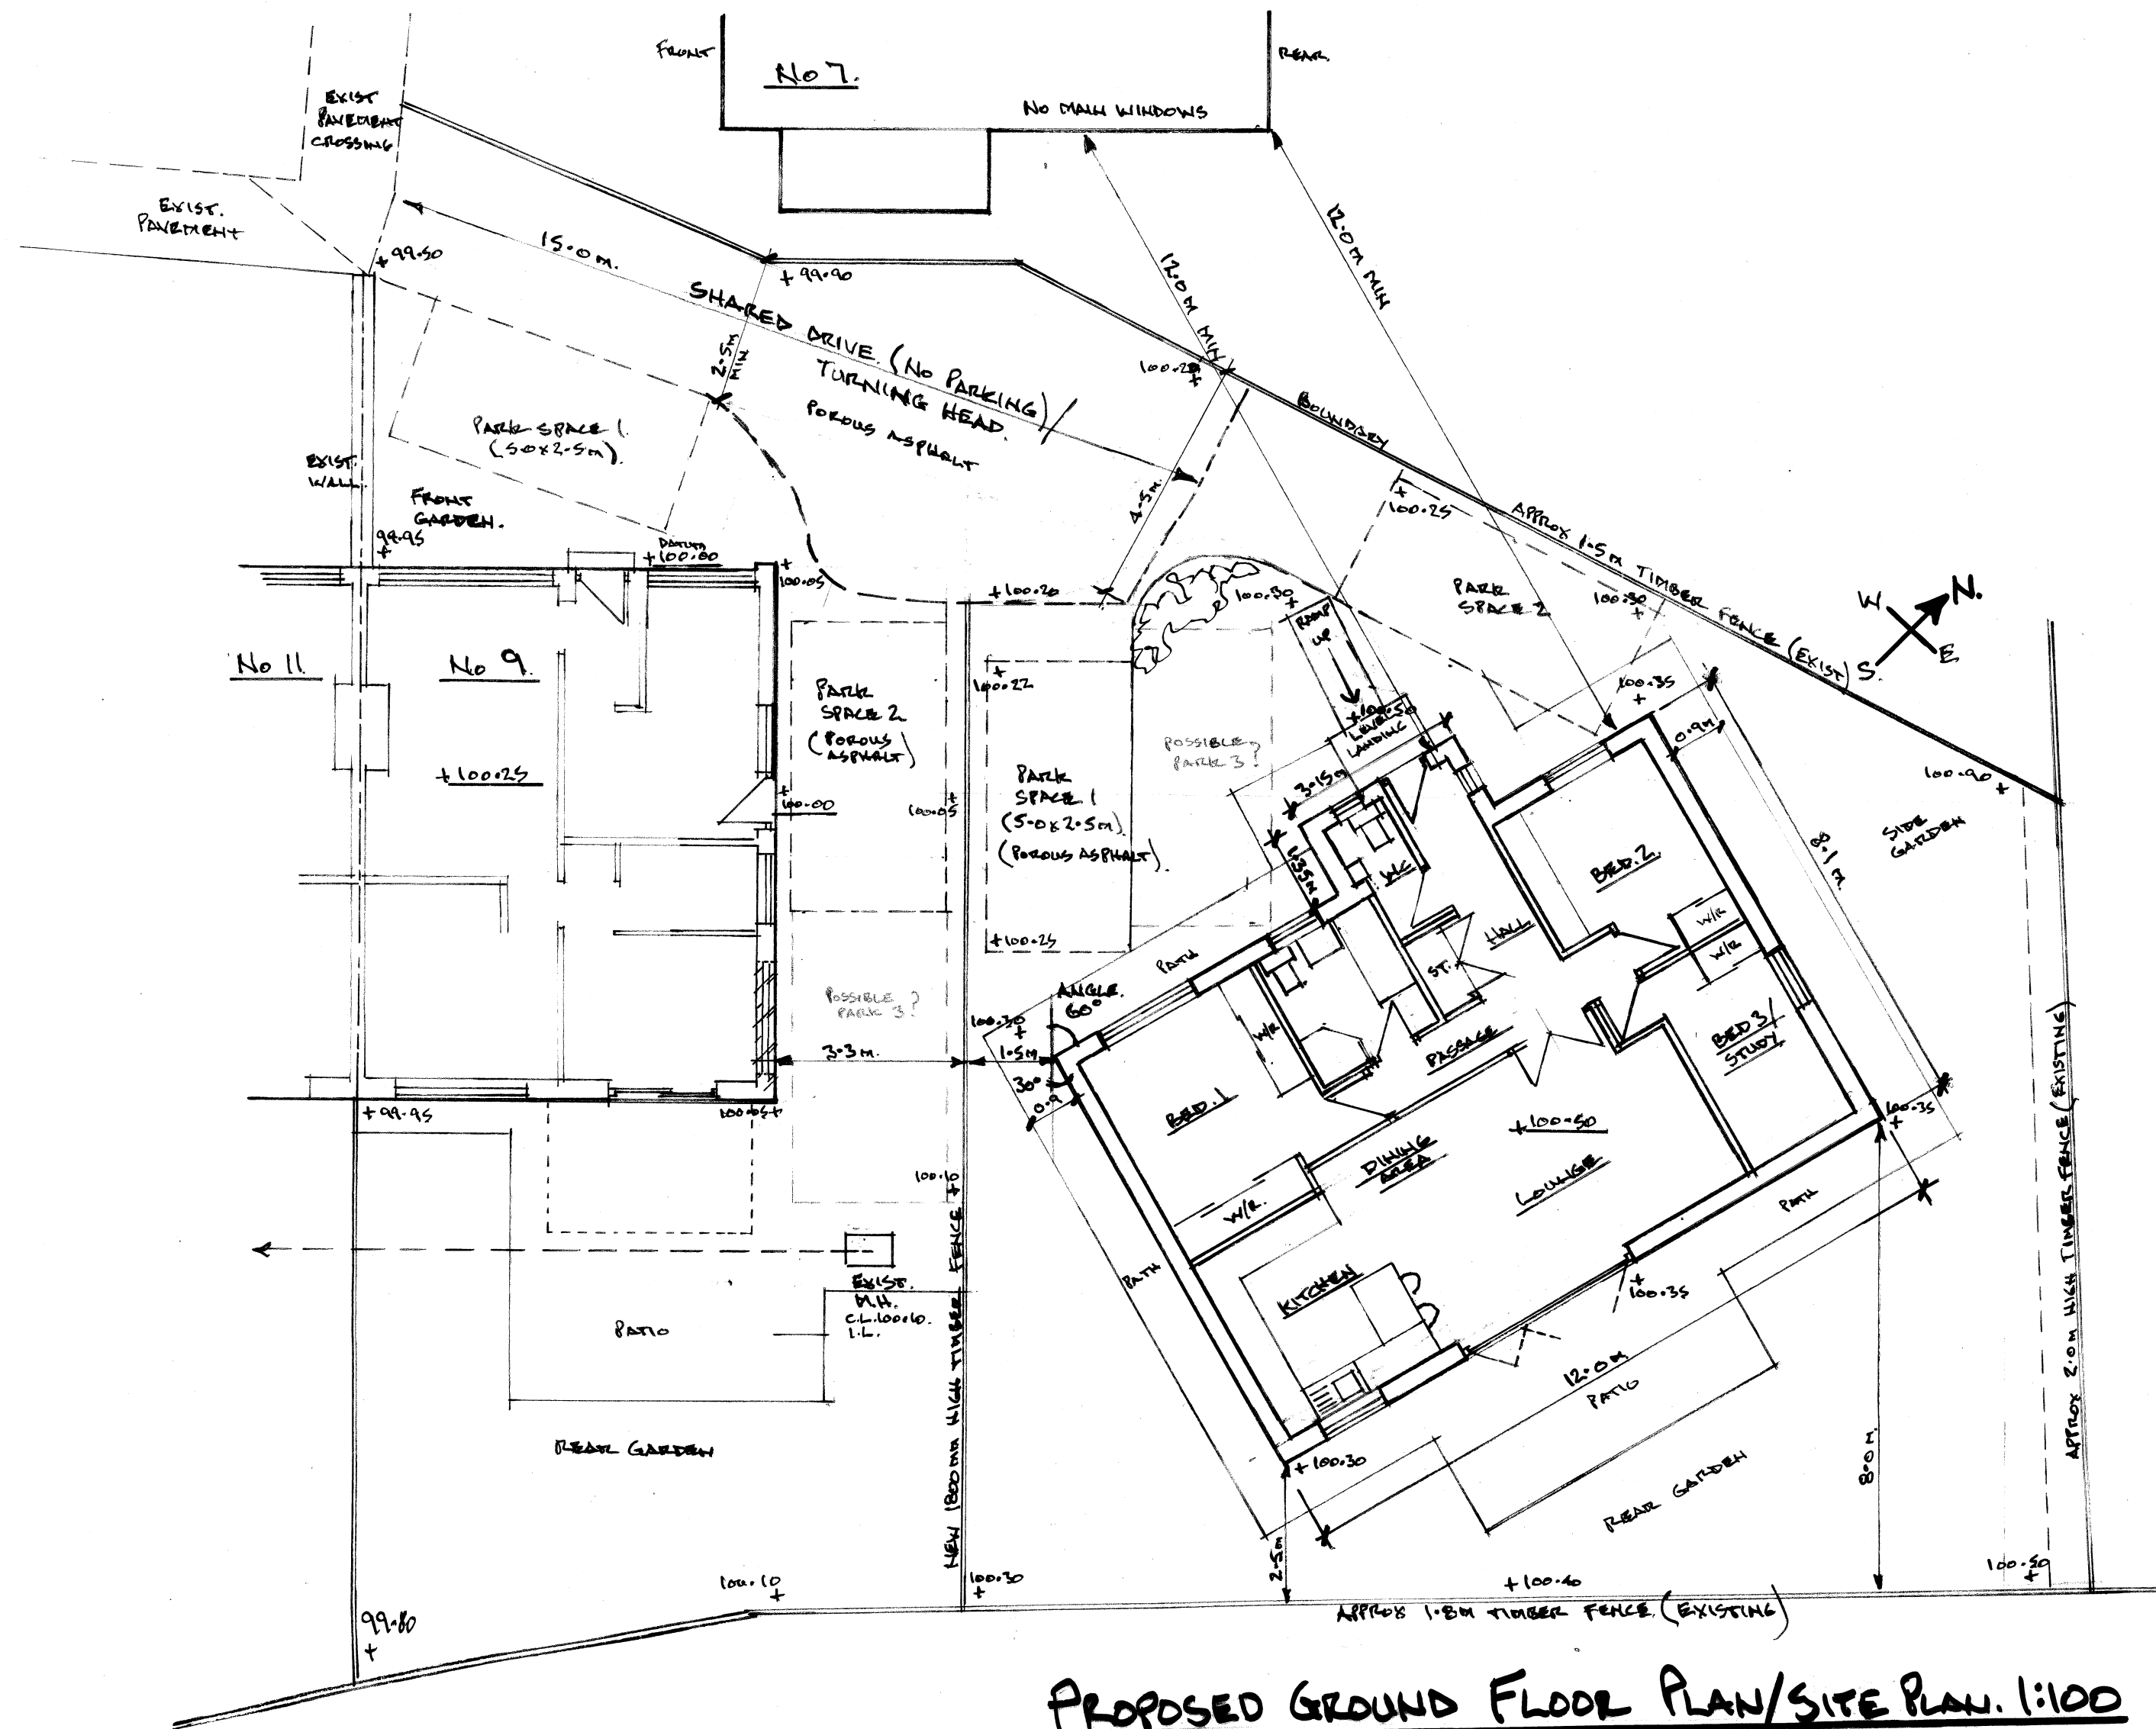

PROPOSED SITE PLAN. 1:1250

Architectural & Building Services			
NEIL BUTTERWORTH			
Tel: 07785 275483			
89 Higher Ainsworth Road, Radcliffe, Manchester, M26 4JJ.			
Job Title PROPOSED NEW DETACHED BUNGALOW, IN SIDE GARDEN OF 9 ELLAND CLOSE, UNSWORTH, BURY.			
Drawing Title PLANS & ELEVATIONS (PROPOSED)			
Scale	Date	Drawn by	Drawing No.
1:100	FEB. 23	N.B.	2